




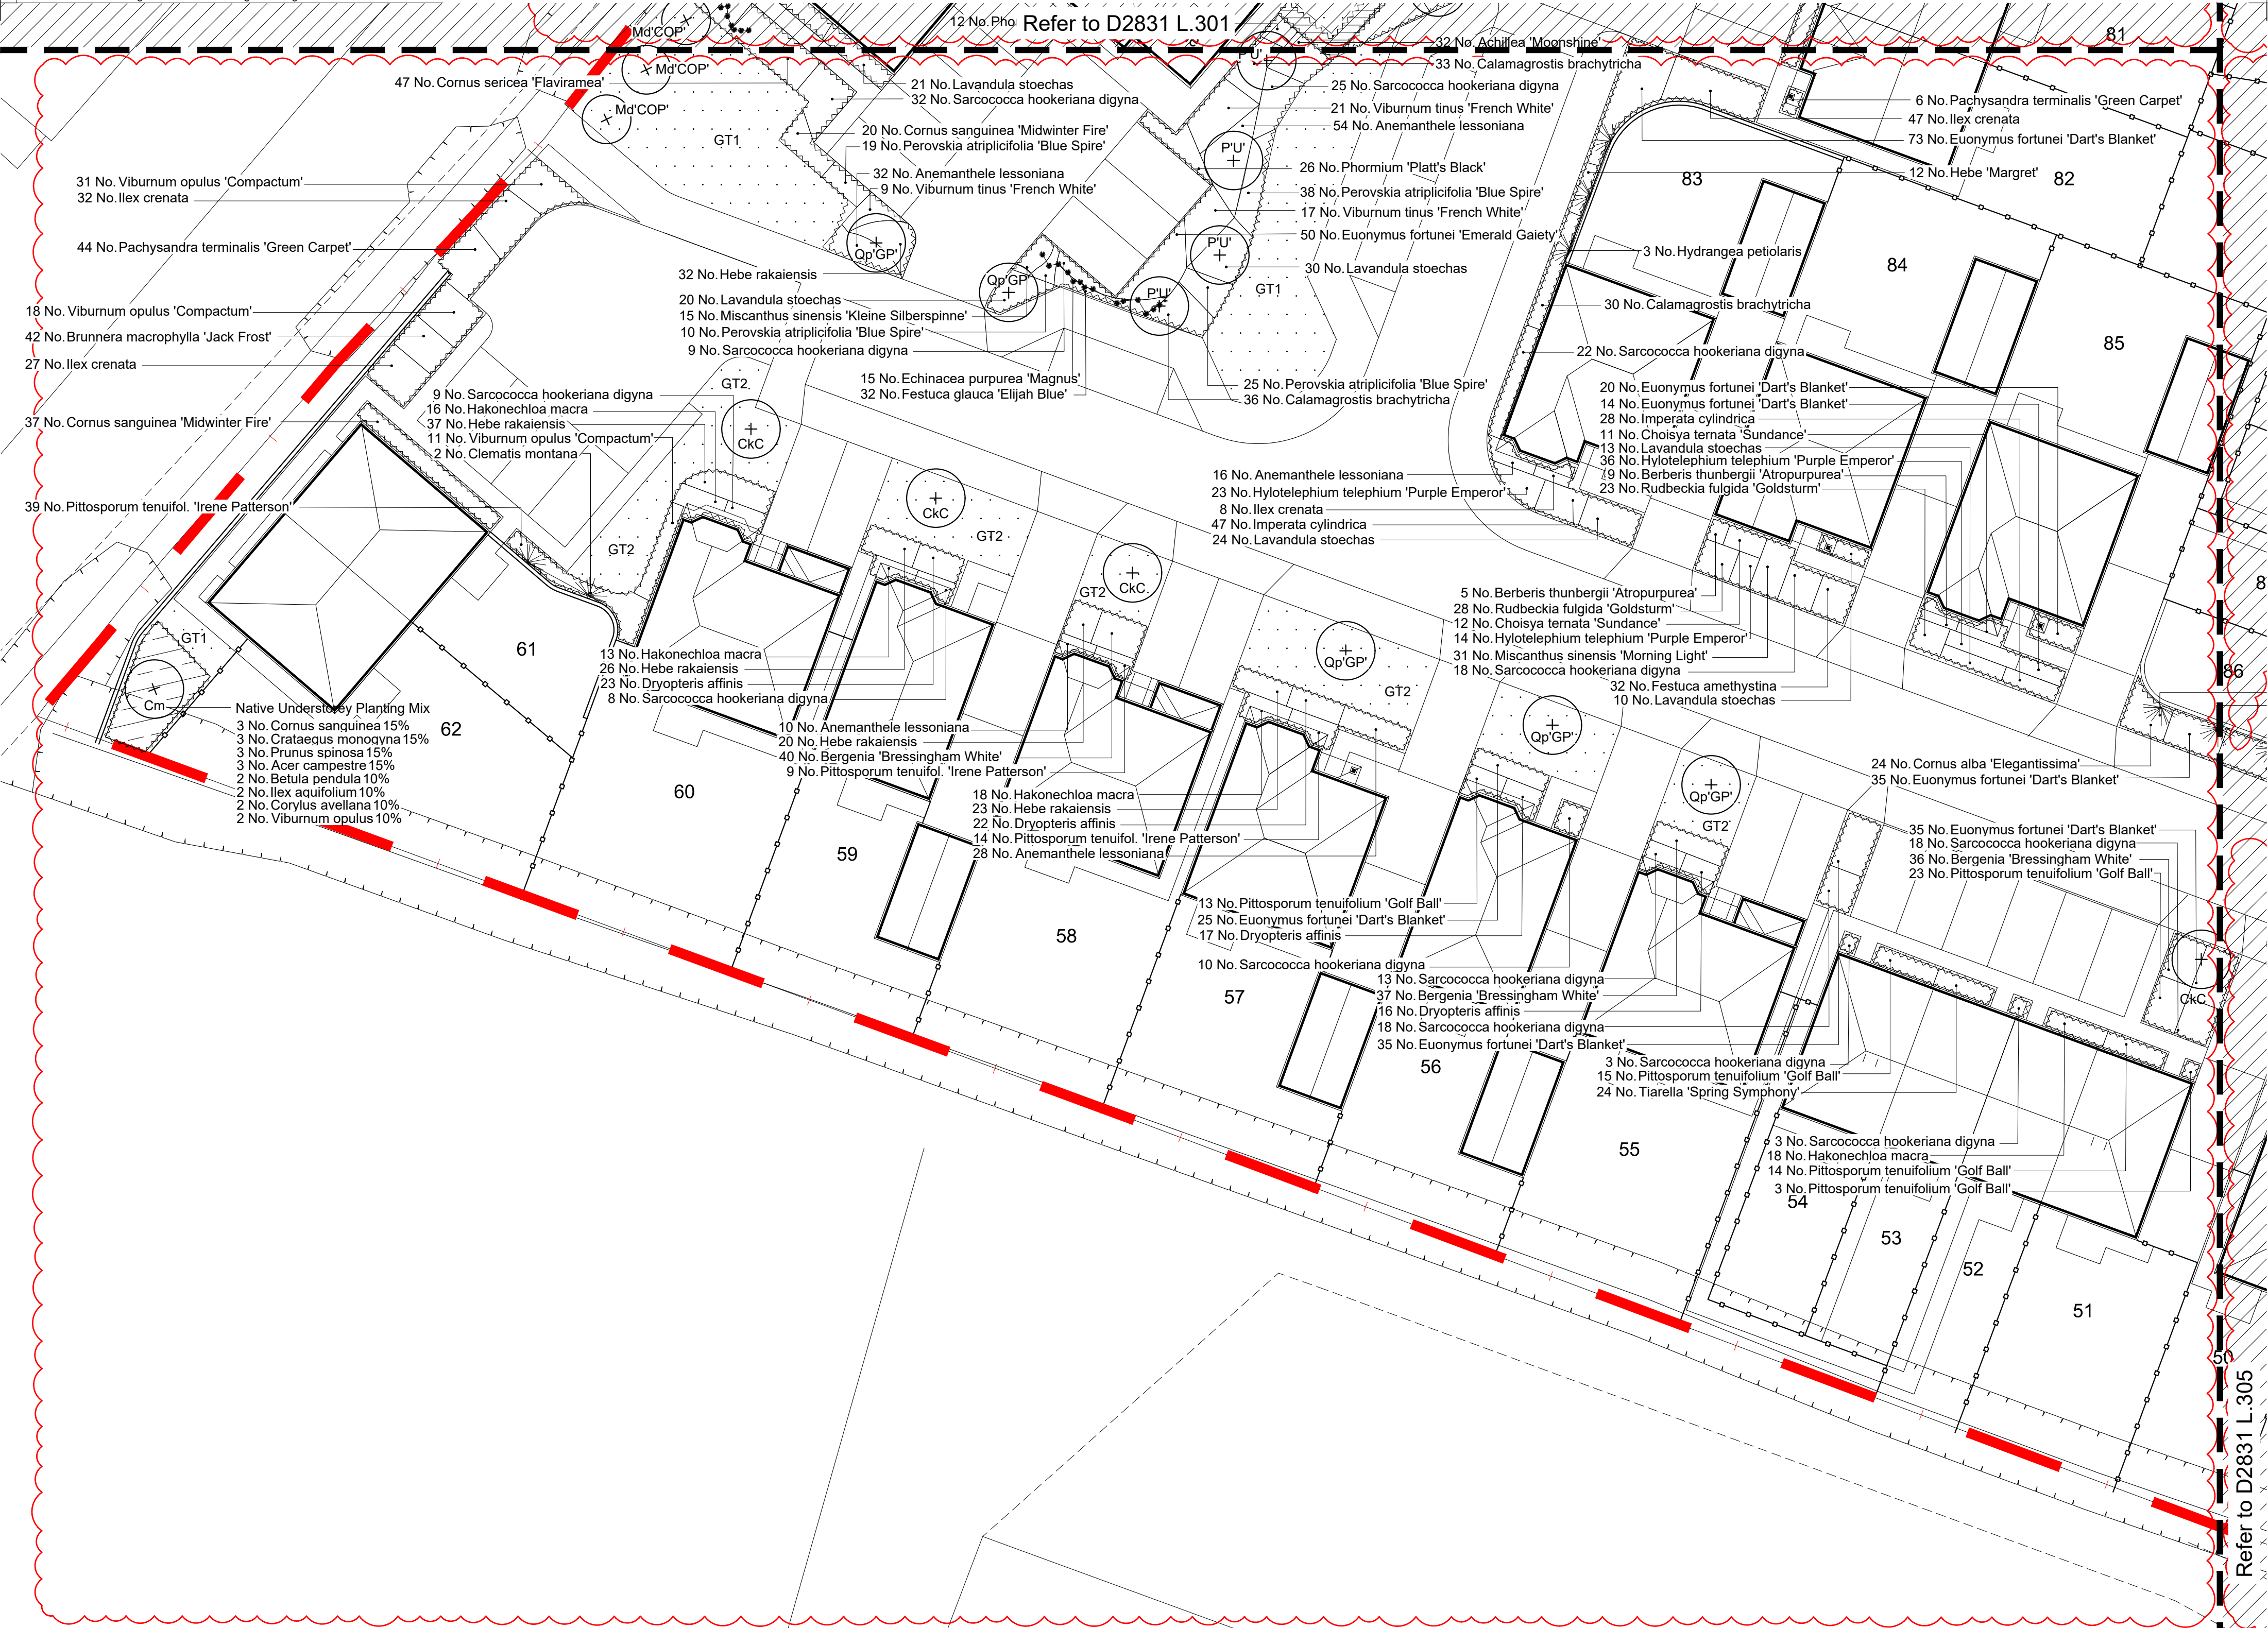


LEGEND

General Legend for all drawings



Soft Landscape

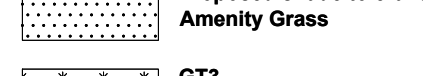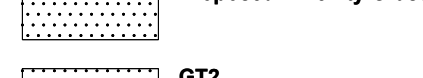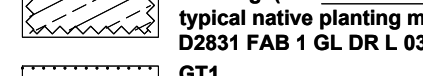

Hard Landscape




Revision	Date	Revised	Drawn	Checked
PL09	02.10.2020	Amended following new Architects layout	mt	sg
PL08	14.08.2020	Amended in line with engineers drawings and client instruction	mt	sg
PL07	21.07.2020	Amended following new Architects layout	pm	sg
PL05	16.06.2020	Amended following comments received and updated layout	mt	sg
PL04	03.06.2020	Amended following new Architects layout	mt	am
PL03	10.01.2020	Amended following new Architects layout	pm	sg
PL02	22.11.2019	Amended following new Architects layout	pm	sg
PL01	18.11.2019	Issued for Planning	pm	sg

Disclaimers:
1. This drawing is copyright of Fabrik Ltd. It must not be copied or reproduced without written consent from the owner.
2. Do not scale from this drawing. Only figured dimensions are to be taken from this drawing.
3. All dimensions must include and be responsible for taking and checking all dimensions related to the works shown on the drawing prior to ARUN 18/08/2019 15:00:00 300 2731.0PL
4. This drawing uses coloured lines. Please do not rely on a monochrome copy.

External References:
1. The drawing is copyright of Fabrik Ltd. It must not be copied or reproduced without written consent from the owner.
2. Do not scale from this drawing. Only figured dimensions are to be taken from this drawing.
3. All dimensions must include and be responsible for taking and checking all dimensions related to the works shown on the drawing prior to ARUN 18/08/2019 15:00:00 300 2731.0PL
4. This drawing uses coloured lines. Please do not rely on a monochrome copy.

Location Plan

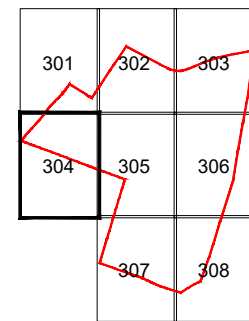

landscape architects

Landon House, 11 Landon Street | Abingdon | Hampshire | GU24 1HG
T: 01429 593250 | E: info@fabrikuk.com | W: www.fabrikuk.com

Project	Client			
Ford Lane, Yapton, West Sussex	Redrow Homes Limited			
Drawing Title				
Detailed Planting Plan - Sheet 4 of 8				
Purpose of Issue	Drawn By	Checked By	Drawn Scale	Date of First Issue
ISSUED FOR PLANNING APPROVAL	nm	sg	1:200 @ A1	Nov 2019

Project Number	Origin	Zone	Level	File Type	Role	Number	Revision
D2831	FAB	00	GL	DR	L	0304	PL09