


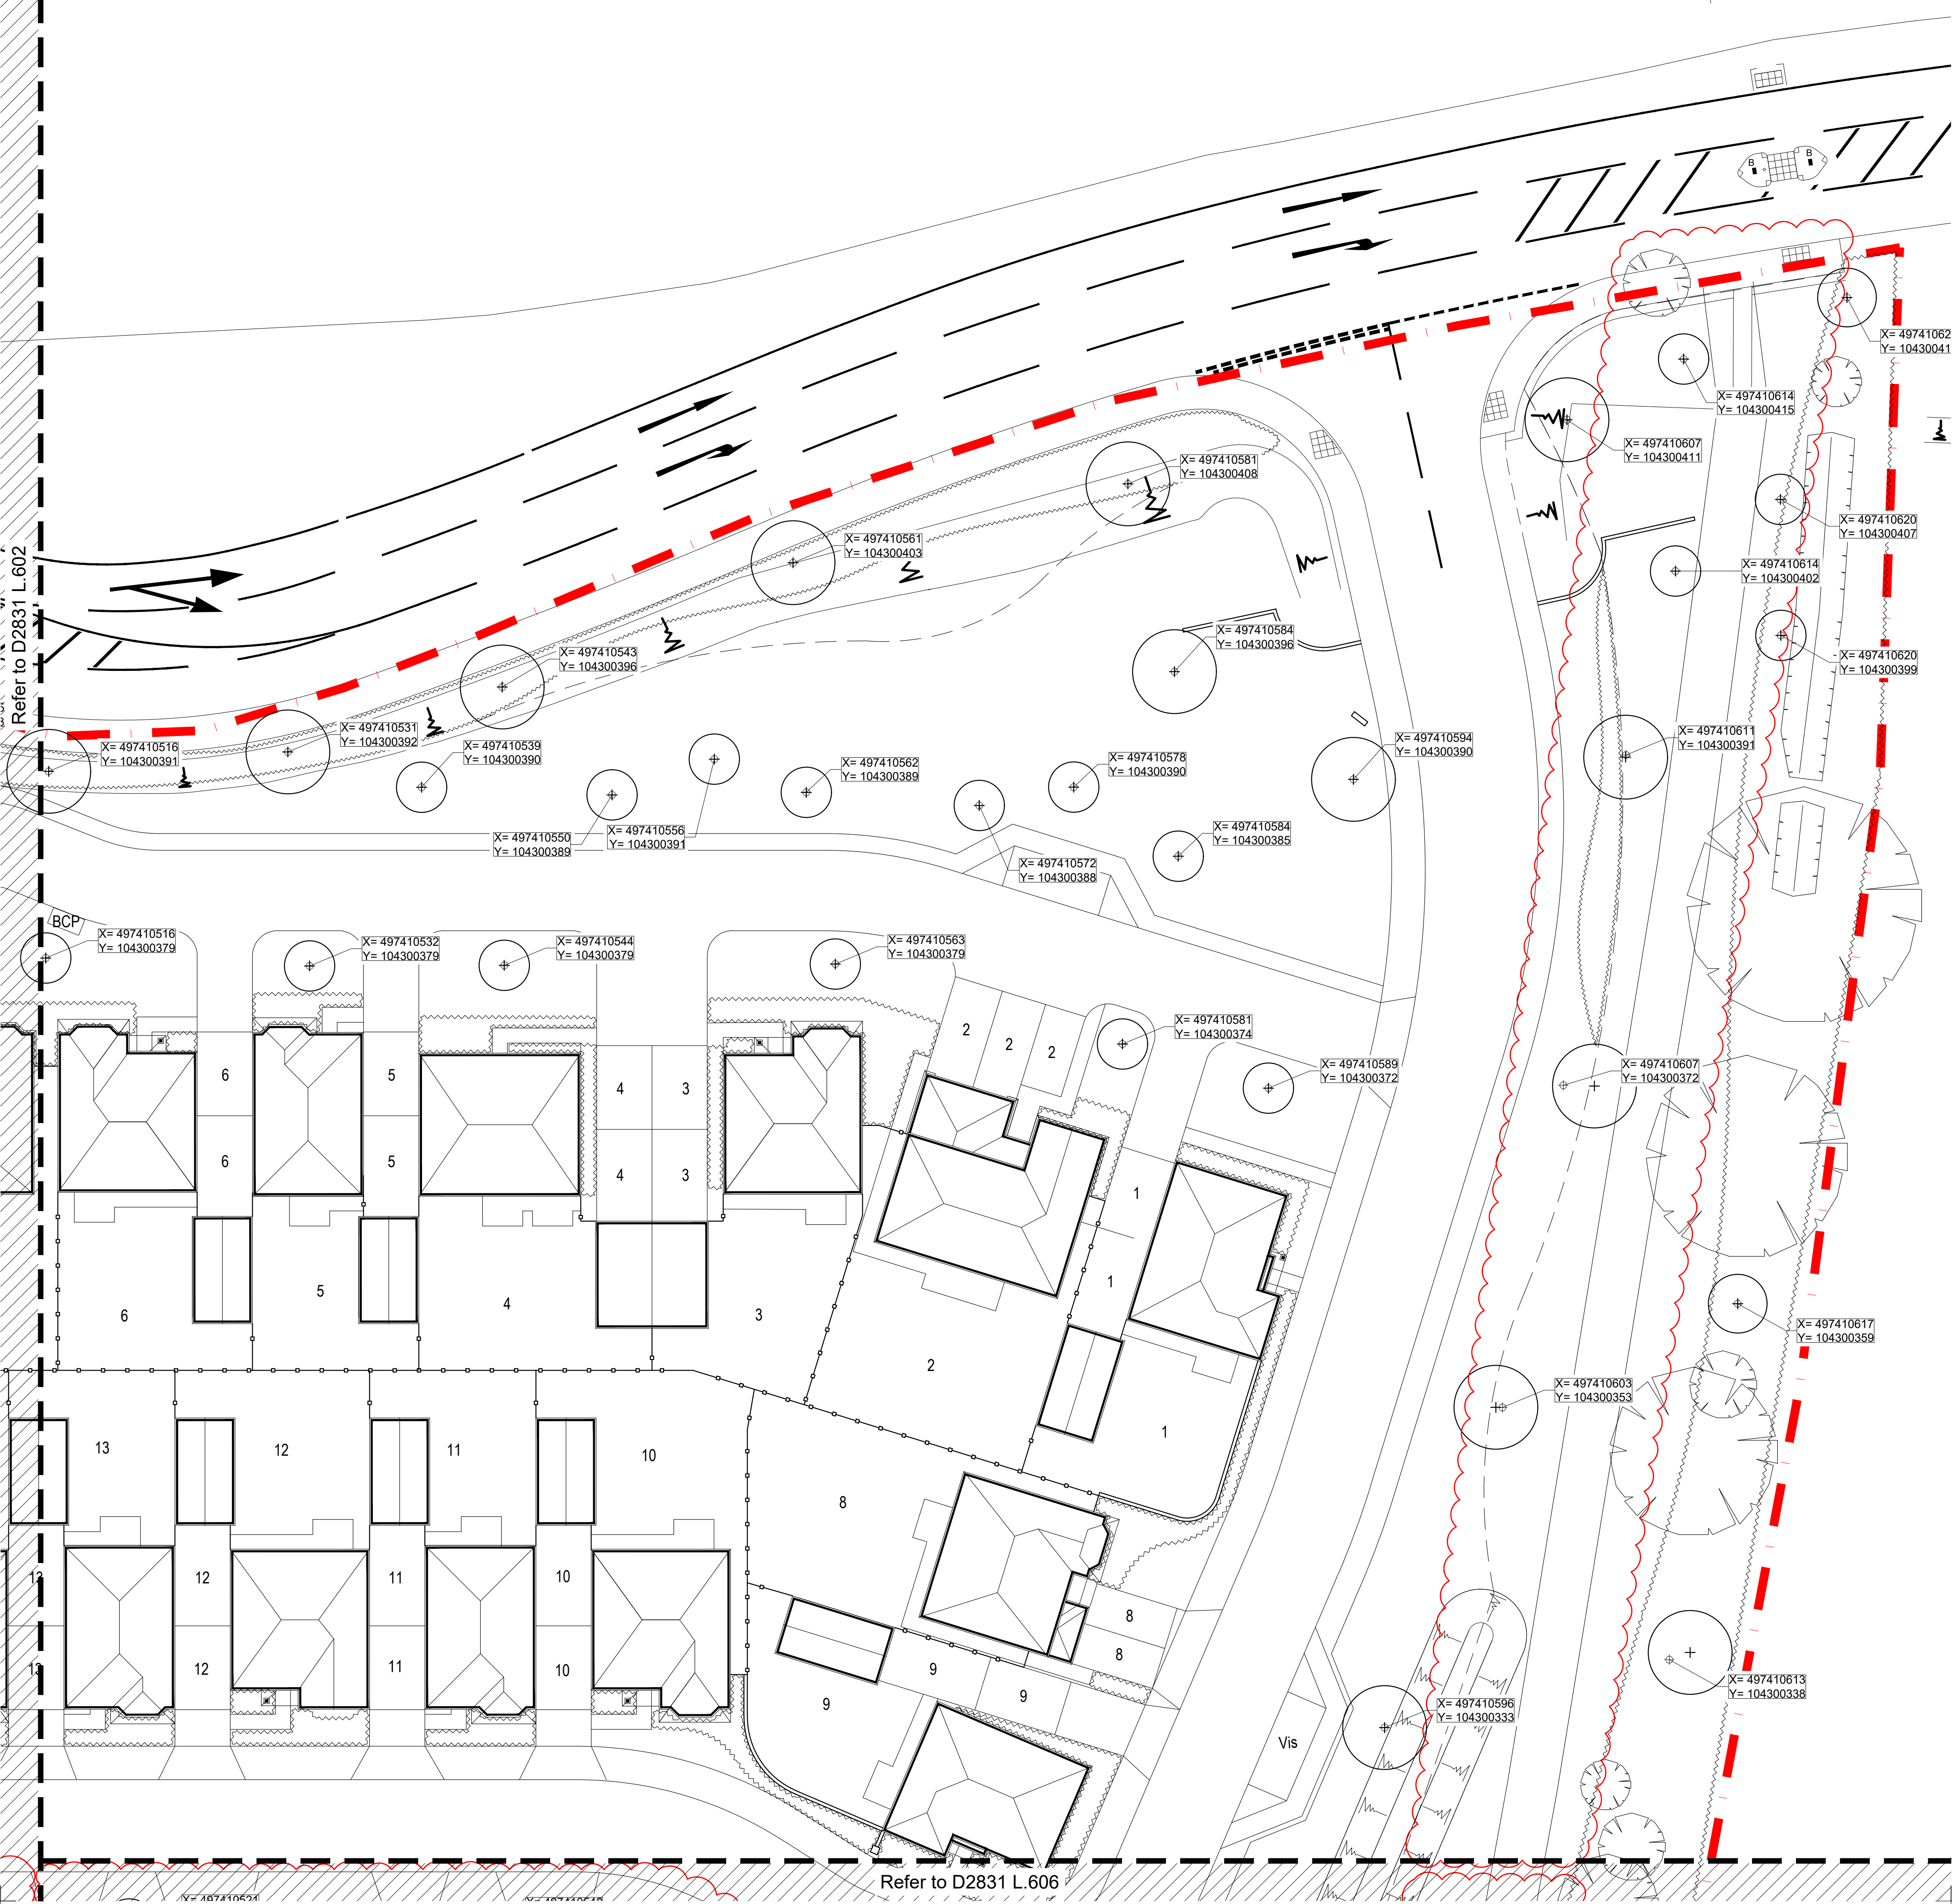

Setting Out Co-ordinates

Refer to Fabrik drawing D2831_FAB_1_GL_DR_L_0301
for the Landscape Legend



PL09	02.10.2020	Amended following new Architects layout.	mf	sg
PL08	14.08.2020	Amended in line with engineers drawings and client instruction.	mf	sg
PL07	31.07.2020	Amended following new Architects layout.	mf	wn
PL05	16.06.2020	Amended following comments received and updated layout.	mf	sg
PL04	03.06.2020	Amended following new Architects layout.	mf	wn
PL03	10.01.2020	Amended following new Architects layout.	pm	sg
PL02	22.11.2019	Amended following new Architects layout	pm	sg
PL01	16.11.2019	Issued for Planning	pm	sg
Decision	Decision			

External References:


- D2831 Ford Lane, Yapton, West Sussex\Drawings\02 Architect\200930_Site Layout revised\A855_65A_PLANNING LAYOUT (2) - Standard\A855_65A_PLANNING LAYOUT - Copy
- D2831 Ford Lane, Yapton, West Sussex\Drawings\07 fabric\Working\AutoCAD\Design\D2591_xref legend
- D2831 Ford Lane, Yapton, West Sussex\Drawings\07 fabric\Working\AutoCAD\Design\D2591_xref boundary treatment
- D2831 Ford Lane, Yapton, West Sussex\Drawings\01 Client\20-08-10 Revised Layout\Ford Lane\18-344 Cellular Tanks

Note for Contractors

This drawing should be considered along with the risk information contained in the CDM Pre-construction Information. This information will include details of the SIGNIFICANT risks which fabrik has identified which may arise from constructing their designs shown on this drawing. A Competent Contractor should be aware of the typical risks associated with doing this work.

 **Note for Workers**
DO NOT START YOUR WORK unless you know the Risks and Controls relating to the work on this drawing (including SAFE SEQUENCES OF WORK and EQUIPMENT).

 Do not issue copies of parts of this drawing without the above Note for Workers (unless you are sure that the Workers can undertake the work safely).

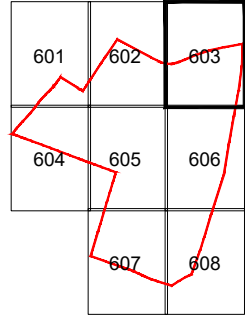

fabrik

landscape architects

Lenten House | 16 Lenten Street | Alton | Hampshire | GU34 1HQ
T : 01420 593250 | E : alton@fabrikuk.com | W : www.fabrikuk.com

Project
Ford Lane, Yonkers, Westchester

Client:
Redrow Homes Limited

Drawing Title

Drawn By	Checked By	Drawn Scale	Date of First Issue
nm	sa	1:200 @ A1	Nov. 1, 2019

Project Number	Origin	Zone	Level	File Type	Role	Number	Revision
D2831	FAB	00	GL	DR	L	0603	PL09