


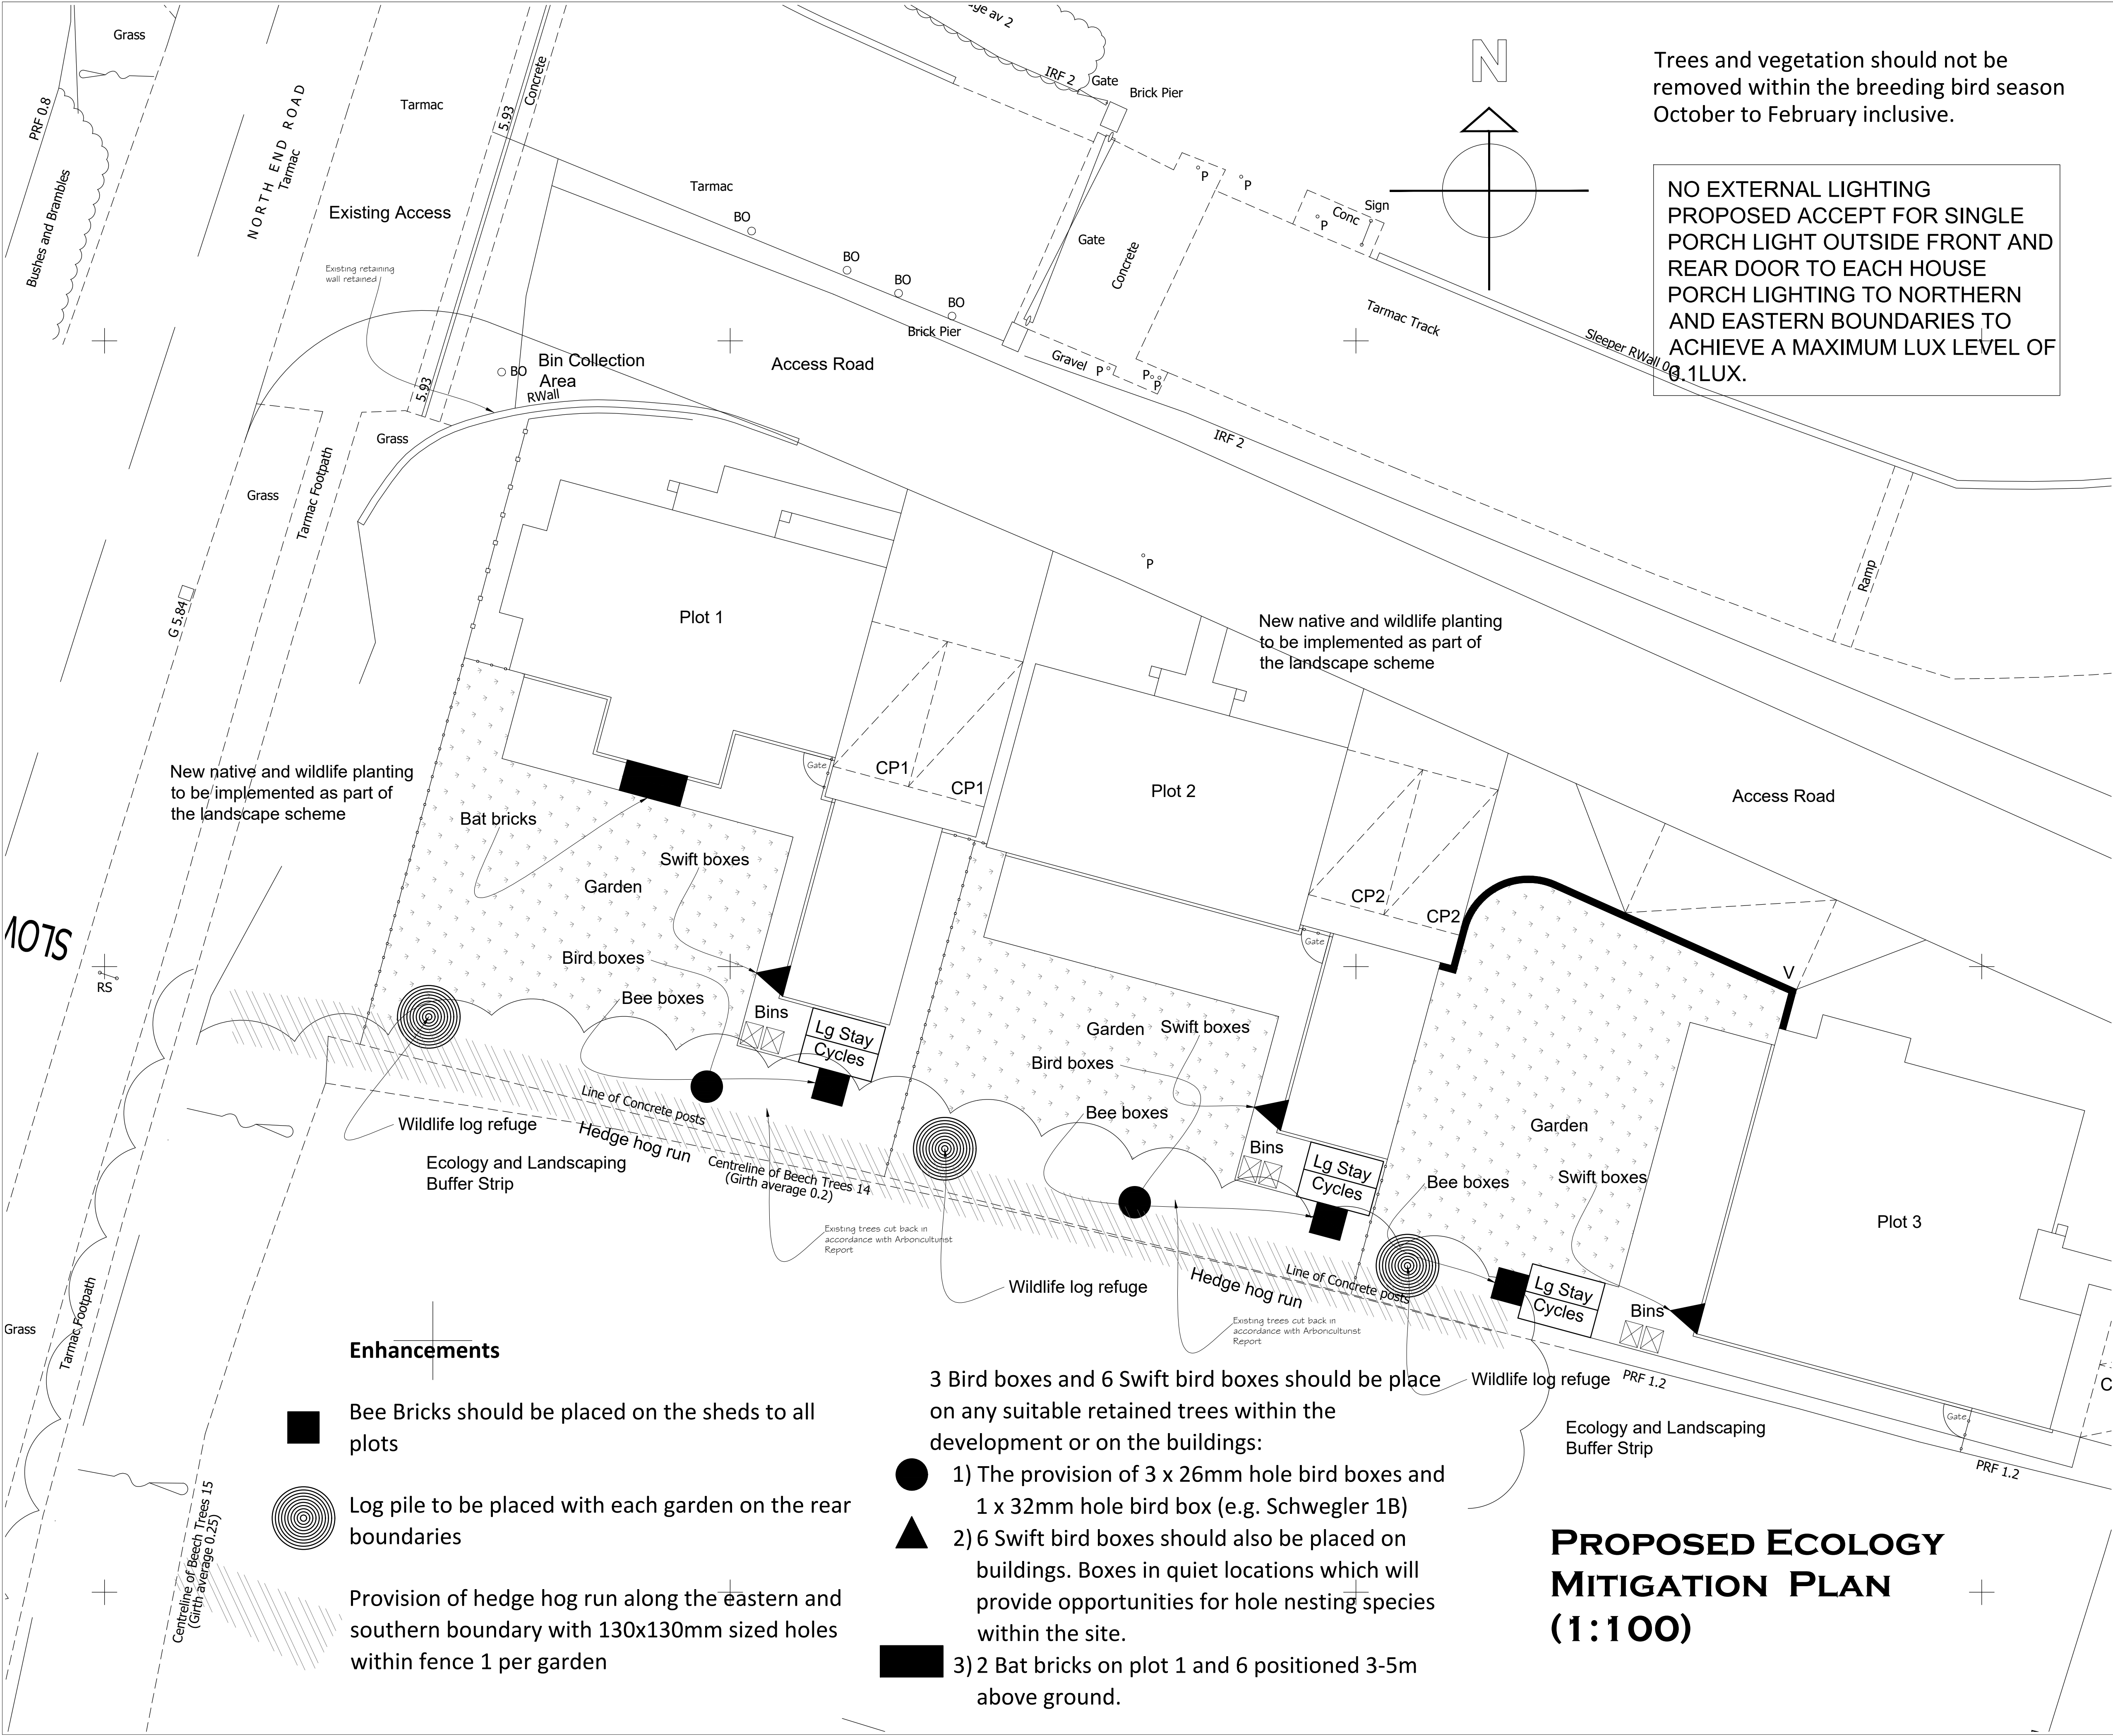

Notes

THIS DRAWING IS THE COPYRIGHT OF VIVID DESIGN STUDIO LTD AND MUST NOT BE COPIED, ALTERED OR REPRODUCED IN ANY WAY NEITHER PASSED TO A THIRD PARTY WITHOUT THEIR WRITTEN PERMISSION.

DIMENSIONS TO BE CHECKED ON SITE BEFORE COMMENCING WORK AND ANY DISCREPANCIES SHALL BE REPORTED TO THE DESIGNER. FIGURED DIMENSIONS MUST BE TAKEN IN PREFERENCE TO SCALED DIMENSIONS.

Rev:-	Description:-	Date:-	Chkd by:-

Trees and vegetation should not be removed within the breeding bird season October to February inclusive.

NO EXTERNAL LIGHTING PROPOSED ACCEPT FOR SINGLE PORCH LIGHT OUTSIDE FRONT AND REAR DOOR TO EACH HOUSE PORCH LIGHTING TO NORTHERN AND EASTERN BOUNDARIES TO ACHIEVE A MAXIMUM LUX LEVEL OF 0.1LUX.



The Barn, Calcot Mount Business Park, Calcot Lane, Curdridge, Southampton, Hampshire, SO32 2BN
Tel: 01489 786670
Email: info@vividdesignstudio.co.uk
Website: www.vividdesignstudio.co.uk

Project:-	Proposed Residential Development Land at East of North End Road & West of Church Lane Nursery Yapton		
Title:-	Proposed Ecology Mitigation Plan (Part 1)		
Client:-	Merlin Homes (Southern) Ltd		
Scale:-	1:100 (@A1)		
Drawn By:-	PJD	Checked By:-	
Date:-	30/10/20	Date:-	
Job.No:-	200024	Drg.No:-	03