


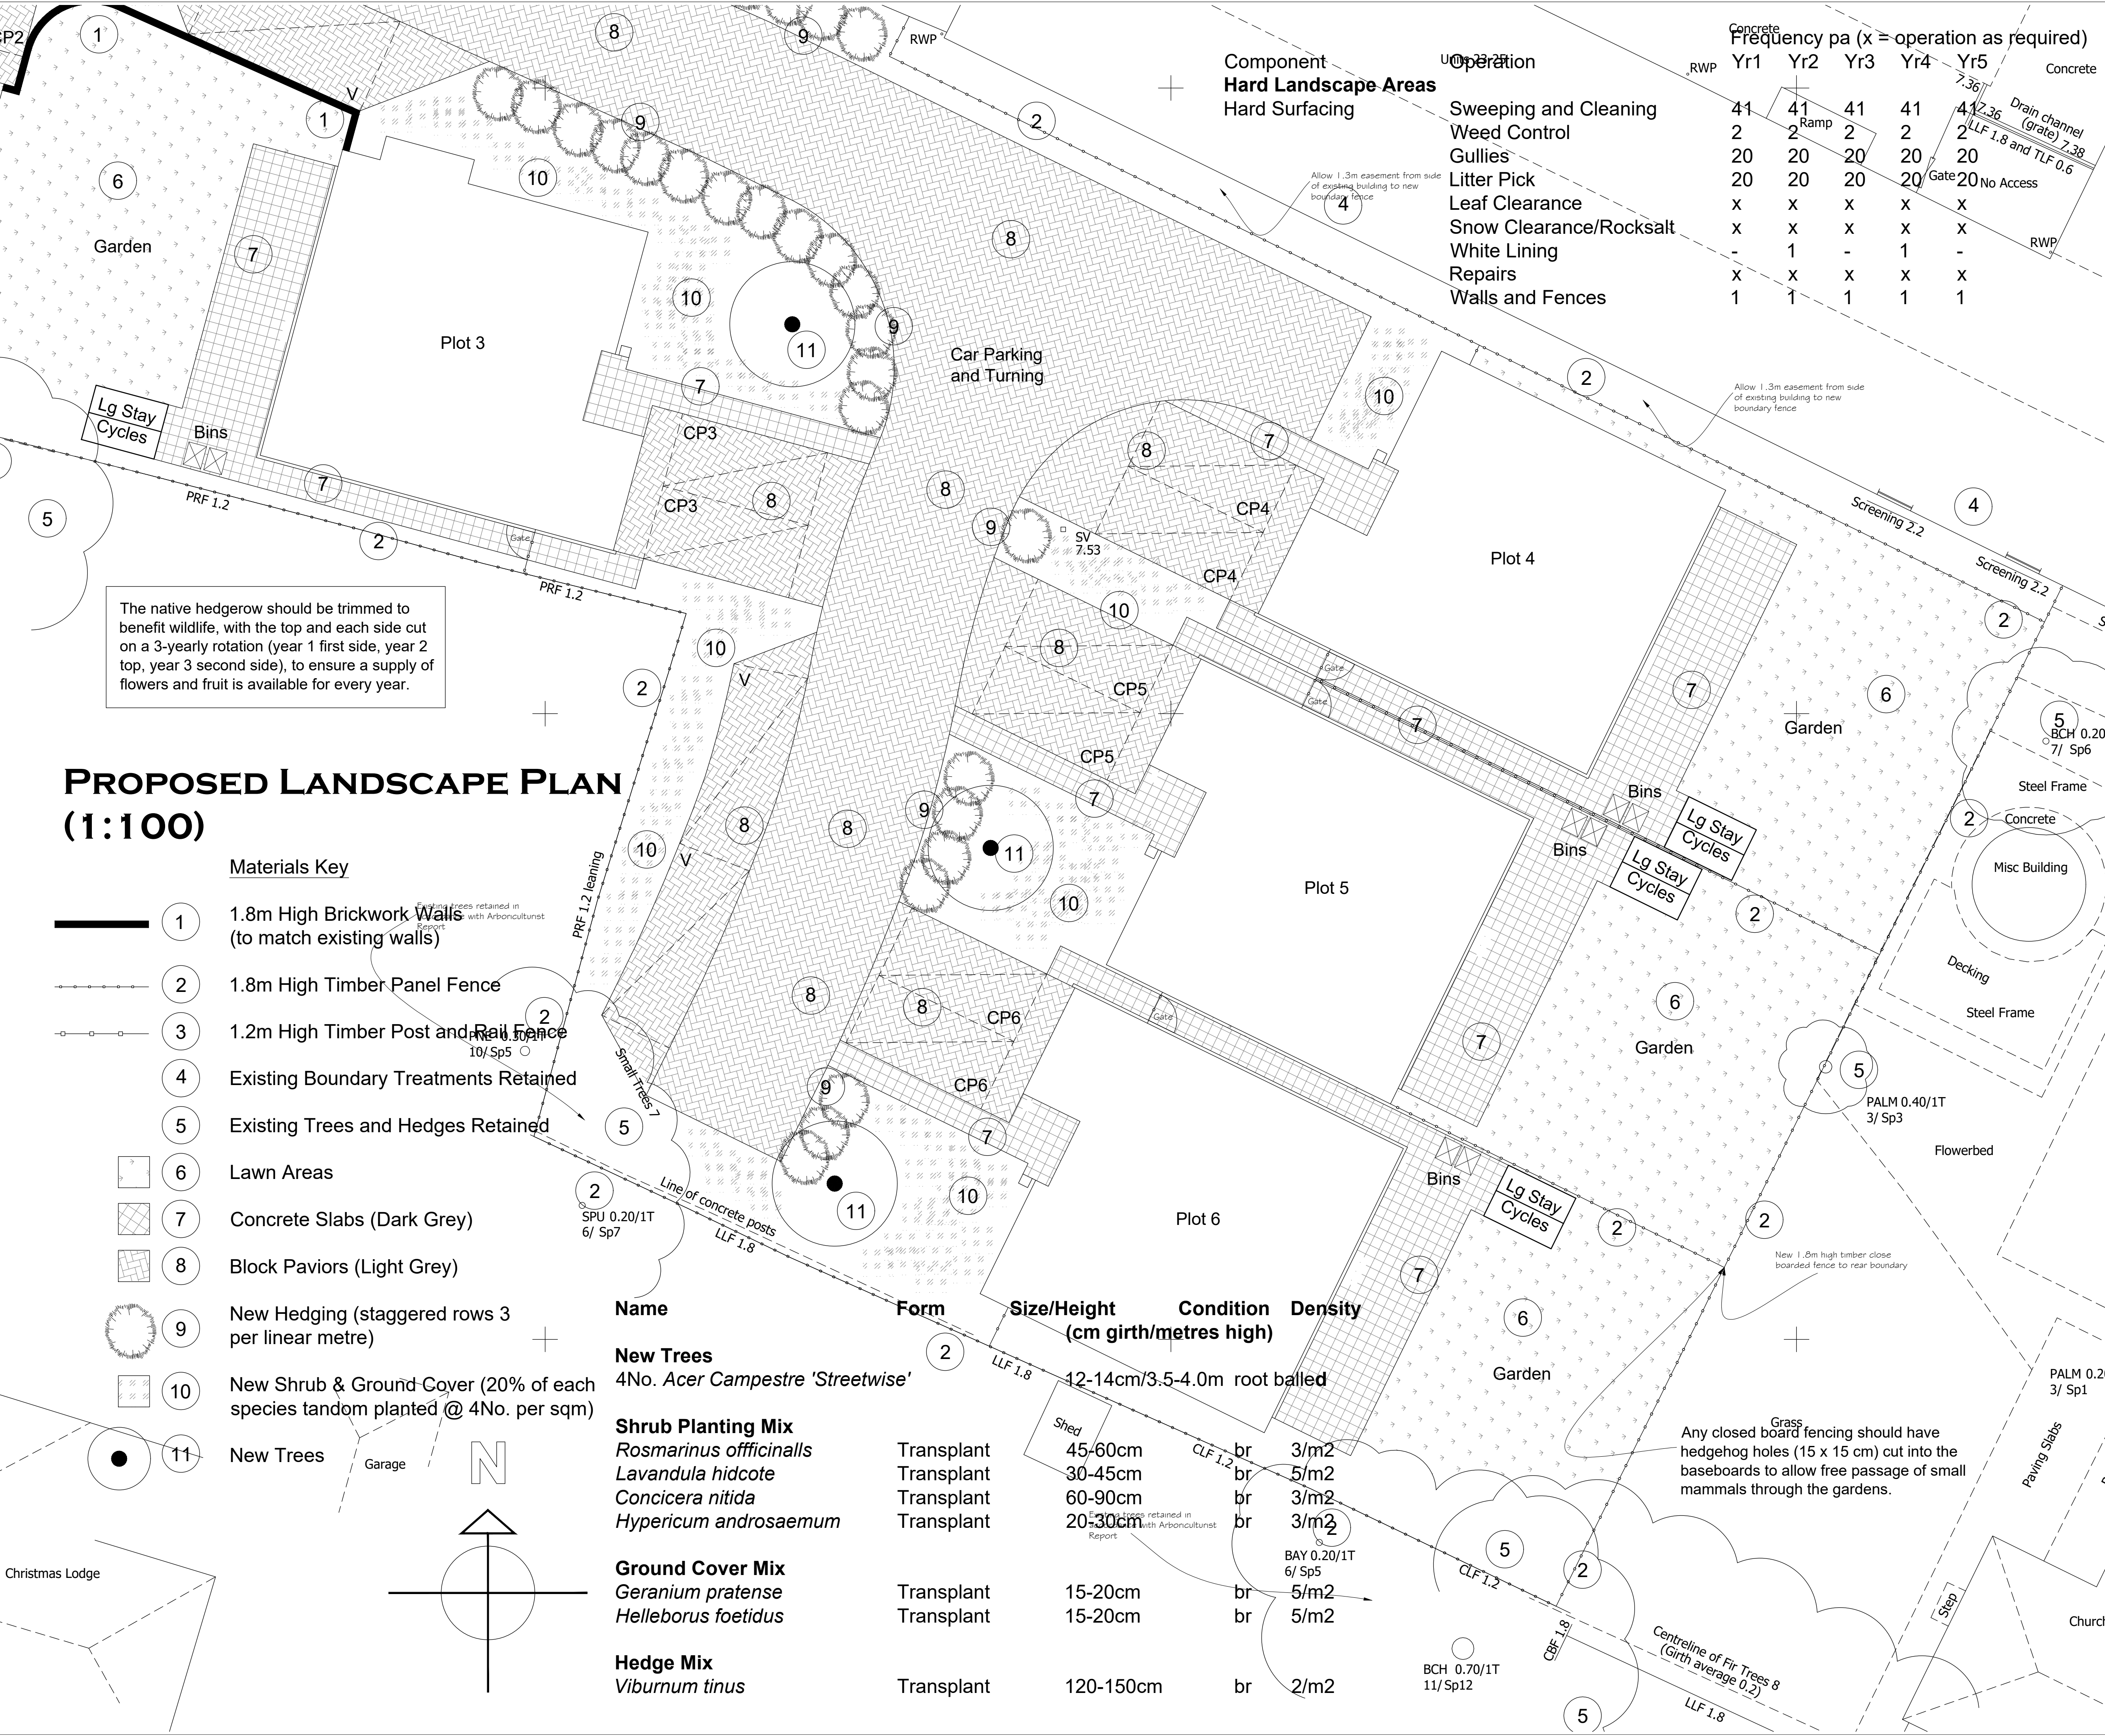

Frequency pa (x = operation as required)					
Yr1	Yr2	Yr3	Yr4	Yr5	
41	41	41	41	41	Concrete
2	2	2	2	2	Concrete
20	20	20	20	20	Concrete
20	20	20	20	20	Concrete
x	x	x	x	x	Concrete
x	x	x	x	x	Concrete
-	1	-	1	-	Concrete
x	x	x	x	x	Concrete
1	1	1	1	1	Concrete

Notes

THIS DRAWING IS THE COPYRIGHT OF VIVID DESIGN STUDIO LTD AND MUST NOT BE COPIED, ALTERED OR REPRODUCED IN ANY WAY NEITHER PASSED TO A THIRD PARTY WITHOUT THEIR WRITTEN PERMISSION.

DIMENSIONS TO BE CHECKED ON SITE BEFORE COMMENCING WORK AND ANY DISCREPANCIES SHALL BE REPORTED TO THE DESIGNER. FIGURED DIMENSIONS MUST BE TAKEN IN PREFERENCE TO SCALED DIMENSIONS.

Rev:- Description:- Date:- Chkd by:-



The Barn, Calcot Mount Business Park, Calcot Lane, Curdridge, Southampton, Hampshire, SO32 2BN
Tel: 01489 786670
Email: info@vividdesignstudio.co.uk
Website: www.vividdesignstudio.co.uk

Project:-		Proposed Residential Development Land at East of North End Road & West of Church Lane Nursery Yapton	
Title:-		Proposed Landscape Plan (Part 2)	
Client:-		Merlin Homes (Southern) Ltd	
Scale:-		1:100 (@A1)	
Drawn By:-		PJD	
Date:-		30/10/20	
Job.No:-		200024	
Checked By:-		06	
Date:-			
Drg.No:-			
Rev:-			