



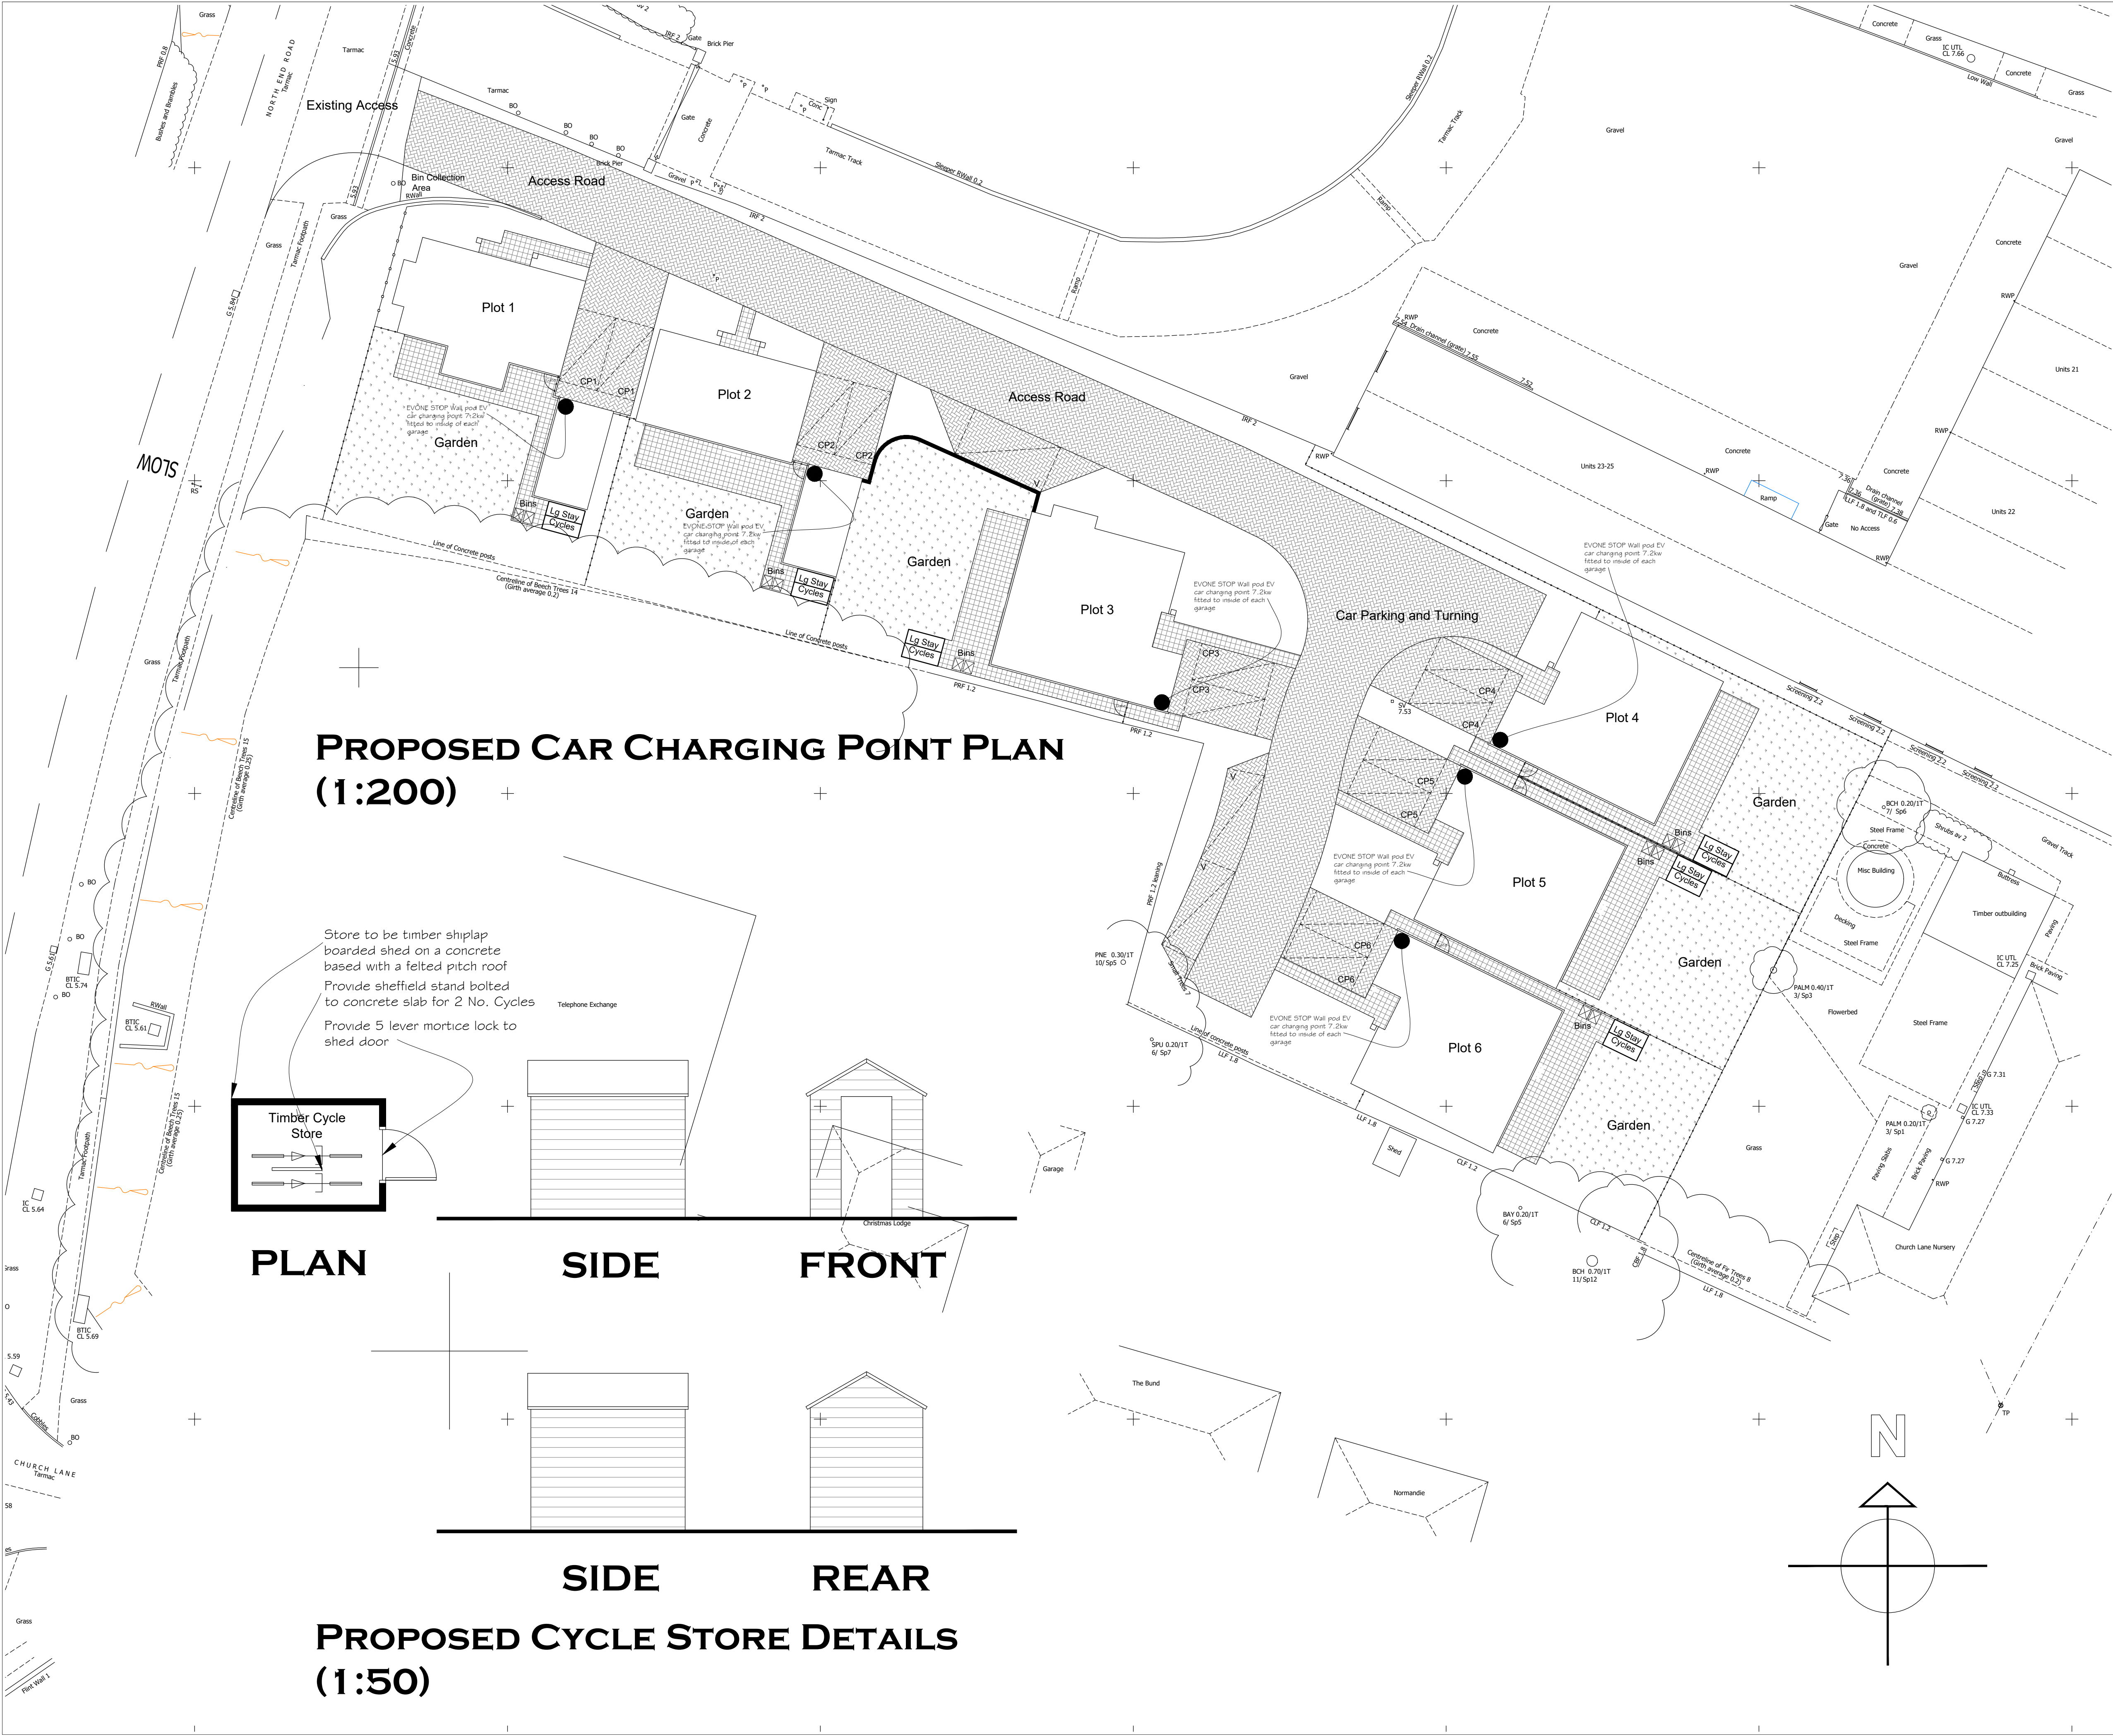

PROPOSED CAR CHARGING POINT PLAN  
(1:200)

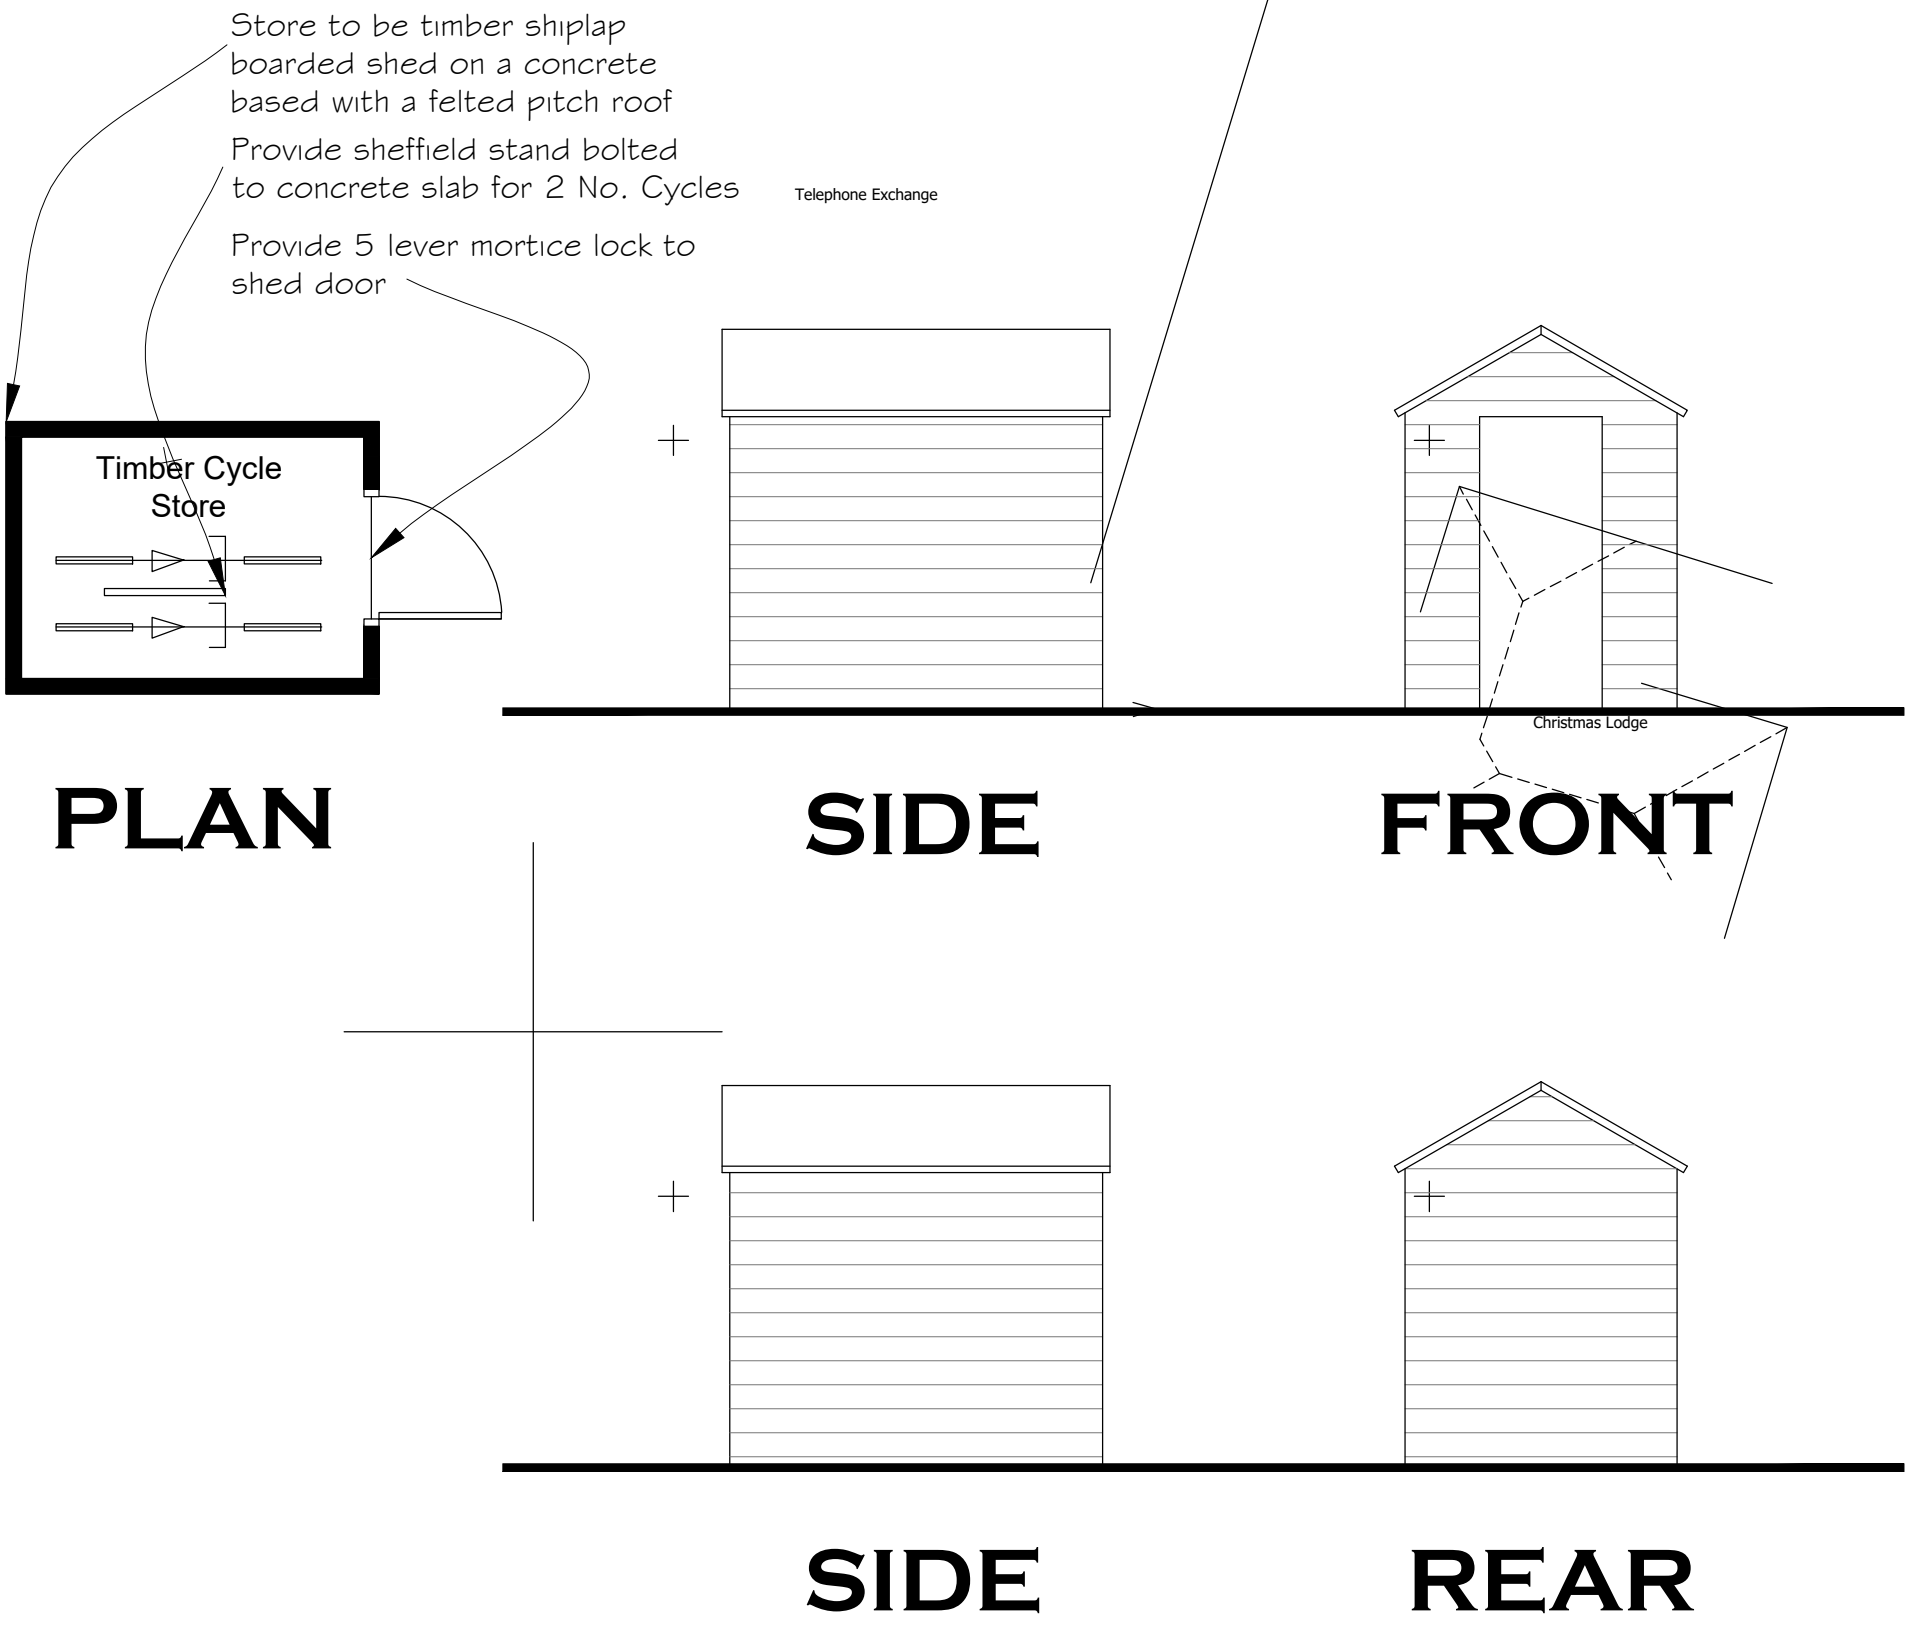

PROPOSED CYCLE STORE DETAILS  
(1:50)

**Notes**

THIS DRAWING IS THE COPYRIGHT OF VIVID DESIGN STUDIO LTD AND MUST NOT BE COPIED, ALTERED OR REPRODUCED IN ANY WAY NEITHER PASSED TO A THIRD PARTY WITHOUT THEIR WRITTEN PERMISSION.

DIMENSIONS TO BE CHECKED ON SITE BEFORE COMMENCING WORK AND ANY DISCREPANCIES SHALL BE REPORTED TO THE DESIGNER. FIGURED DIMENSIONS MUST BE TAKEN IN PREFERENCE TO SCALED DIMENSIONS.

| Rev:- | Description:- | Date:- | Chkd by:- |
|-------|---------------|--------|-----------|
|       |               |        |           |



The Barn, Calcot Mount Business Park, Calcot Lane,  
Curdridge, Southampton, Hampshire, SO32 2BN  
Tel: 01489 786670  
Email: info@vividdesignstudio.co.uk  
Website: www.vividdesignstudio.co.uk

|            |   |              |    |
|------------|---|--------------|----|
| Project:-  | Proposed Residential Development<br>Land at<br>East of North End Road &<br>West of Church Lane Nursery<br>Yapton |              |    |
| Title:-    | Proposed Cycle Stores & Car Charging Plan                                                                        |              |    |
| Client:-   | Merlin Homes (Southern) Ltd                                                                                      |              |    |
| Scale:-    | 1:50, 1:200 (@A1)                                                                                                |              |    |
| Drawn By:- | PJD   | Checked By:- |    |
| Date:-     | 30/10/20   | Date:-       |    |
| Job.No:-   | 200024   | Drg.No:-     | 10 |