


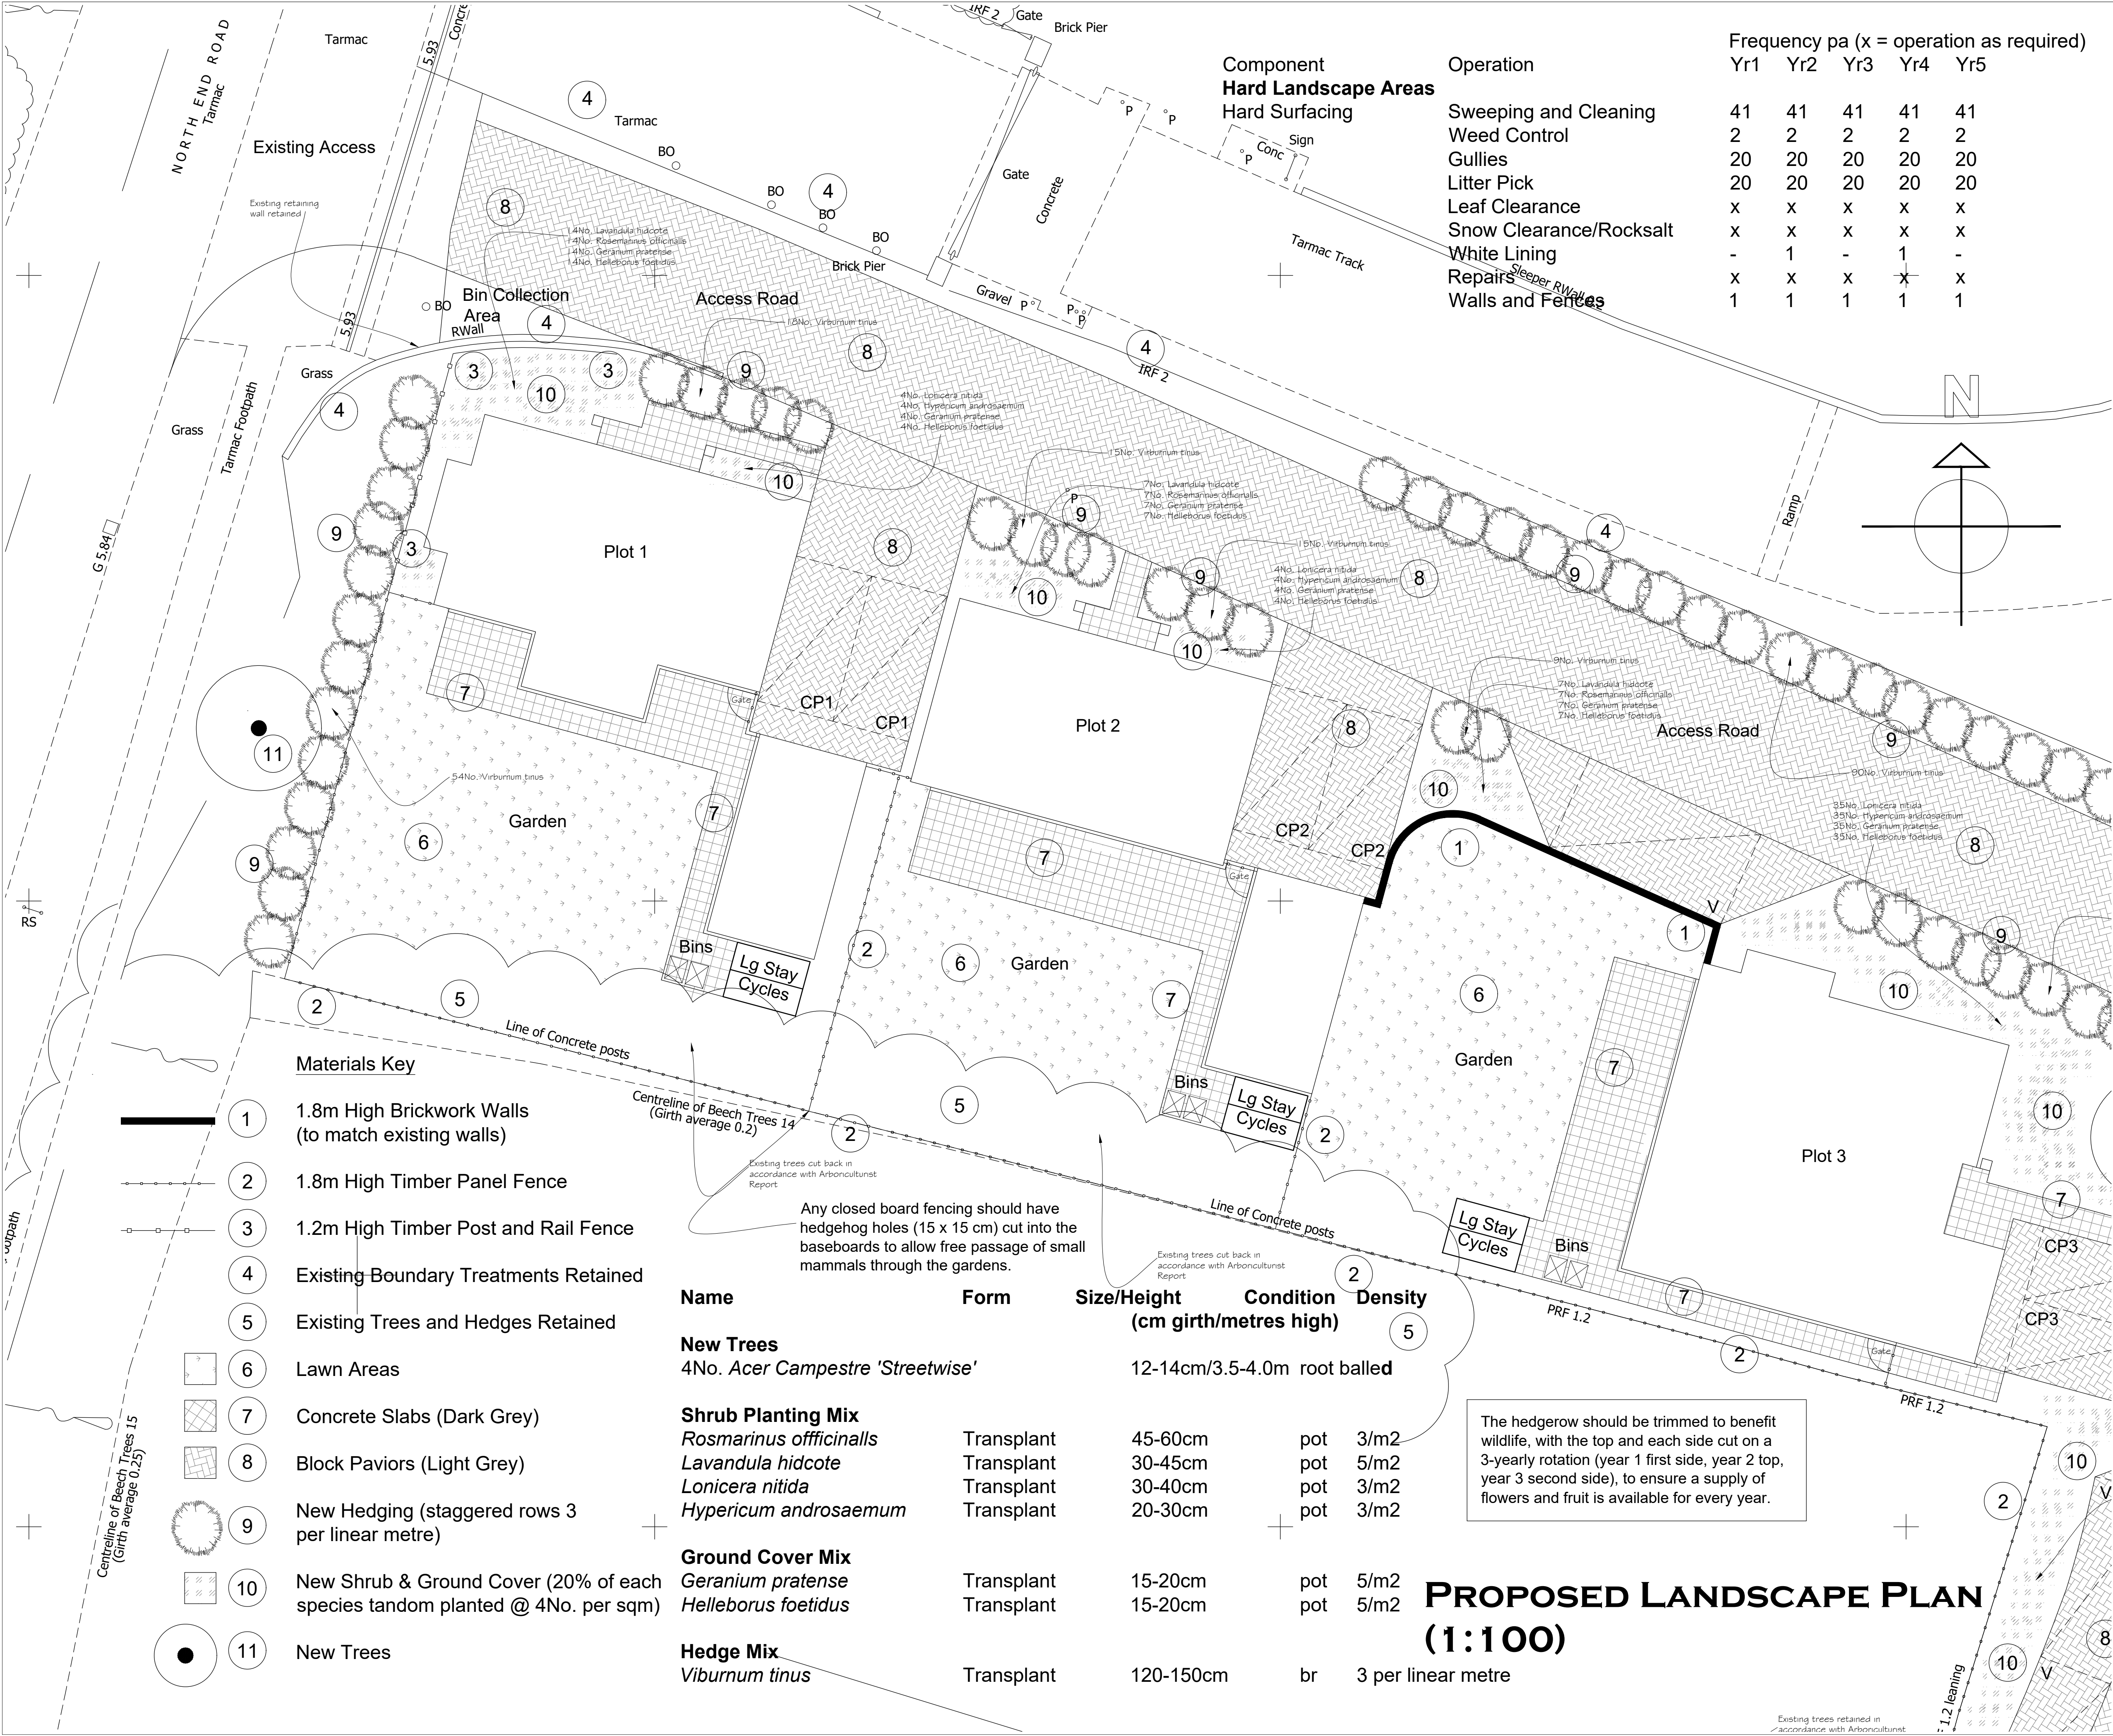

The Barn, Calcot Mount Business Park, Calcot Lane,
Curdrige, Southampton, Hampshire, SO32 2BN
Tel: 01489 786670
Email: info@vividdesignstudio.co.uk
Website: www.vividdesignstudio.co.uk

Project:-			
Proposed Residential Development Land at East of North End Road & West of Church Lane Nursery Yapton			
Title:-			
Proposed Landscape Plan (Part 1)			
Client:-			
Merlin Homes (Southern) Ltd			
Scale:-			
1:100 (@A1)			
Drawn By:-		Checked By:-	
PJD		PJD	
Date:-		Date:-	
30/10/20		30/10/20	
Job.No:-		Rev:-	
200024		05 A	