


PROPOSED BOUNDARY TREATMENTS

To be read in accordance with the key on drawings 05A and 06A.

1 – 1.8m Brickwork Walls

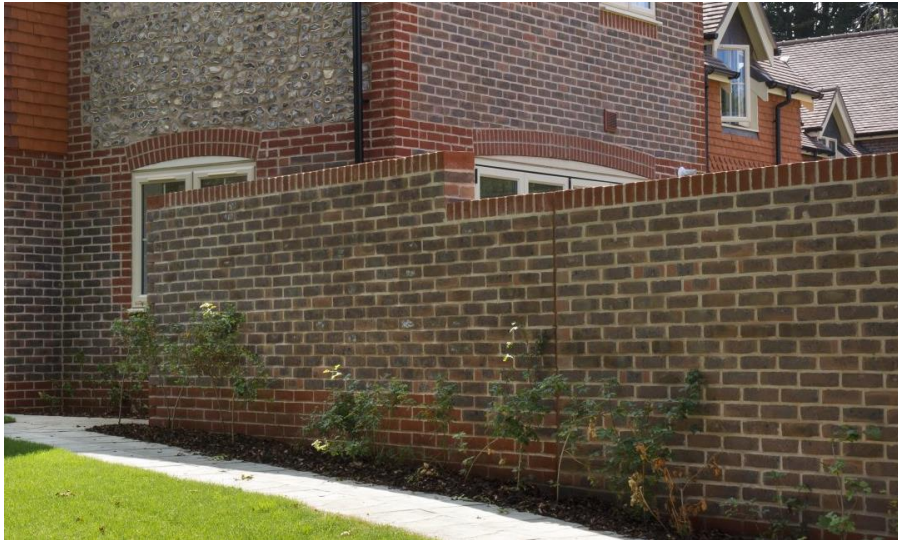

Brickwork walls to be constructed using bricks to match main houses. Walls to be built to 1.8m high with brick on edge capping and in stretcher bond.

2 – 1.8m Timber Close Boarded Fences



Timber close boarded fences to be built to 1.8m high with gravel boards.

3 – 1.2m Timber Post and Rail Fences



Timber post and rail fences to be built to 1.2m high.