



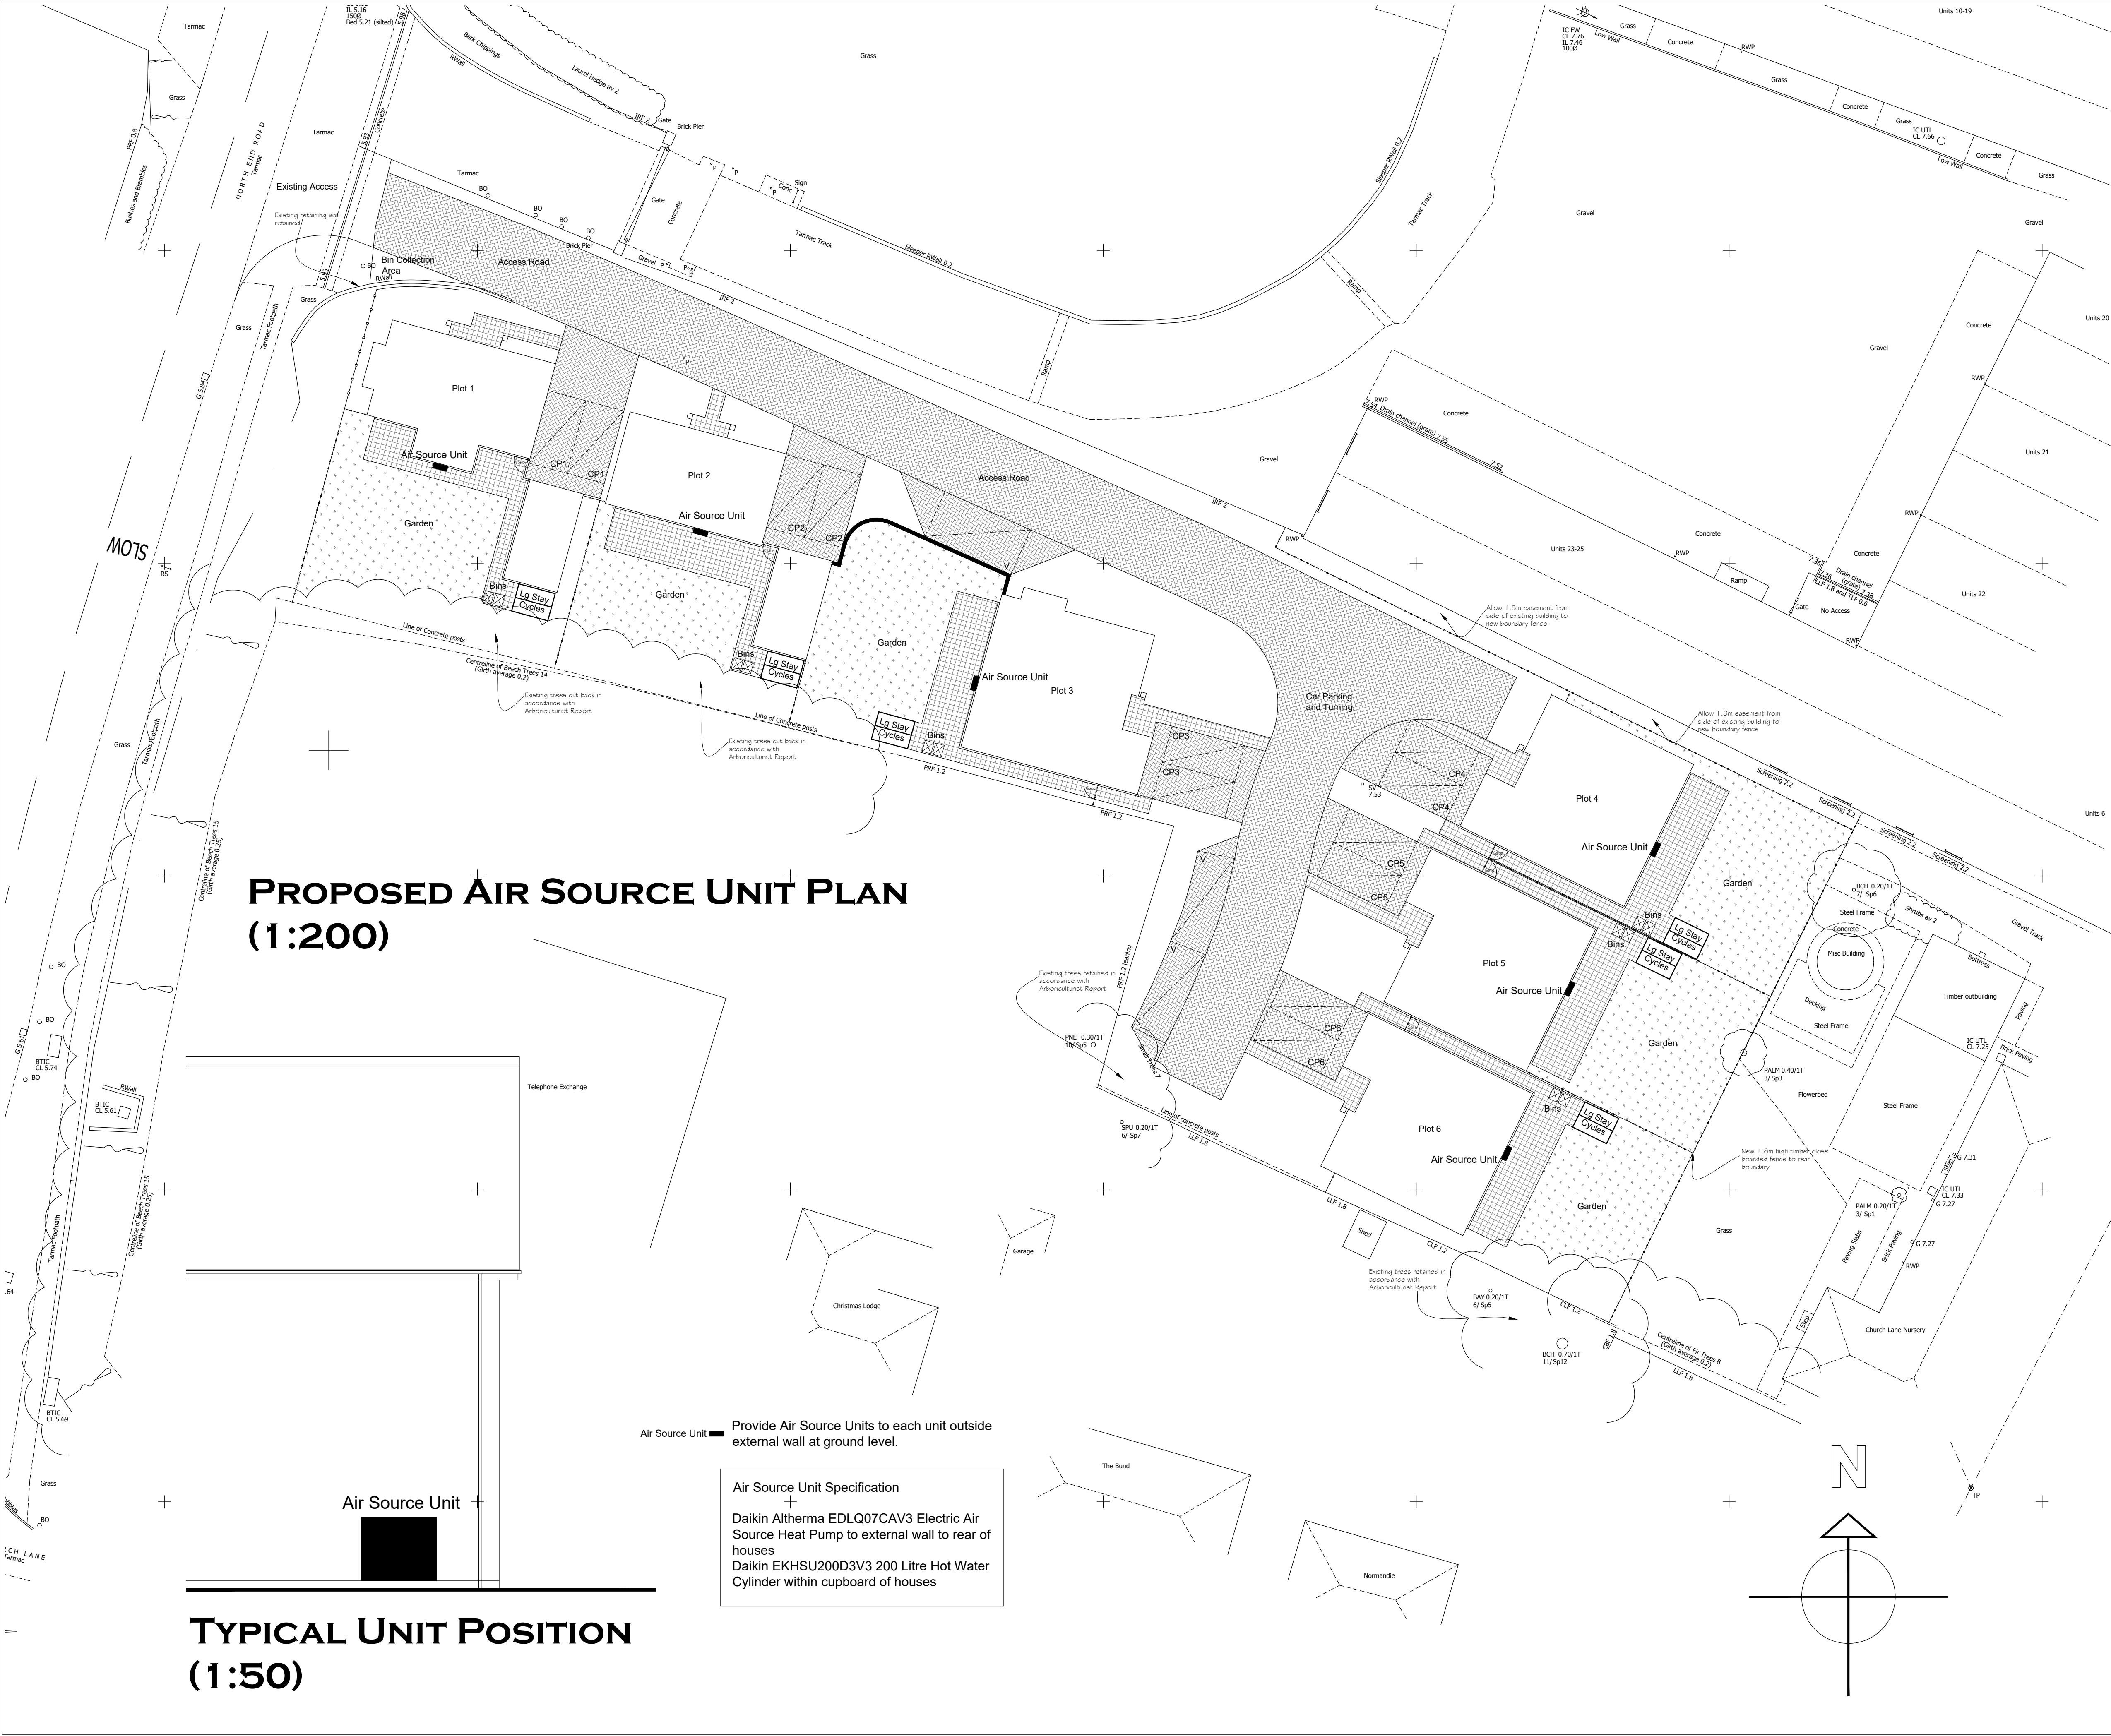

PROPOSED AIR SOURCE UNIT PLAN
(1:200)

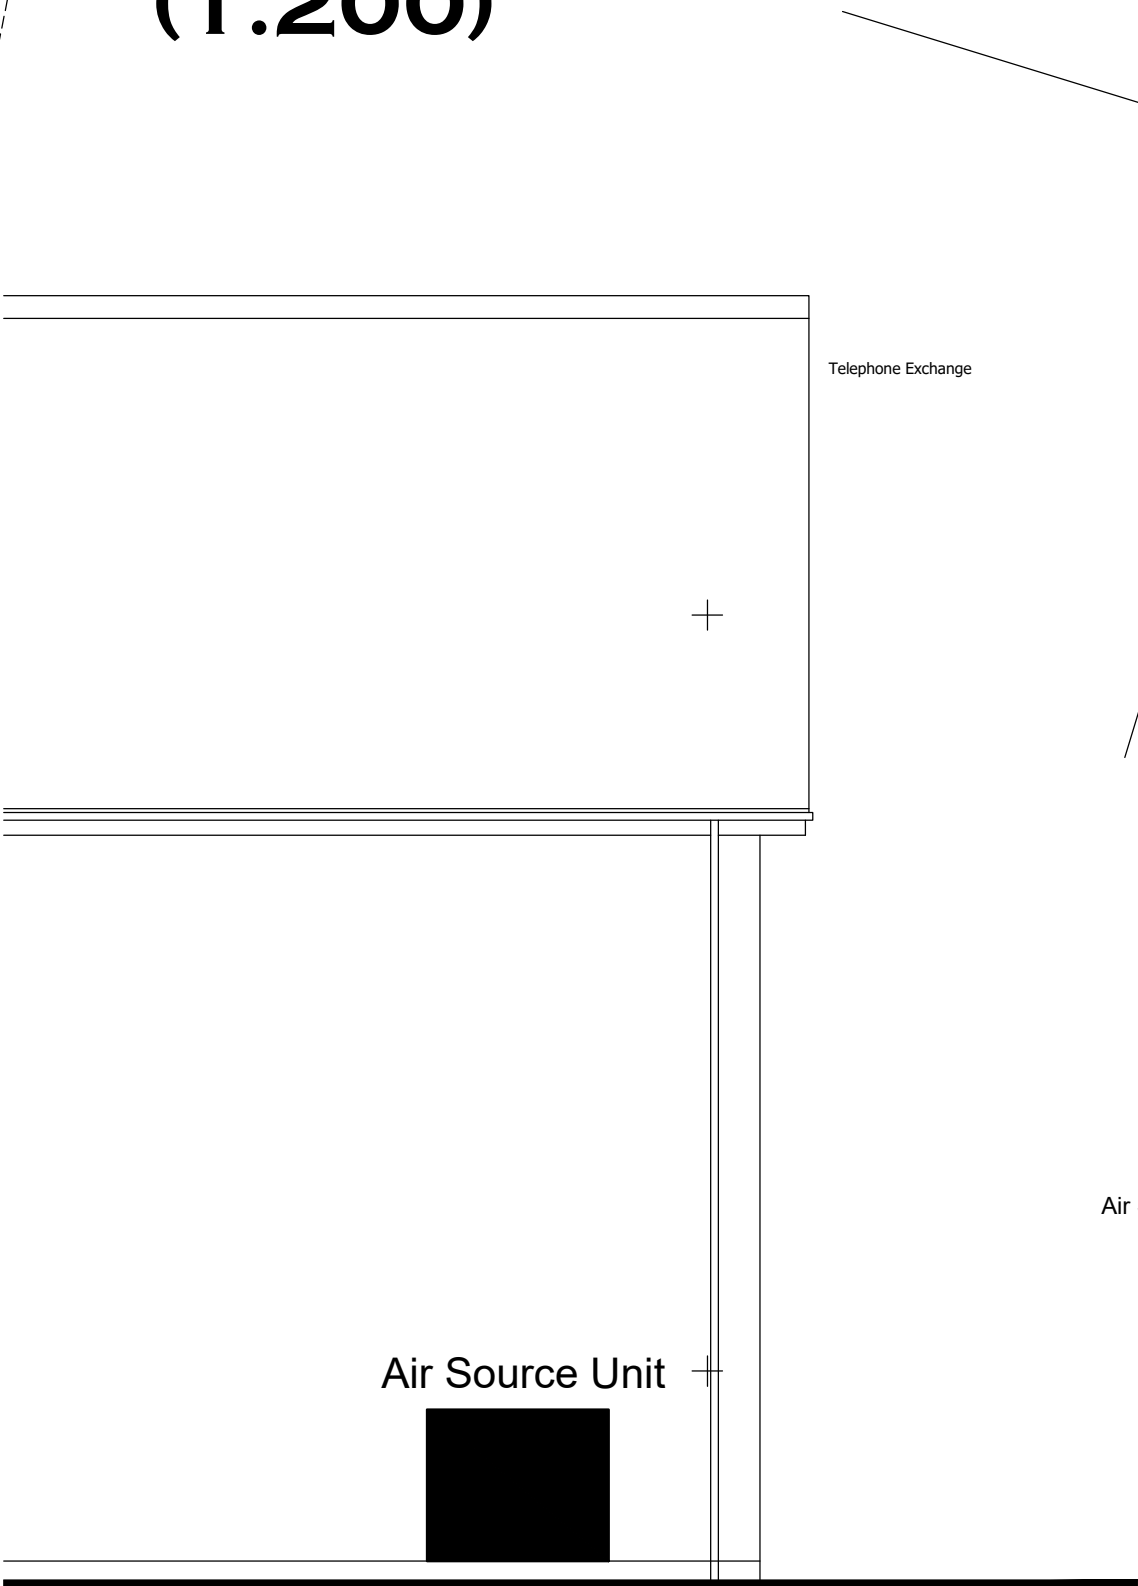

Air Source Unit ■ Provide Air Source Units to each unit outside external wall at ground level.

Air Source Unit Specification
Daikin Altherma EDLQ07CAV3 Electric Air Source Heat Pump to external wall to rear of houses
Daikin EKHSU200D3V3 200 Litre Hot Water Cylinder within cupboard of houses

Notes

THIS DRAWING IS THE COPYRIGHT OF VIVID DESIGN STUDIO LTD AND MUST NOT BE COPIED, ALTERED OR REPRODUCED IN ANY WAY NEITHER PASSED TO A THIRD PARTY WITHOUT THEIR WRITTEN PERMISSION.

DIMENSIONS TO BE CHECKED ON SITE BEFORE COMMENCING WORK AND ANY DISCREPANCIES SHALL BE REPORTED TO THE DESIGNER. FIGURED DIMENSIONS MUST BE TAKEN IN PREFERENCE TO SCALED DIMENSIONS.

Rev:-	Description:-	Date:-	Chkd by:-



The Barn, Calcot Mount Business Park, Calcot Lane,
Curdridge, Southampton, Hampshire, SO32 2BN
Tel: 01489 786670
Email: info@vividdesignstudio.co.uk
Website: www.vividdesignstudio.co.uk

Project:-
Proposed Residential Development
Land at
East of North End Road &
West of Church Lane Nursery
Yapton

Title:-
Proposed Air Source Units

Client:-
Merlin Homes (Southern) Ltd

Scale:-
1:200 (@A1)

Drawn By:- PJD Checked By:-

Date:- 30/10/20 Date:-

Job.No:- 200024 Drg.No:- 13 Rev:-