


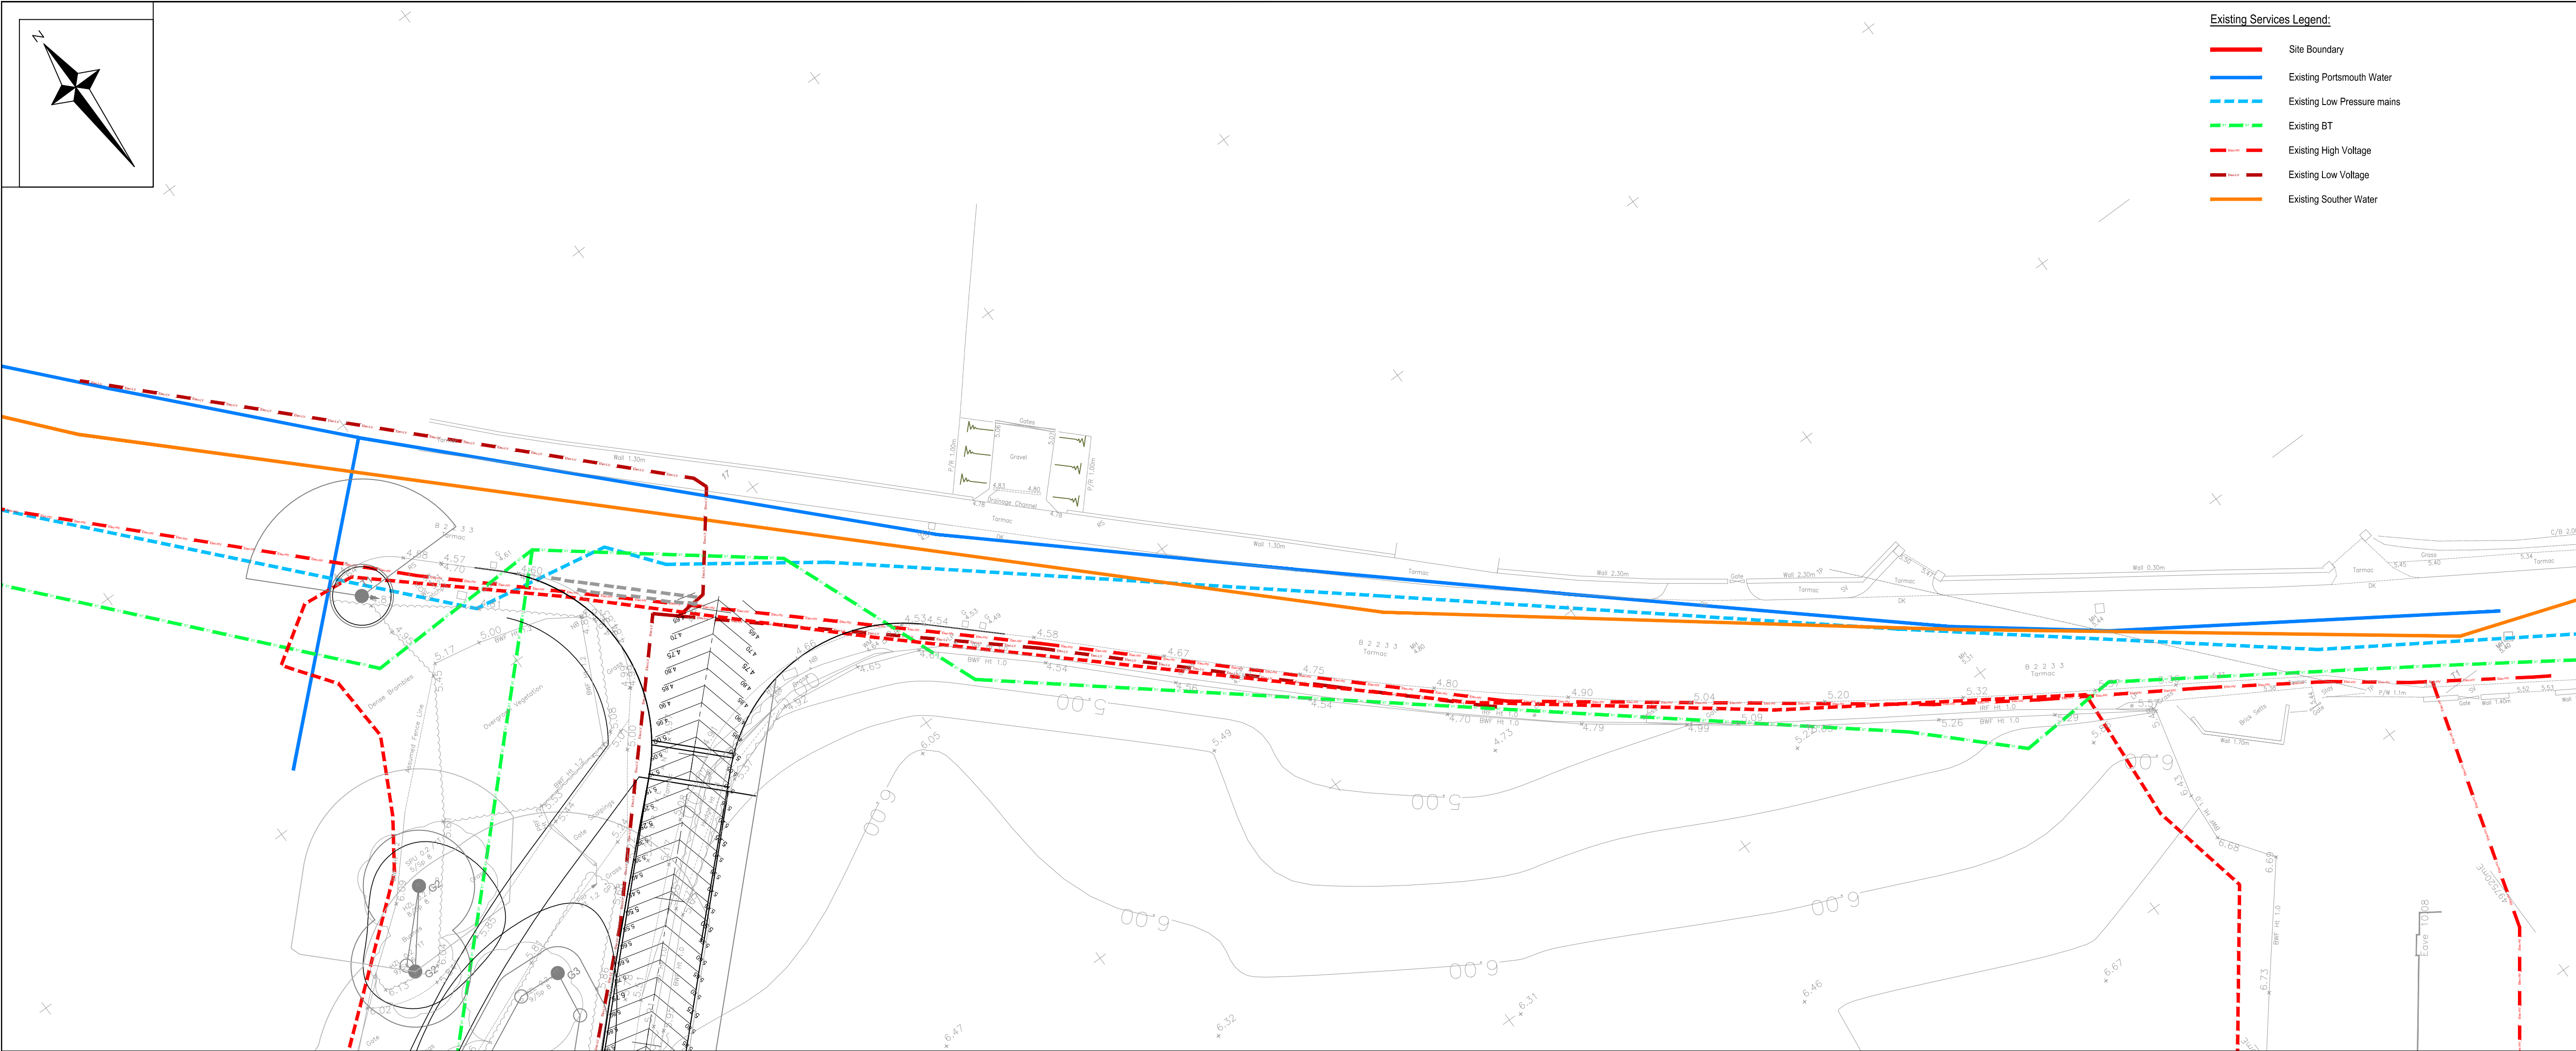

EXISTING SERVICES PLAN

General Notes:

- For Section 278 General Arrangement & Levels, refer to RSK drawing ZZ-XX-S278-C-7001.
- For Section 278 Enabling Works and White Lining, refer to RSK drawing ZZ-XX-S278-C-7002.
- Topographical survey information is taken from Digital Terrain Surveys LLP reference DTS240417-7Q0B.
- In situ CBR tests to be undertaken, along with clay samples scheduled for Atterberg Limits, for the S278 works.
- All construction to be carried out in accordance with West Sussex County Council Section 278/38 Highway Agreement Standard Detail Drawings document:
S278-38-04 Flexible footpath - Type 1
S278-38-21 Flexible Carriageway - Type 1
S278-38-20 Carriageway tie in - Option 1
S278-38-18 Street furniture, Tactile crossings
S278-38-02 Approved kerb type selection Sheet 1
- Existing services location is based on Groundsure Premier Utilities Report.

CIVIL / STRUCTURAL DESIGN RISK MANAGEMENT

Abnormal or unusual residual risks associated with the design outcomes shown on this drawing are:-

- There will be deep excavations for structures and drainage systems. This is a high risk, high severity hazard. The contractor should provide protection and support in accordance with health and safety legislation.
- Live Services - risks to contractor's personnel - Seek written confirmation from Statutory Authority and/or Building/site owner that all live services - especially electricity services, - have been disconnected or diverted prior to works commencing on site. If any services are to remain live during the construction work, ensure that the locations of these are identified and clearly marked. All operatives are to be made aware of their presence. Employ hand digging near/adjacent to any known live services. Extreme caution to be exercised in the vicinity of the existing overhead power lines.

RSK LDE LTD has followed its Design Risk Management process for Hazard Elimination and Risk reduction in developing the designs shown on this drawing. Abnormal or unusual residual risks may be shown above where it is considered that such risk may not normally be expected by competent persons engaged on work of this nature or type.

Notes
All dimensions to be checked on site prior to the commencement of construction and any discrepancy should be reported to the Site Manager.

This drawing may not be reproduced in any part or form without written consent.

All copyrights reserved.

Sub-Contractors MUST ensure that they have the latest issue drawing before they commence work on site.

This drawing is to be read in conjunction with all relevant Specifications, schedules and Engineers details.

A	12.06.2020	Title block update.	MFP	SM	SM
P01	06.04.2020	Issue for comments.	JC	IWM	SM
Rev.	Date	Amendment	Drawn	Chkd.	Appd.



LAND & DEVELOPMENT ENGINEERING LTD

18 Frogmore Road
Hemel Hempstead
Hertfordshire
HP3 9RT
United Kingdom

Tel: +44 (0) 1442 437500
Fax: +44 (0) 1442 437550
Email: info@rsk.co.uk
Web: www.rsk.co.uk

Client



Project Title

DROVE LANE,
YAPTON

Status

PRELIMINARY

Drawing Title

SECTION 278
EXISTING SERVICES PLAN

Drawn	Date	Checked	Date	Approved	Date
JC	06.04.2020	IWM	06.04.2020	SM	06.04.2020
Scale	1:250	Orig Size	A1	Dimensions	Metres
Project No.	133647	Drawing File	133647-RSK-CN-1-4002 Section 278 Existing Services.dwg		
Drawing No.	CIV_1_4002	Rev.	A		

APAR DISTRICT COUNCIL 13222896