

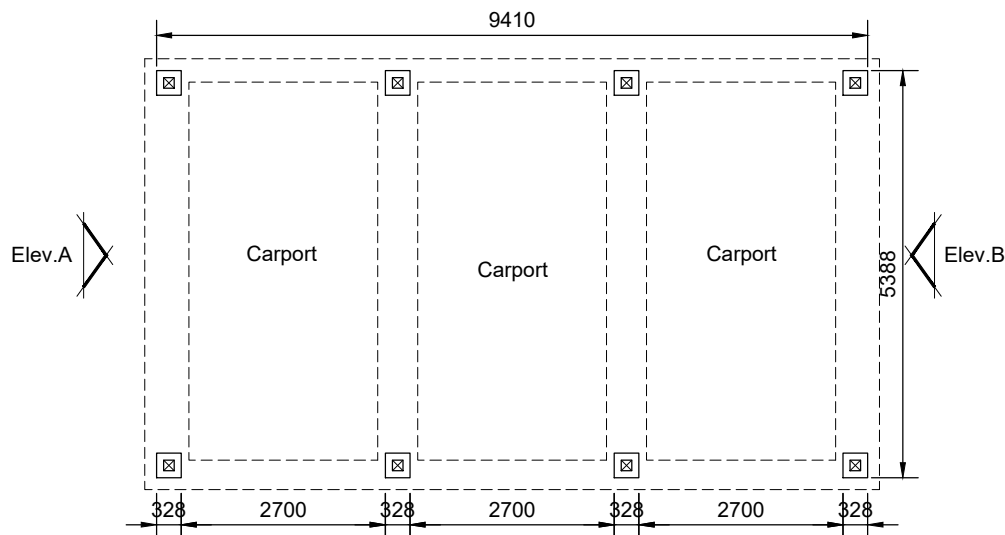


Triple Carport


Plots 1, 2, 3

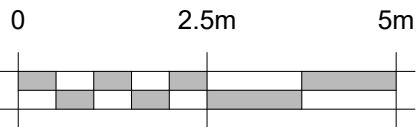


Ground Floor Plan

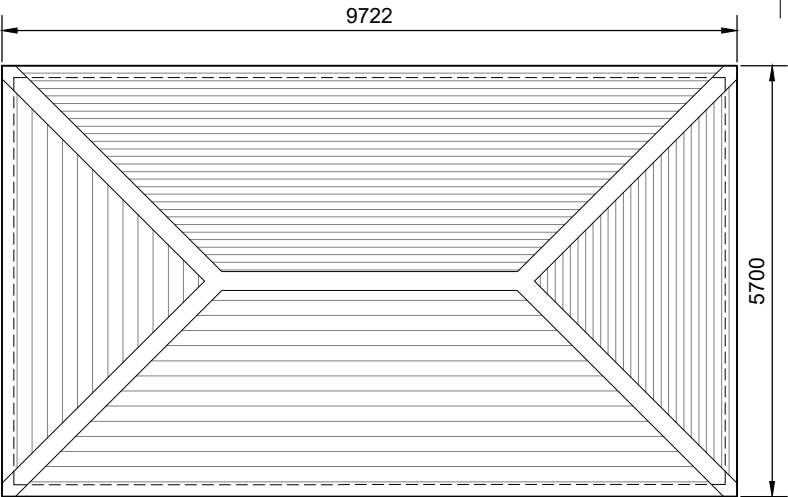


Roof Plan

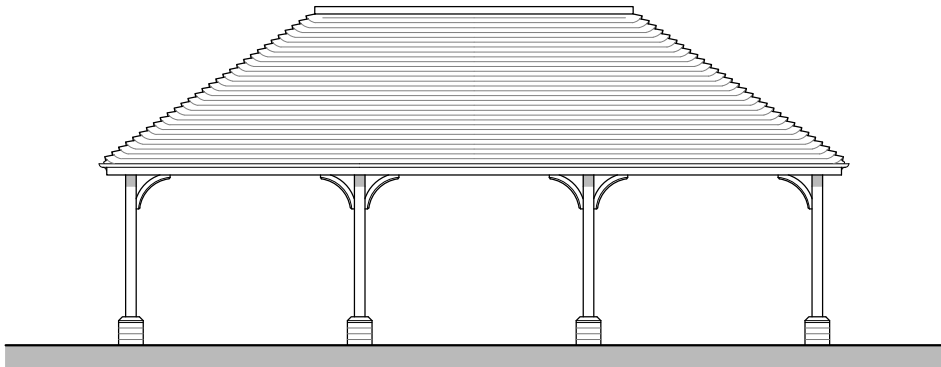

Front Elevation

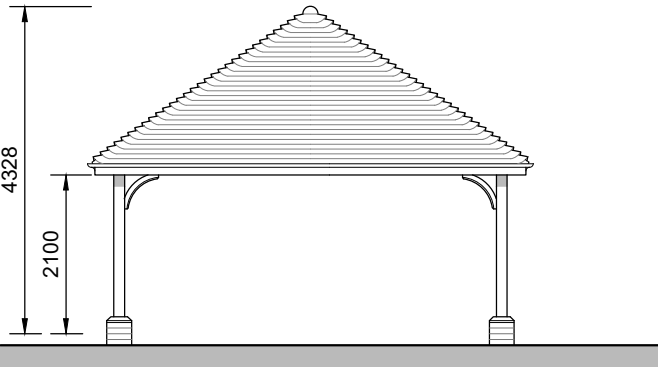


Side Elevation A

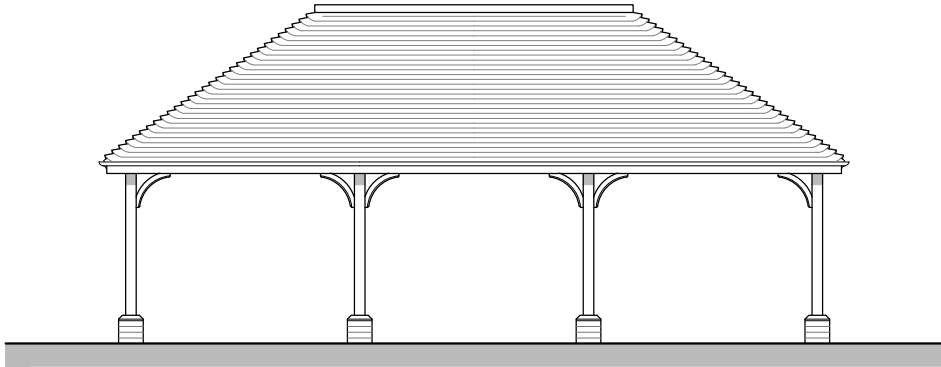

Rear Elevation

Fence panels set between posts depending on location

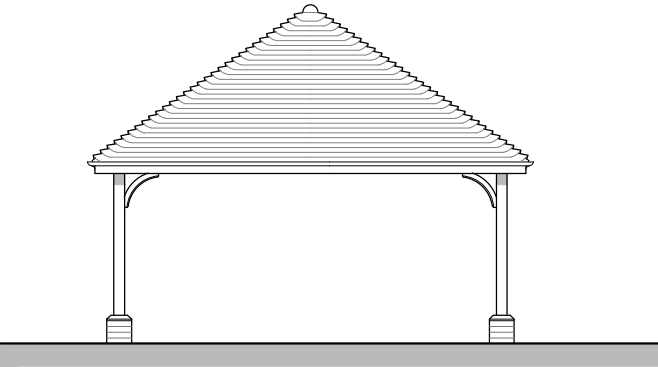

Side Elevation B

REV.	DATE	REVISIONS:

BY	STATUS:

Planning

© COPYRIGHT EXISTS ON THE DESIGNS AND INFORMATION SHOWN ON THIS DRAWING

This drawing may be scaled or cross referenced to the scale bar for planning application purposes only. Do not scale for any other purpose, use figured dimensions only. Subject to site survey and all necessary consents. All dimensions to be checked by user and any discrepancies, errors or omissions to be reported to the Architect before work commences. This drawing is to be read in conjunction with all other relevant materials. OS Licence No. 100007327

CLIENT:	Bilsham Road Development LLP	PROJECT:	Bilsham Road Yapton
SCALE:	1:100 (A3 ORIGINAL)	DRAWING:	Ancillary Buildings Triple Carport
DRAWN:	GE/GG	19284	P254
DATE:	Jul 2021		-



architecture planning masterplanning

Broadmede House, Farnham Business Park,
Weydon Lane, Farnham, Surrey GU9 8QT.
info@osparchitecture.com · www.osparchitecture.com
Tel: 01252 267878