
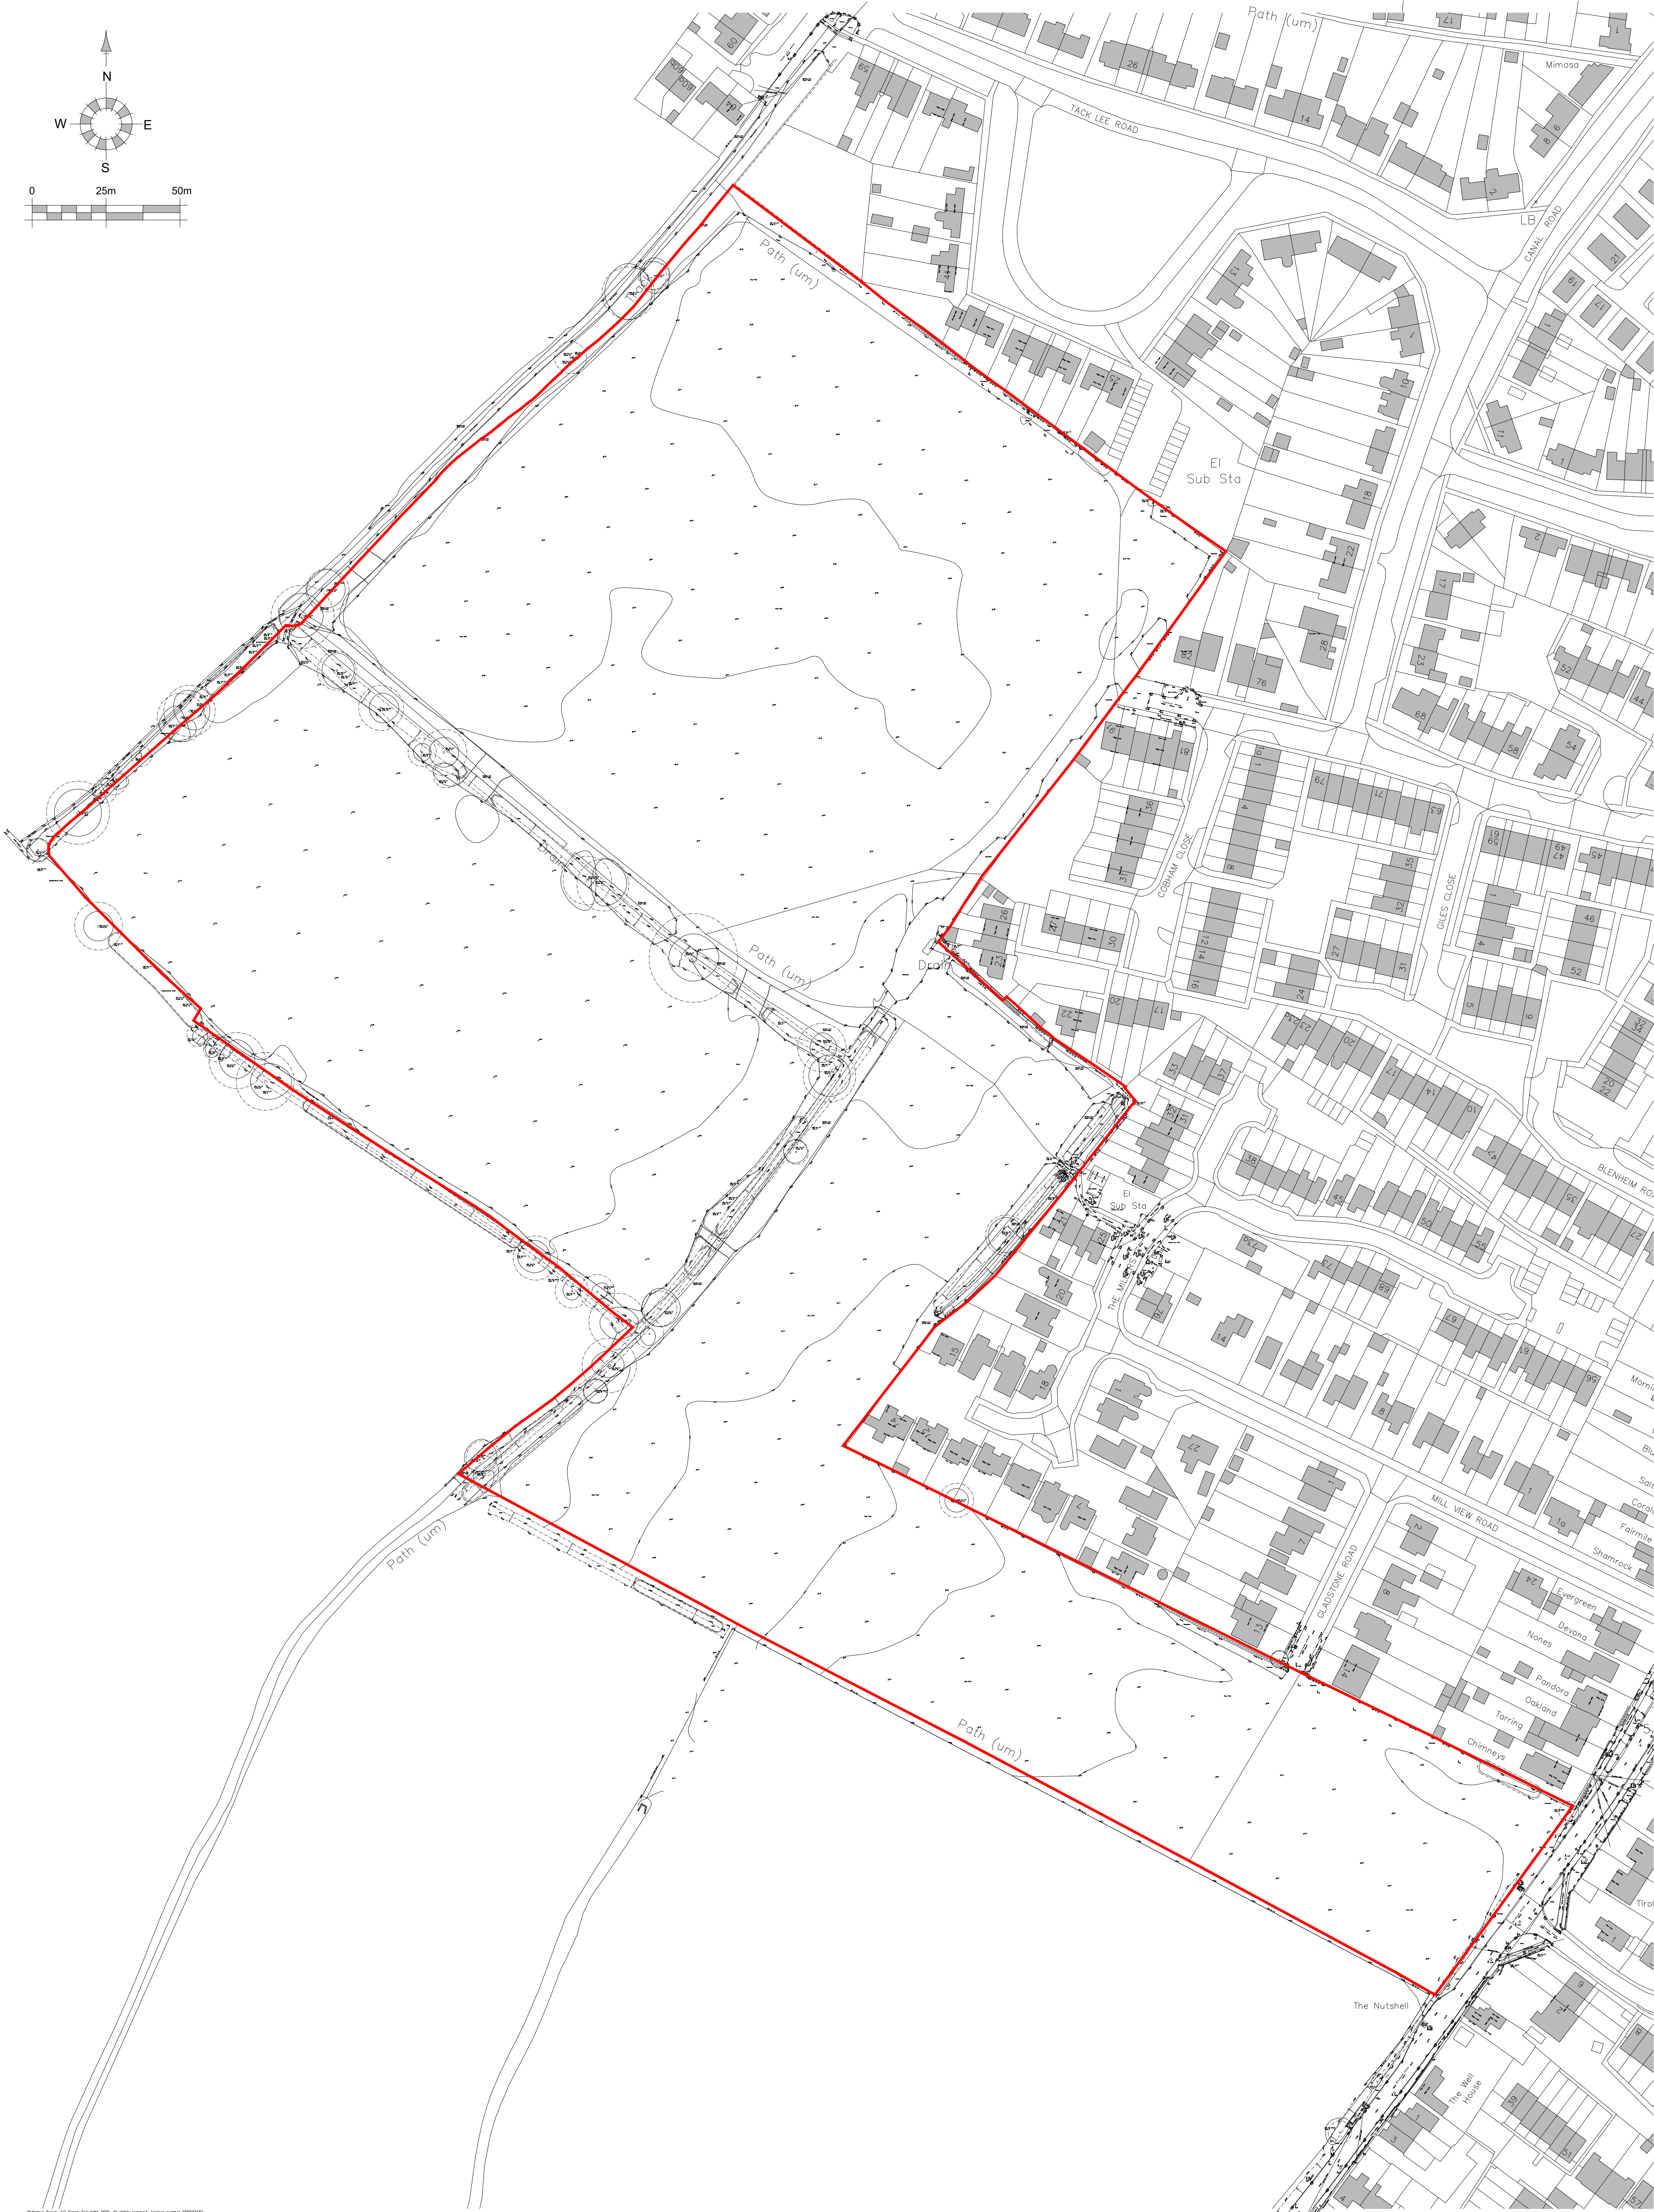


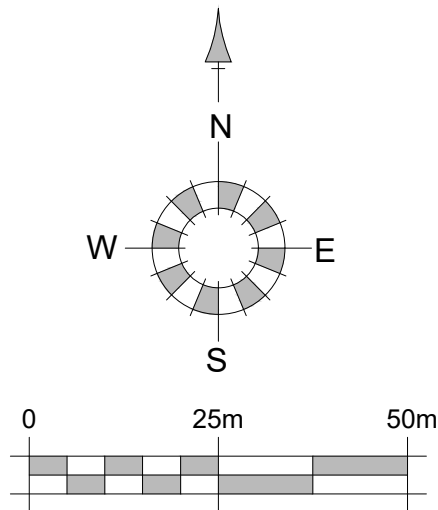

REV. DATE		REVISIONS: Description of changes	BY XX	REV. DATE	REVISIONS:	BY	STATUS:	CLIENT: Bilsham Road Development LLP		PROJECT: Land At Bilsham Road, Yapton	
X	xx/xx/19							SCALE: 1:1000 (A1 ORIGINAL)		DRAWING: Site Survey	
DRAWN: GE		19284		S202		—		 architecture planning masterplanning Broadmeade House, Farnham Business Park, Weydon Lane, Farnham, Surrey GU9 8QT. info@osparchitecture.com www.osparchitecture.com Tel: 01252 267878			
DATE: July 2021											

© COPYRIGHT EXISTS ON THE DESIGNS AND INFORMATION SHOWN ON THIS DRAWING

This drawing may be scaled or cross referenced to the scale bar for planning application purposes only. Do not scale for any other purpose, use figured dimensions only. Subject to site survey and all necessary consents. All dimensions to be checked by user and any discrepancies, errors or omissions to be reported to the Architect before work commences. This drawing is to be read in conjunction with all other relevant materials. OS Licence No. 100007327