



Floor Plan

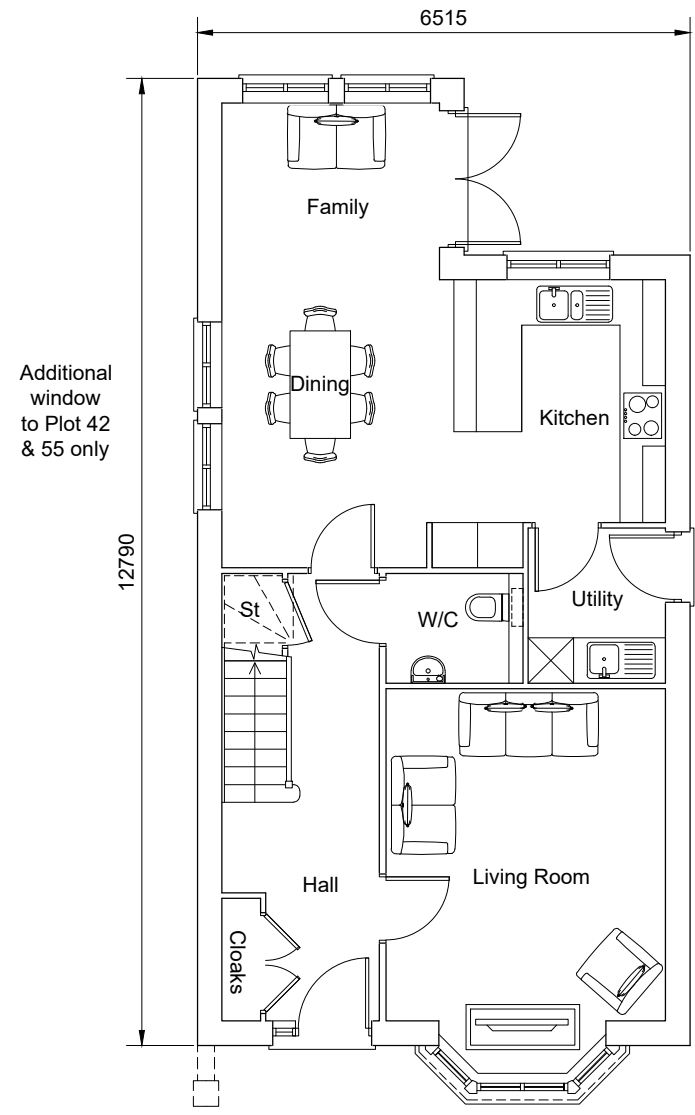


Ground Floor Plan

★ - Obscured glazing

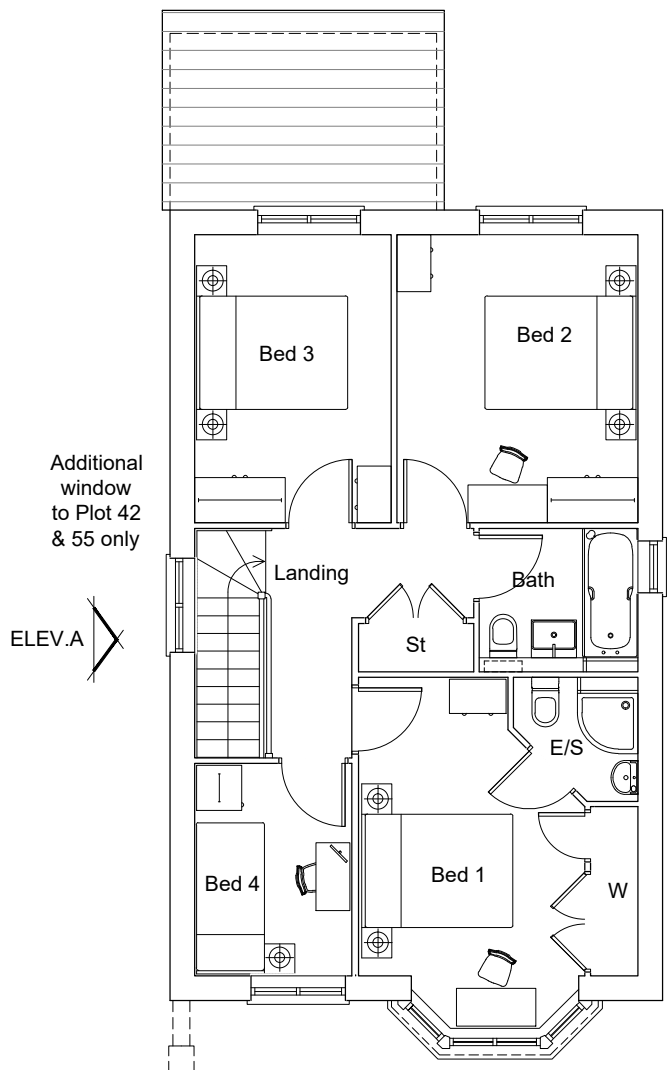


First Floor Plan

Plots : 42, 47, 48, 49, 55, 56, 57,

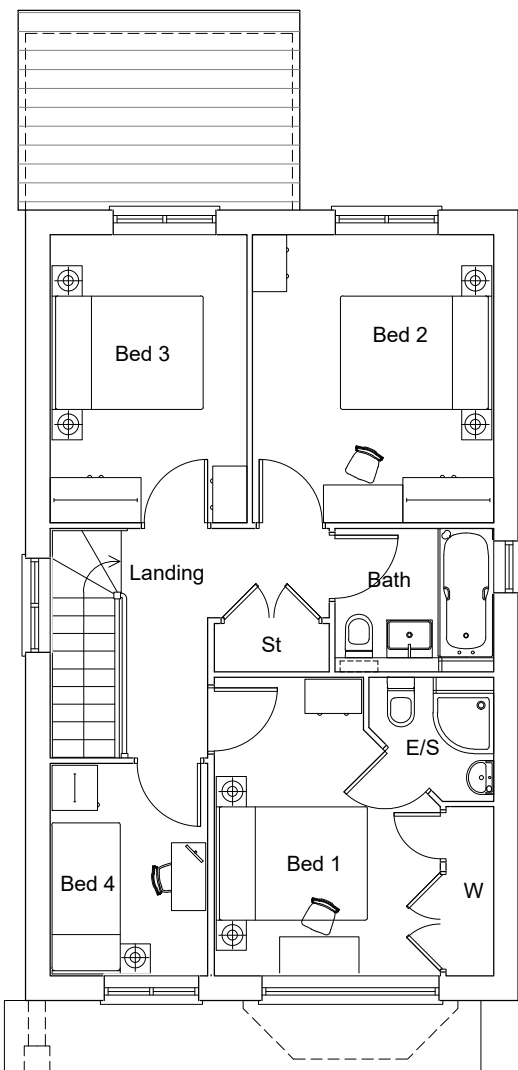


First Floor Plan

Plots : 112, 115, 117,

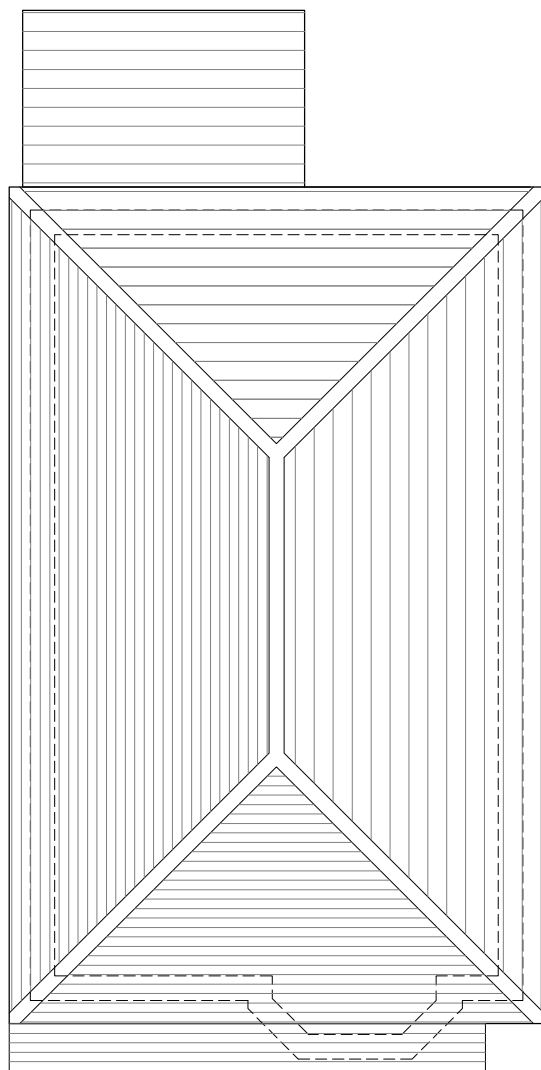


Roof Plan

Plots : 112, 115, 117,

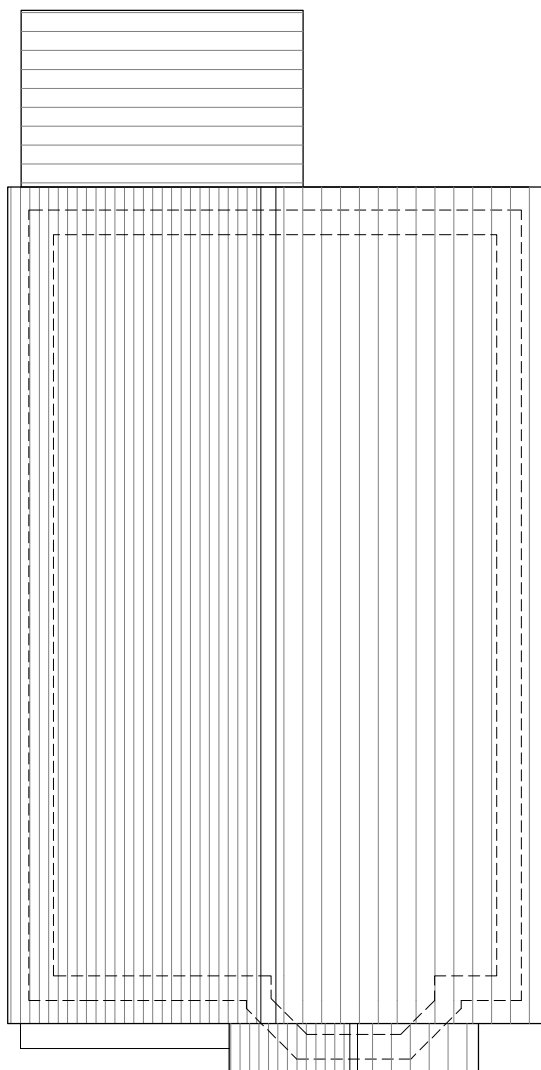


Roof Plan

Plots : 42, 47, 48, 49, 55, 56, 57,

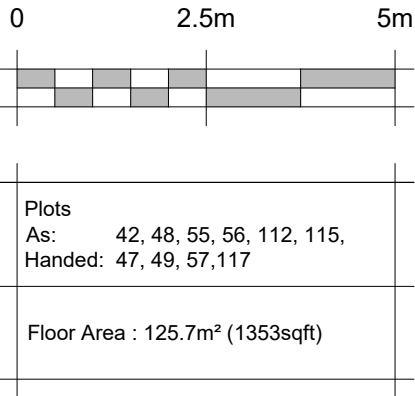


Lovey's

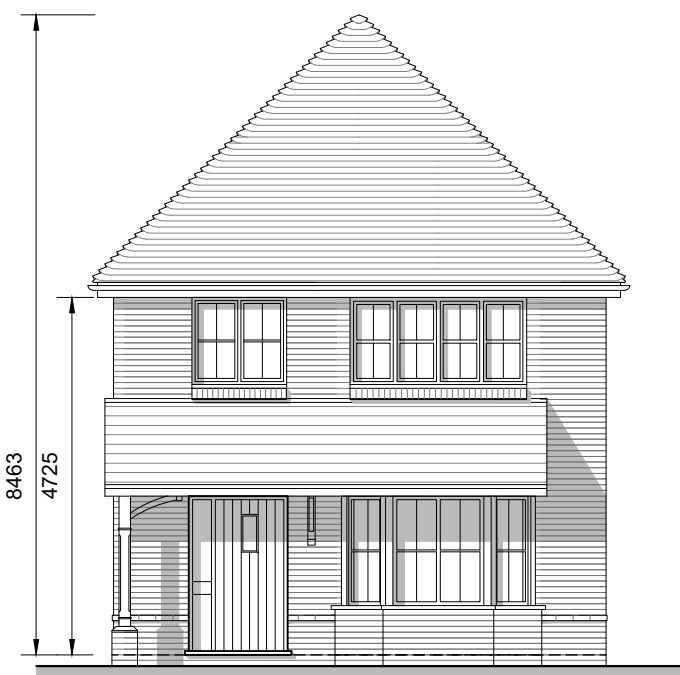

Front Elevation

Plots 112, 115, 117

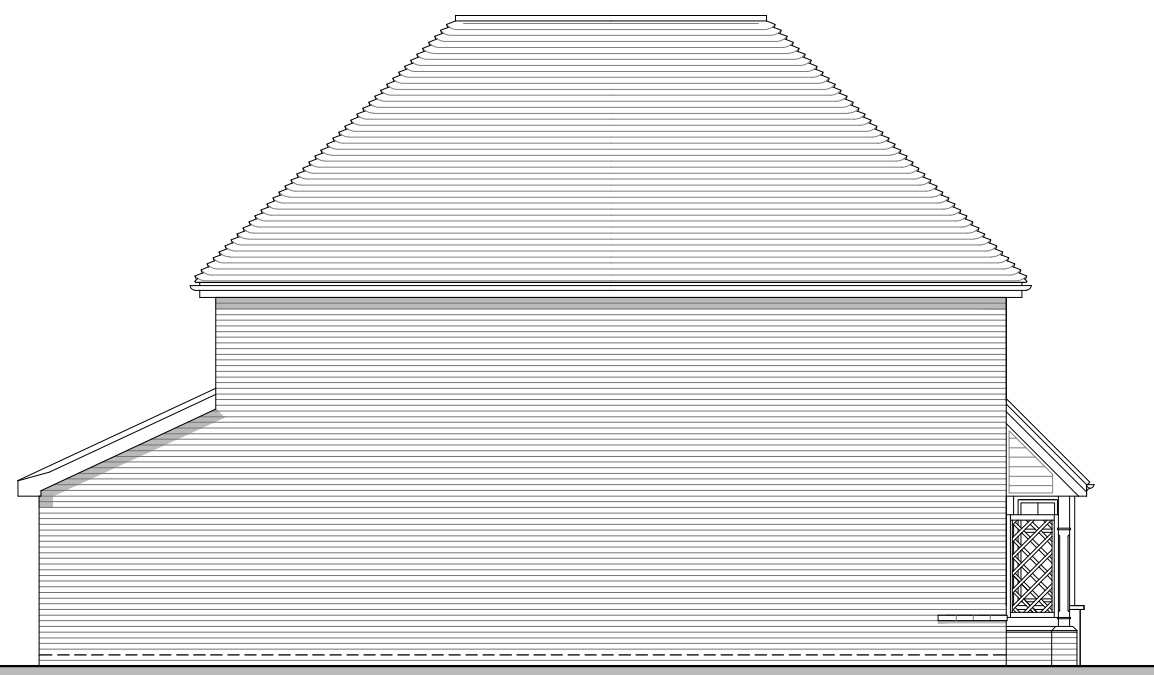

Side Elevation A

Standard side elevation




Side Elevation B

Standard side elevation




Rear Elevation

Bilsham

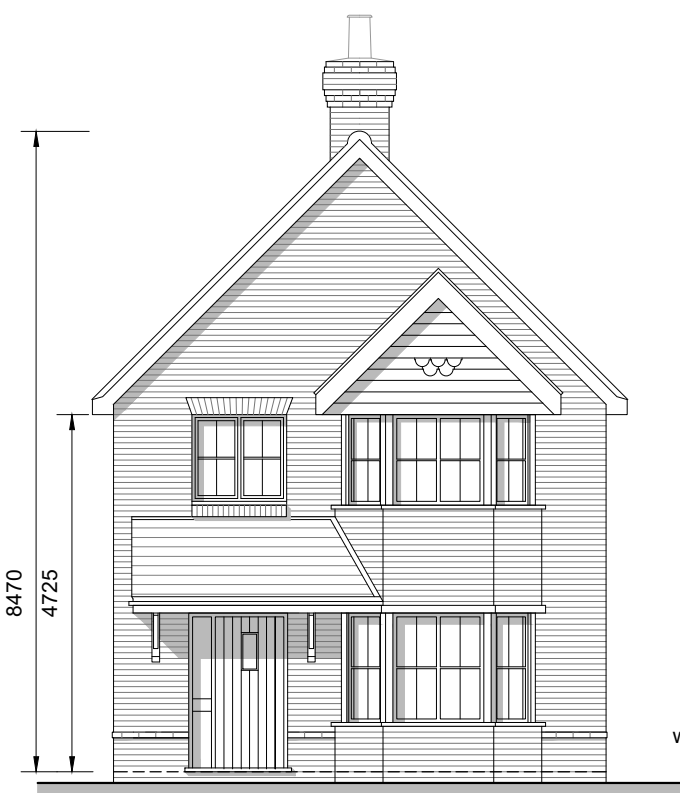

Front Elevation

Plots 42, 47, 48, 49, 55, 56, 57

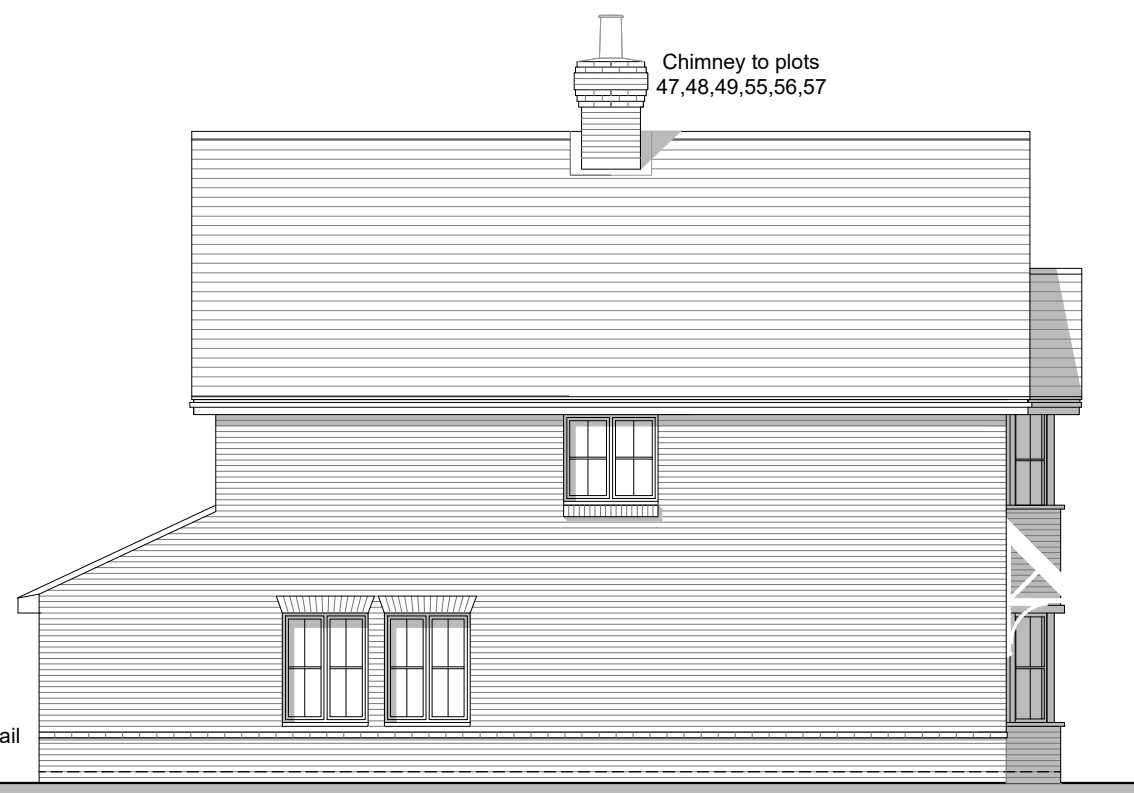

Additional side windows and detail to plot 42 & 55



Side Elevation B

Standard side elevation



Rear Elevation

Planning

REV.	DATE	REVISIONS:	BY	REV.	DATE	REVISIONS:	BY	REV.	DATE	REVISIONS:	BY	STATUS:

CLIENT:	Bilsham Road Development LLP	PROJECT:	Land At Bilsham Road, Yapton
SCALE:	1:100 (A1 ORIGINAL)	DRAWING:	4B7P Type A - Detach Full Plans & Elevations
DRAWN:	RDB/SA	19284	P247
DATE:	July 2021		—



architecture planning masterplanning

Broadmede House, Farnham Business Park,
Weydon Lane, Farnham, Surrey GU9 8QT.
info@osparchitecture.com www.osparchitecture.com
Tel: 01252 267878