




Floor Plan

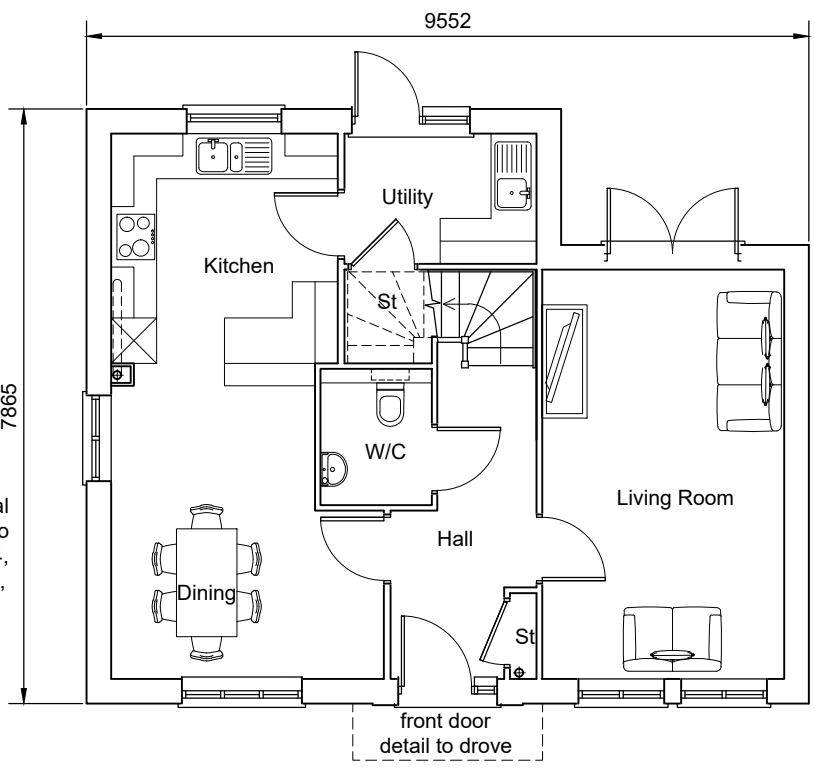


Ground Floor Plan

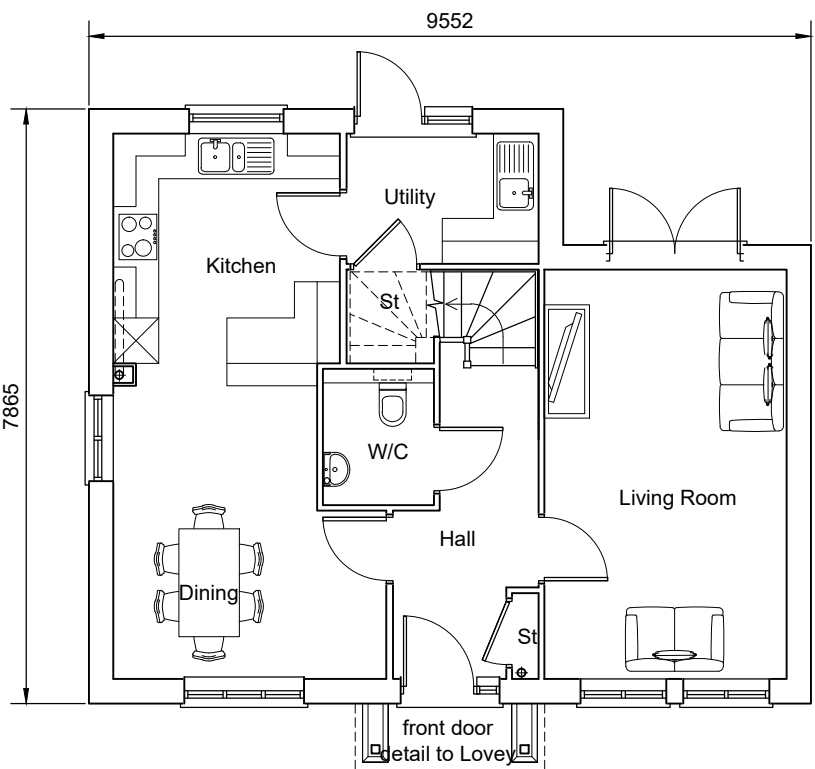


Ground Floor Plan

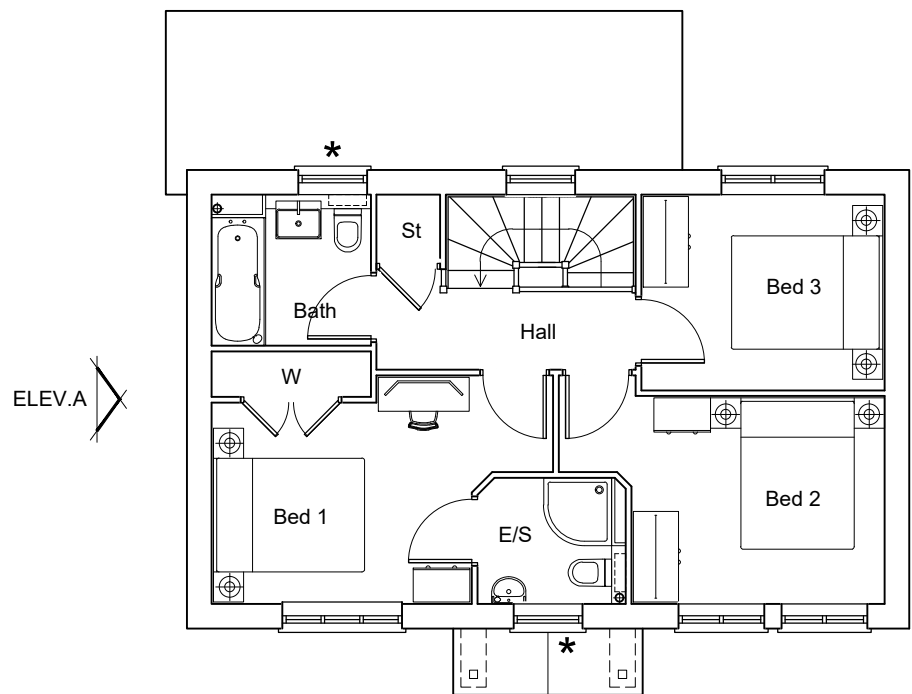


First Floor Plan

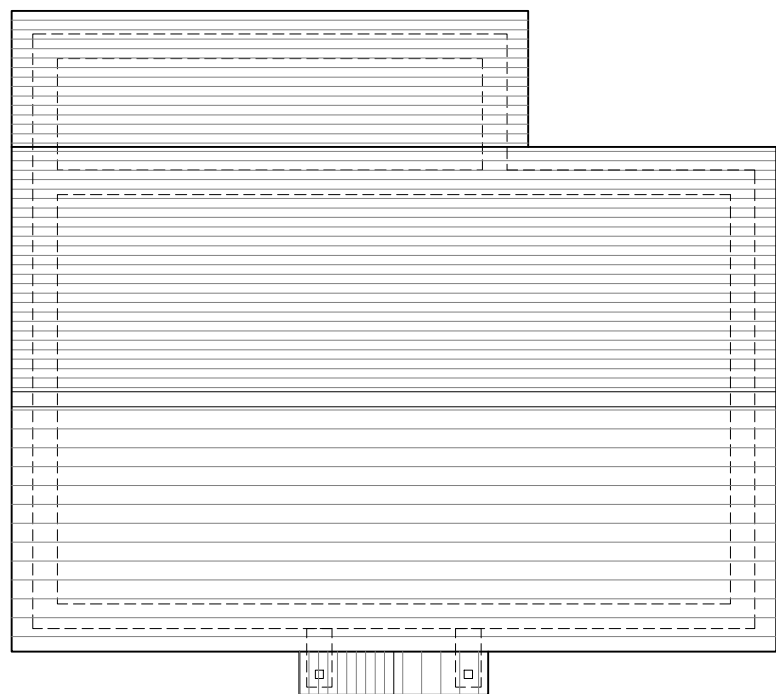

Roof Plan

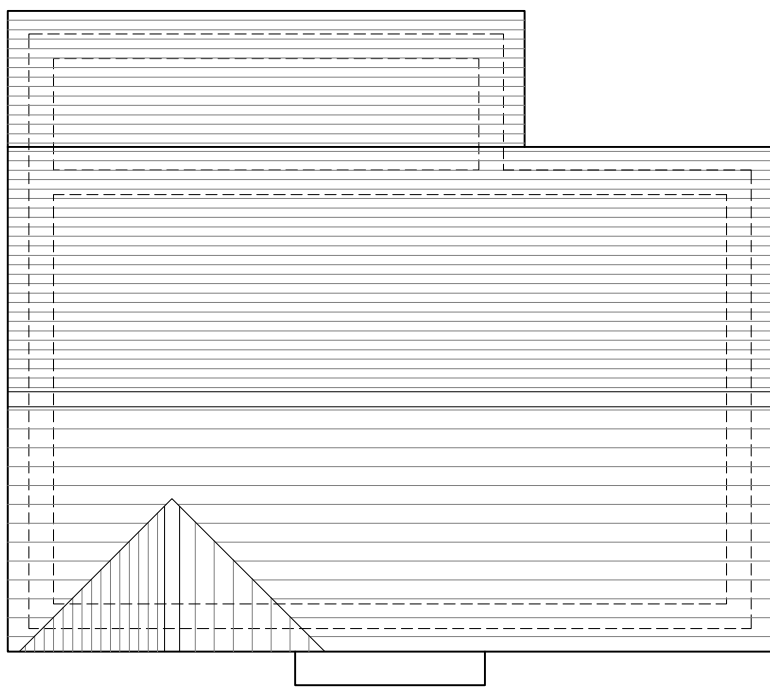

Roof Plan

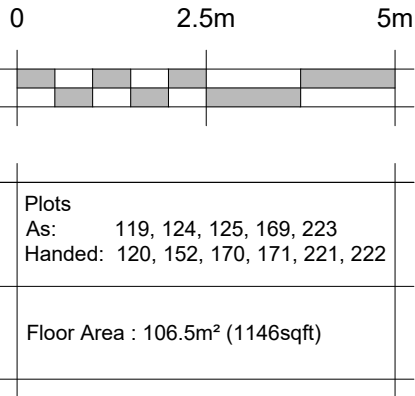


Drove Park



Front Elevation



Side Elevation A

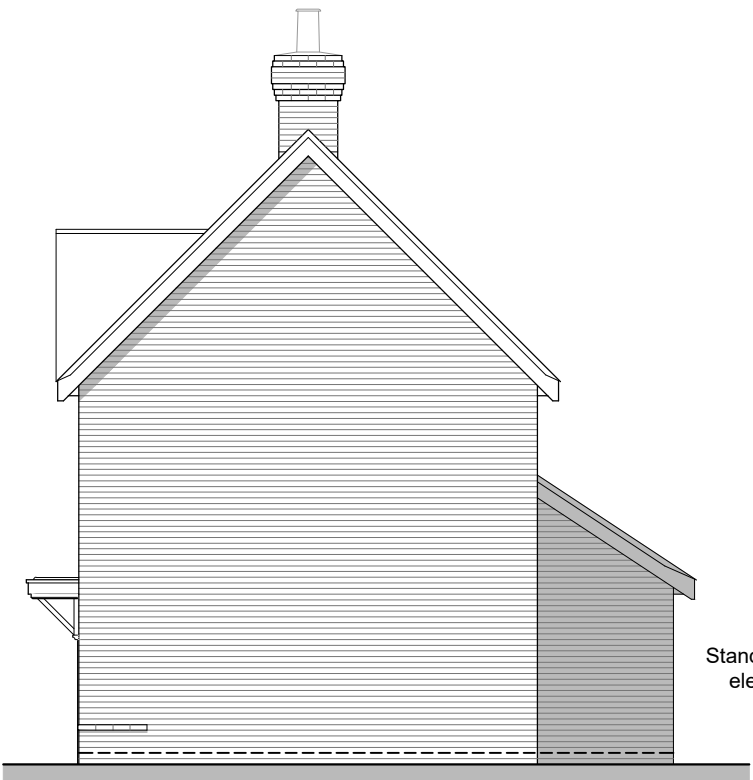

Side Elevation B



Rear Elevation



Front Elevation




Side Elevation A


Lovey's



Front Elevation

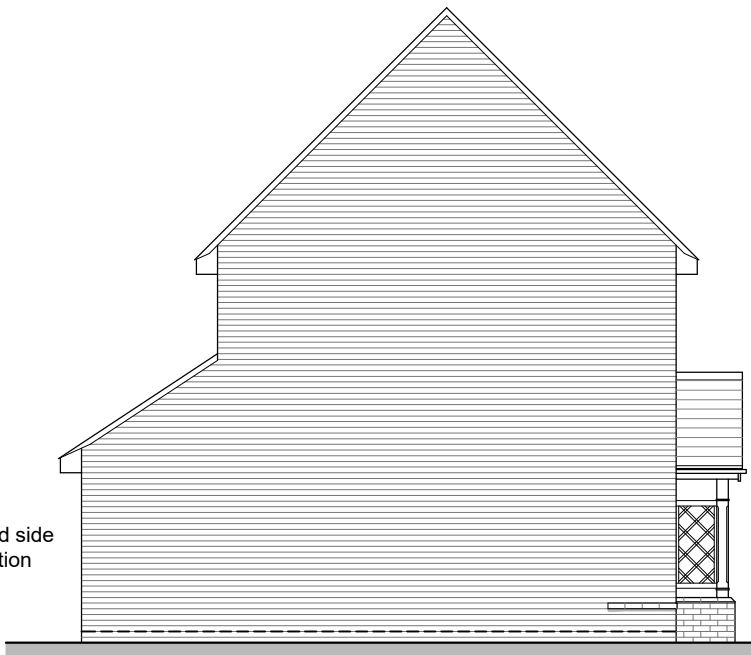

Side Elevation A

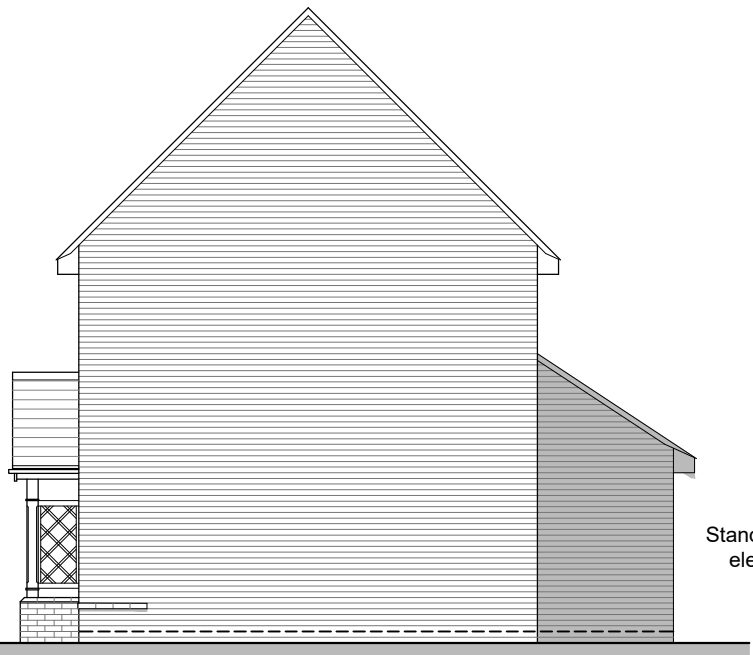

Side Elevation B




Rear Elevation


Lovey's



Front Elevation

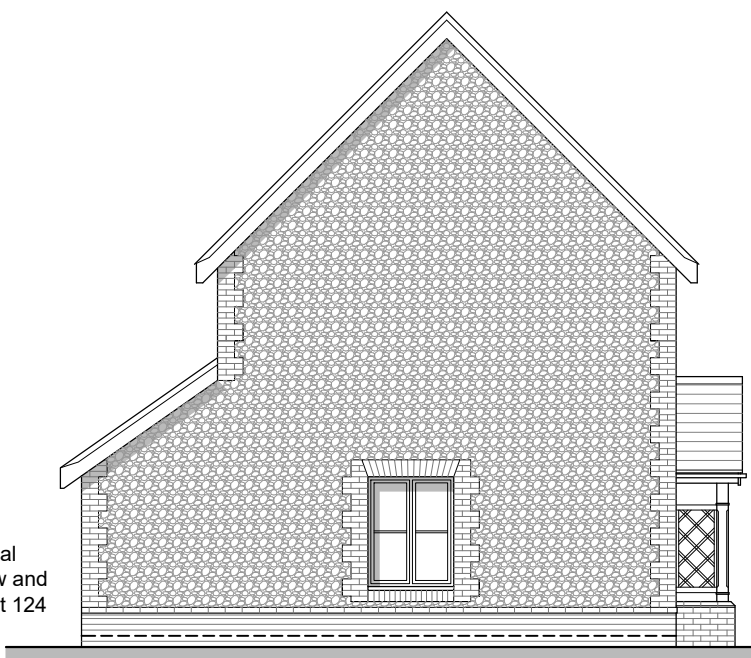

Side Elevation A

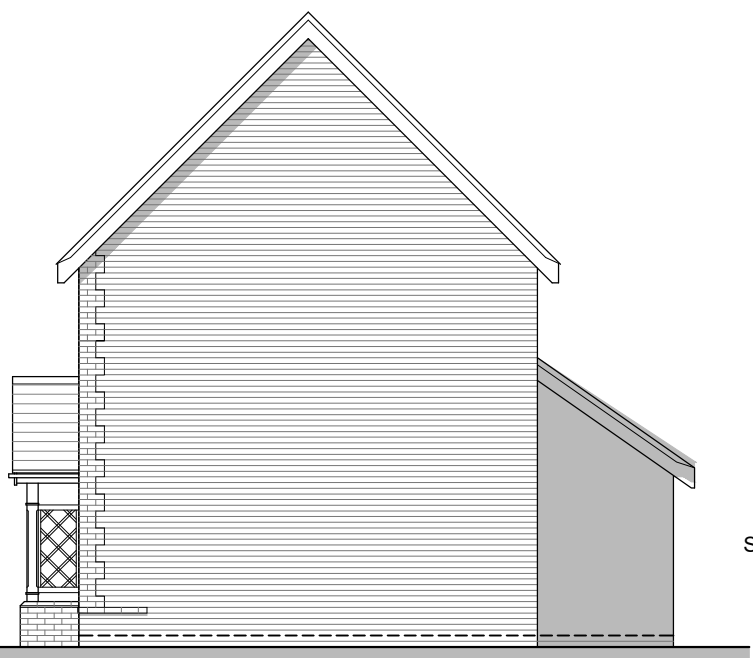

Side Elevation B



Rear Elevation

REV.	DATE	REVISIONS:	BY	REV.	DATE	REVISIONS:	BY	REV.	DATE	REVISIONS:	BY	STATUS:

Planning

CLIENT:	Bilsham Road Development LLP	PROJECT:	Land At Bilsham Road, Yapton
SCALE:	1:100 (A1 ORIGINAL)	DRAWING:	3B6P Type C - Detach Full Plans & Elevations
DRAWN:	RDB/SA	19284	P242
DATE:	July 2021	—	—



architecture planning masterplanning

Broadmede House, Farnham Business Park,
Weydon Lane, Farnham, Surrey GU9 8QT.
info@osparchitecture.com www.osparchitecture.com
Tel: 01252 267878