



Floor Plan

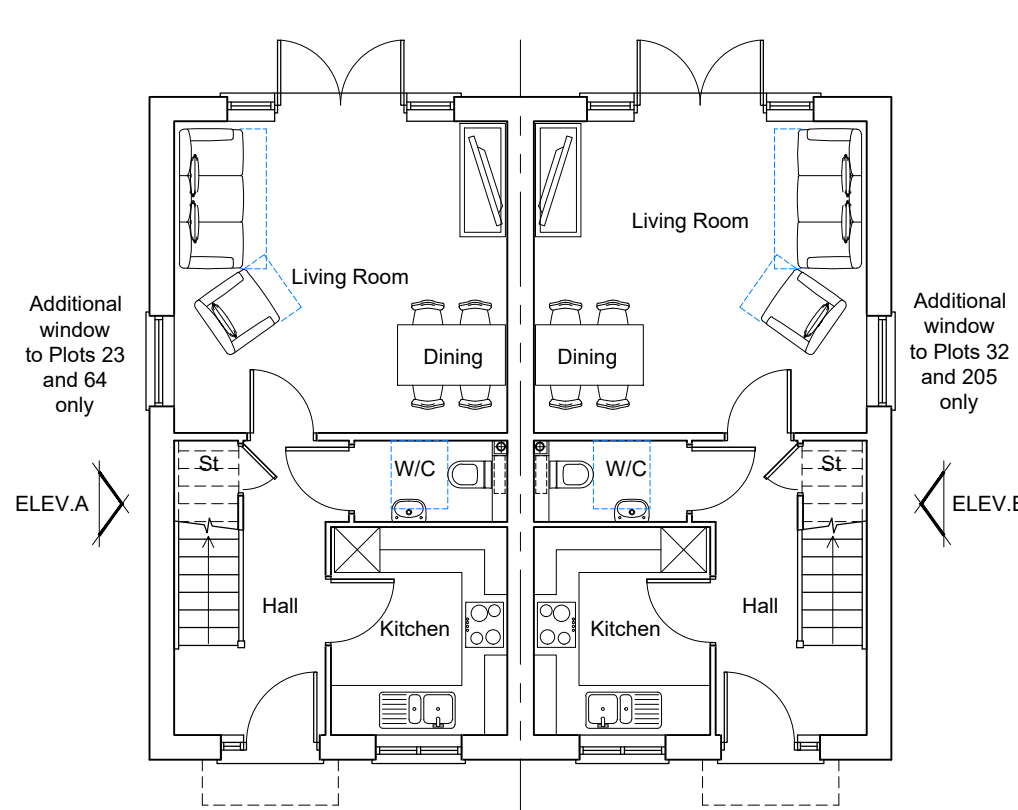


Ground Floor Plan

★ - Obscured glazing

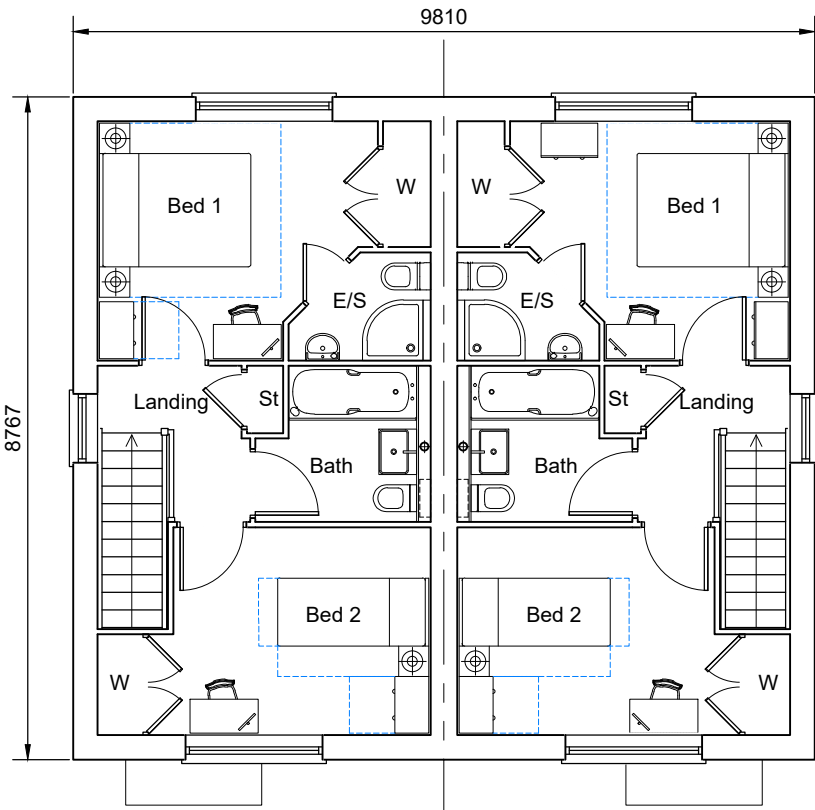


First Floor Plan

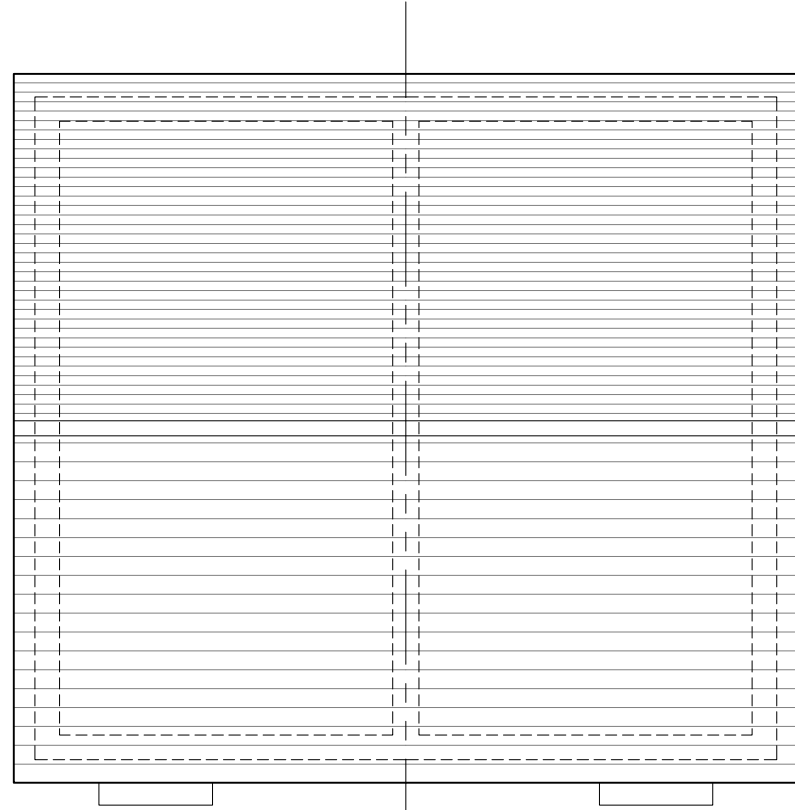


Roof Plan

Plots : 22/23, 64/65,

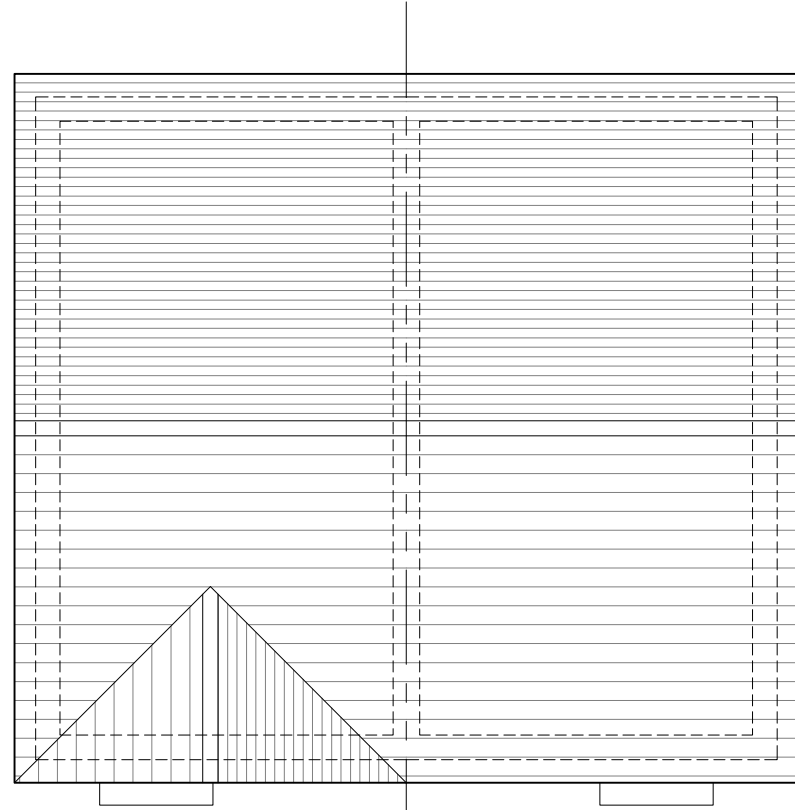


Roof Plan

Plots : 29/30, 31/32,

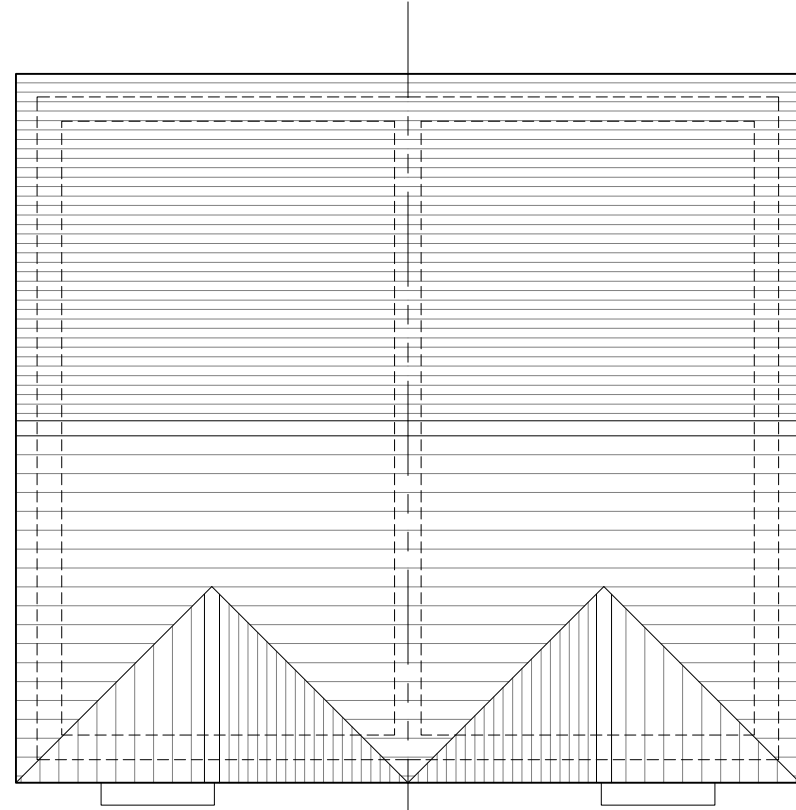

Roof Plan

Plots : 202/3, 204/5,

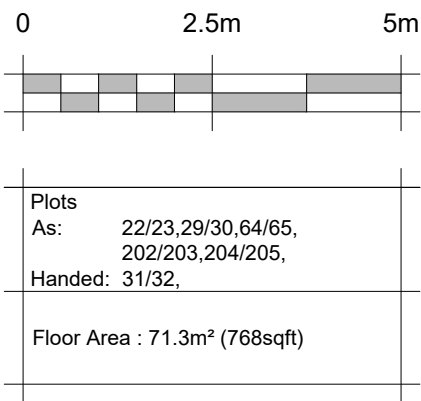


Drove Park



Front Elevation

Plots : 202/203, 204/205,

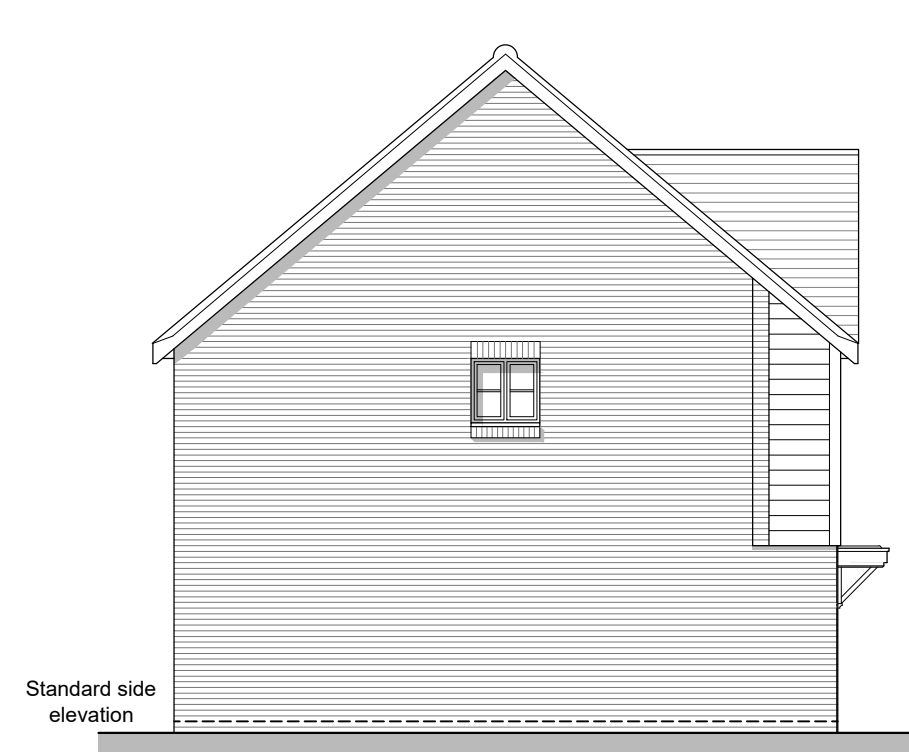

Side Elevation A



Rear Elevation



Side Elevation B


Side elevation to plot 205 with additional window and side boarding

Bilsham



Front Elevation


Plots : 22/23, 64/65,

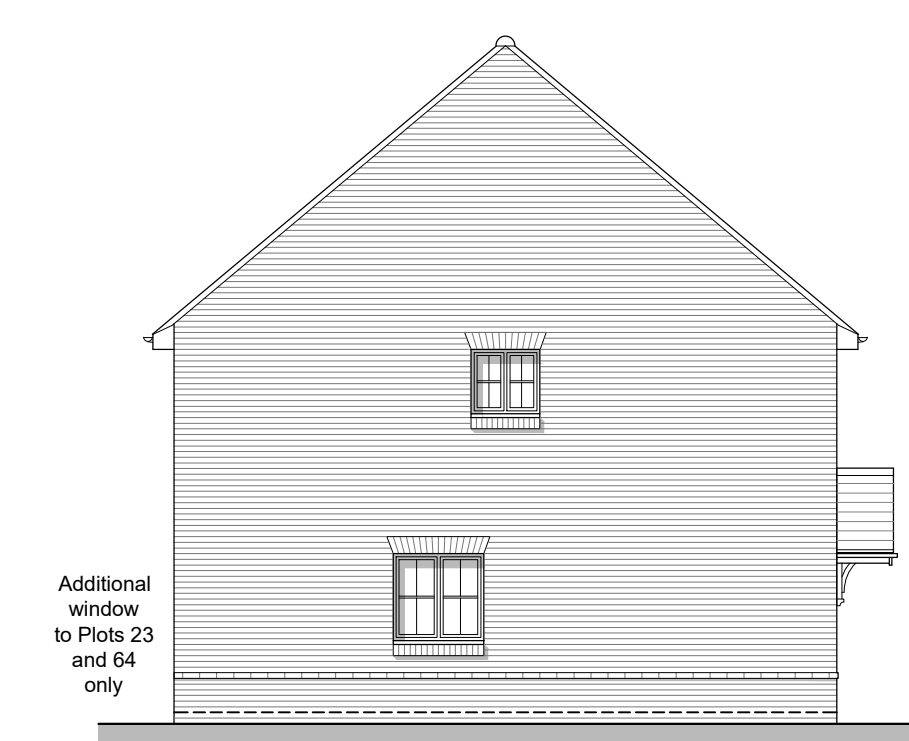

Side Elevation A



Rear Elevation

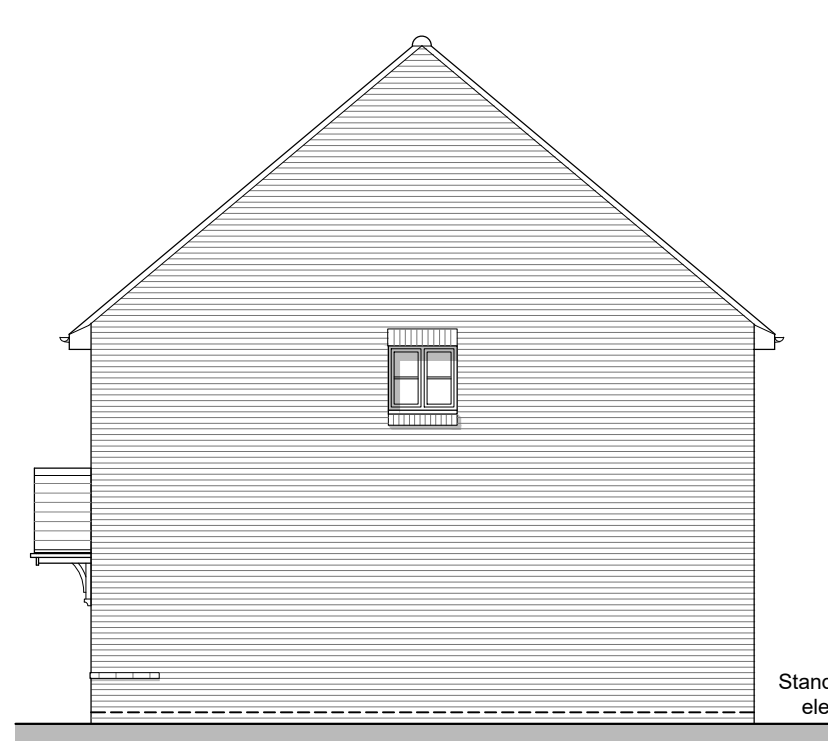

Side Elevation B


Standard side elevation

Bilsham



Front Elevation

Plots : 29/30, 31/32

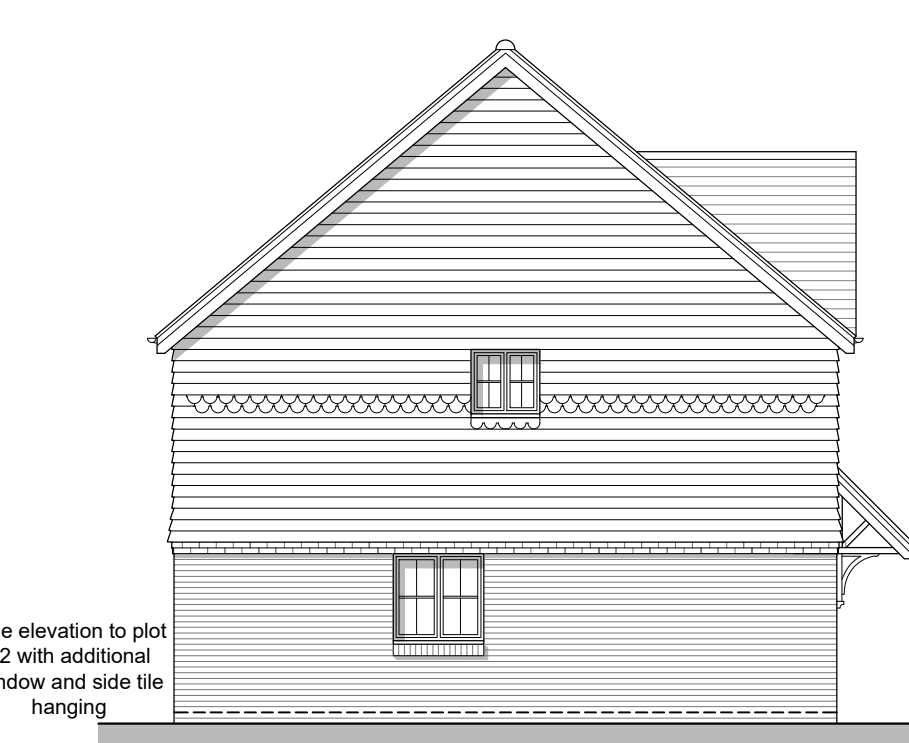

Side Elevation A



Rear Elevation



Side Elevation B

Standard side elevation

Return of tile hanging on to rear on corner plots only

Side elevation to plot 32 with additional window and side tile hanging

Planning

REV.	DATE	REVISIONS:	BY	REV.	DATE	REVISIONS:	BY	REV.	DATE	REVISIONS:	BY	STATUS:

CLIENT:	Bilsham Road Development LLP	PROJECT:	Land At Bilsham Road, Yapton
SCALE:	1:100 (A1 ORIGINAL)	DRAWING:	2B3P Type A - Semi Full Plans & Elevations
DRAWN:	RDB/SA	19284	P230
DATE:	July 2021		—



architecture planning masterplanning

Broadmede House, Farnham Business Park,
Weydon Lane, Farnham, Surrey GU9 8QT.
info@osparchitecture.com www.osparchitecture.com
Tel: 01252 267878

© 2018 OSP Architecture Ltd. Company Registration No. 1010017327