





Floor Plan

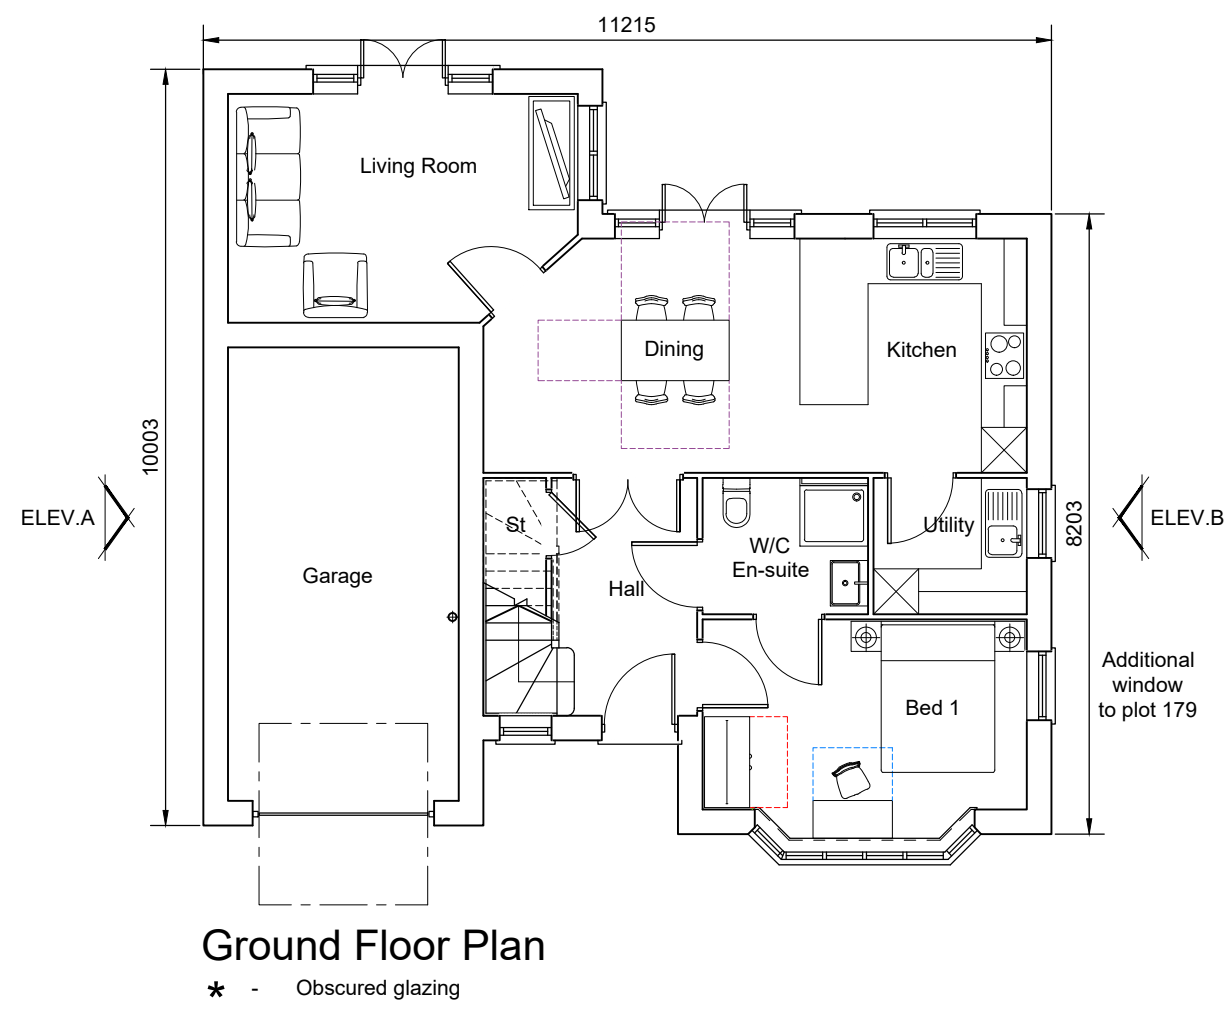

First Floor Plan

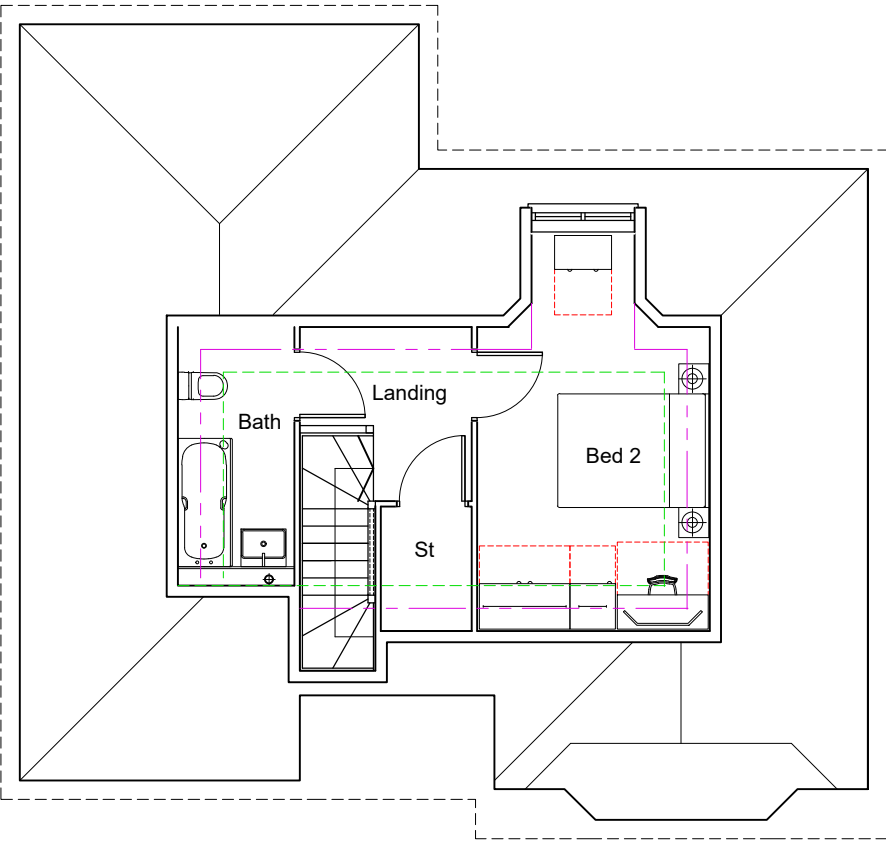


Roof Plan

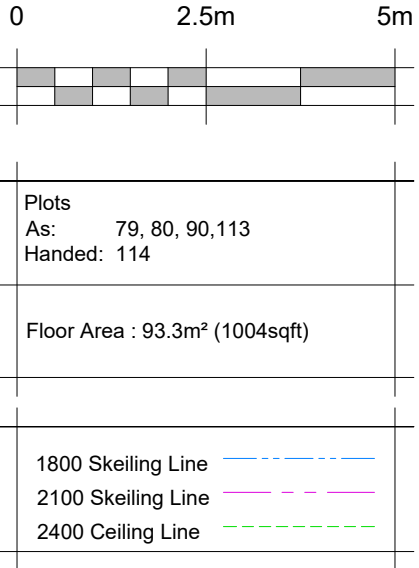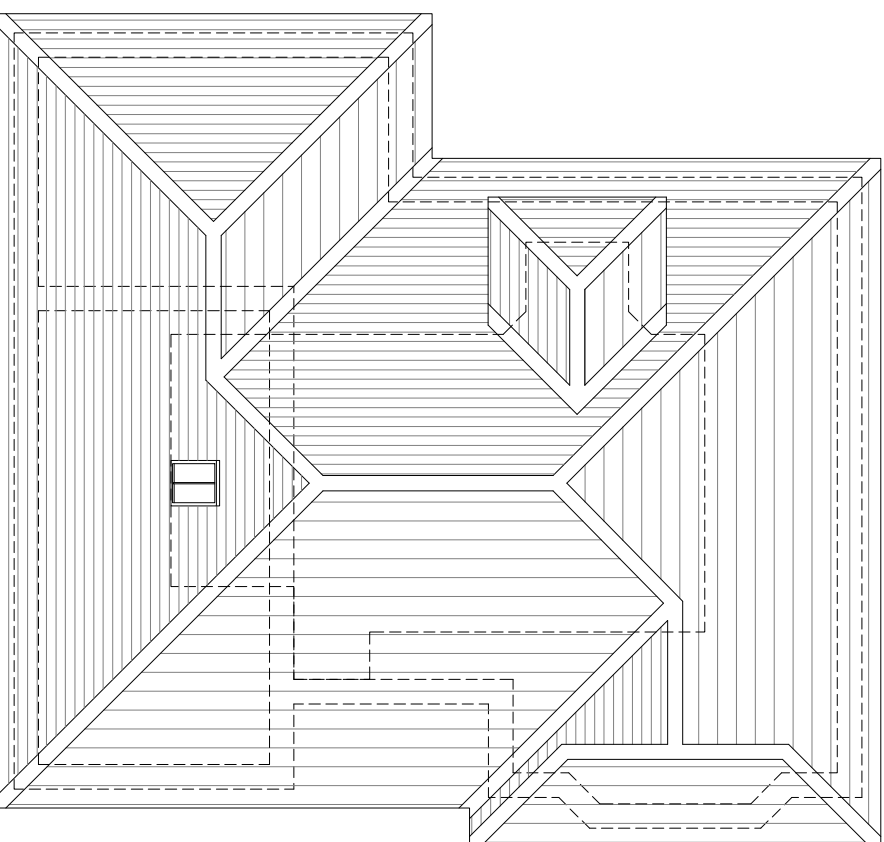


Lovey's




Front Elevation

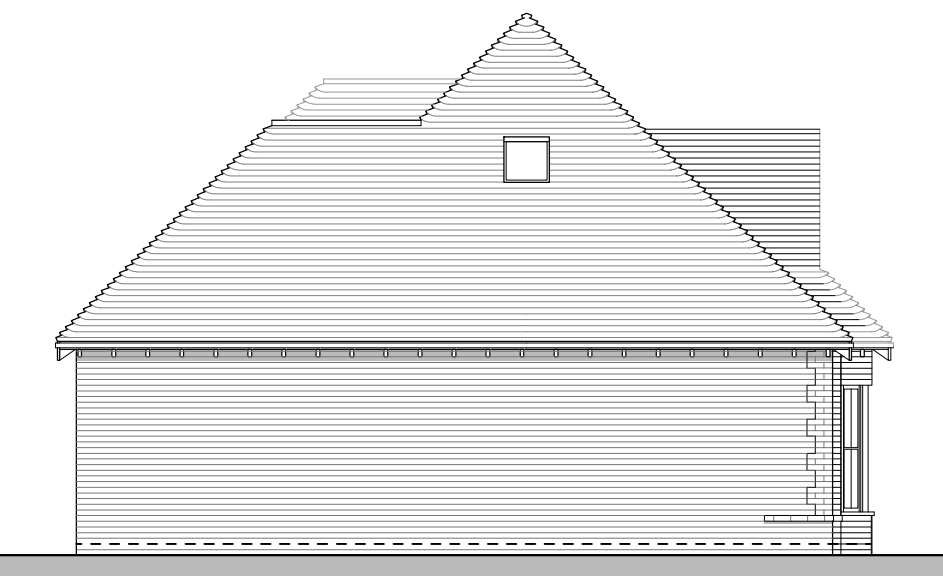

Side Elevation A

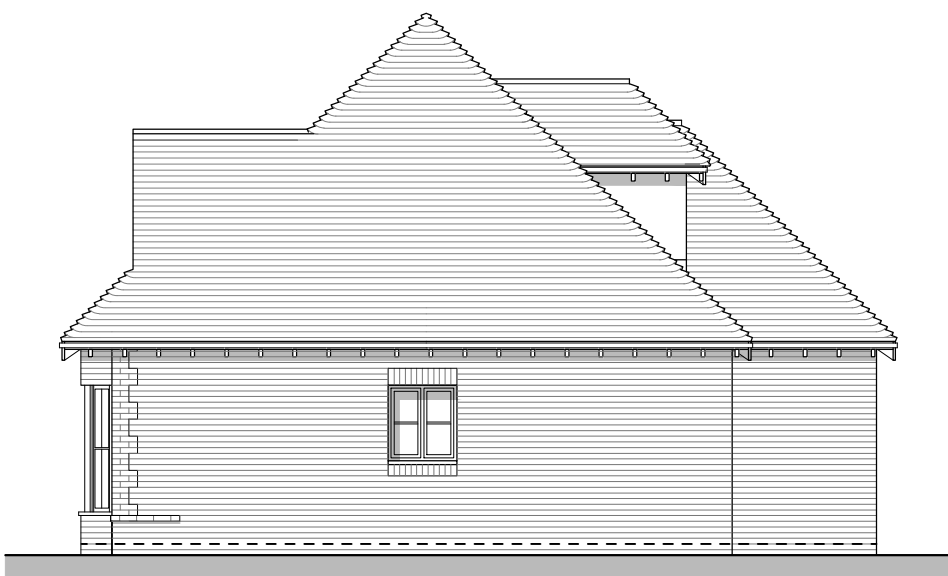

Side Elevation B

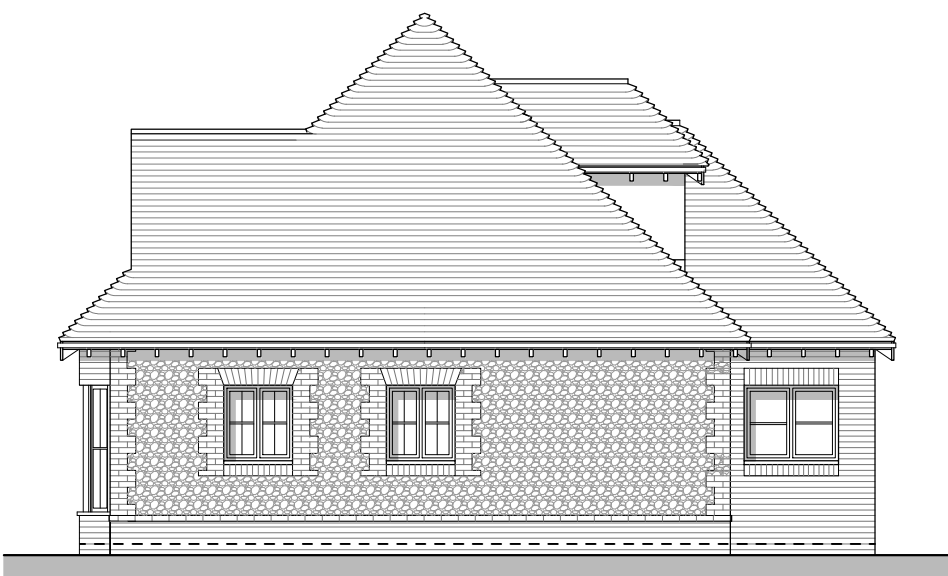

Side Elevation B



Rear Elevation

Planning

REV.	DATE	REVISIONS:	BY	REV.	DATE	REVISIONS:	BY	REV.	DATE	REVISIONS:	BY	STATUS:

CLIENT:	Bilsham Road Development LLP	PROJECT:	Land At Bilsham Road, Yapton
SCALE:	1:100 (A1 ORIGINAL)	DRAWING:	2B4P Type D - Detach Full Plans & Elevations
DRAWN:	RDB/SA	19284	P236
DATE:	July 2021	-	-



architecture planning masterplanning

Broadmede House, Farnham Business Park,
Weydon Lane, Farnham, Surrey GU9 8QT.
info@osparchitecture.com www.osparchitecture.com
Tel: 01252 267878