



Floor Plan

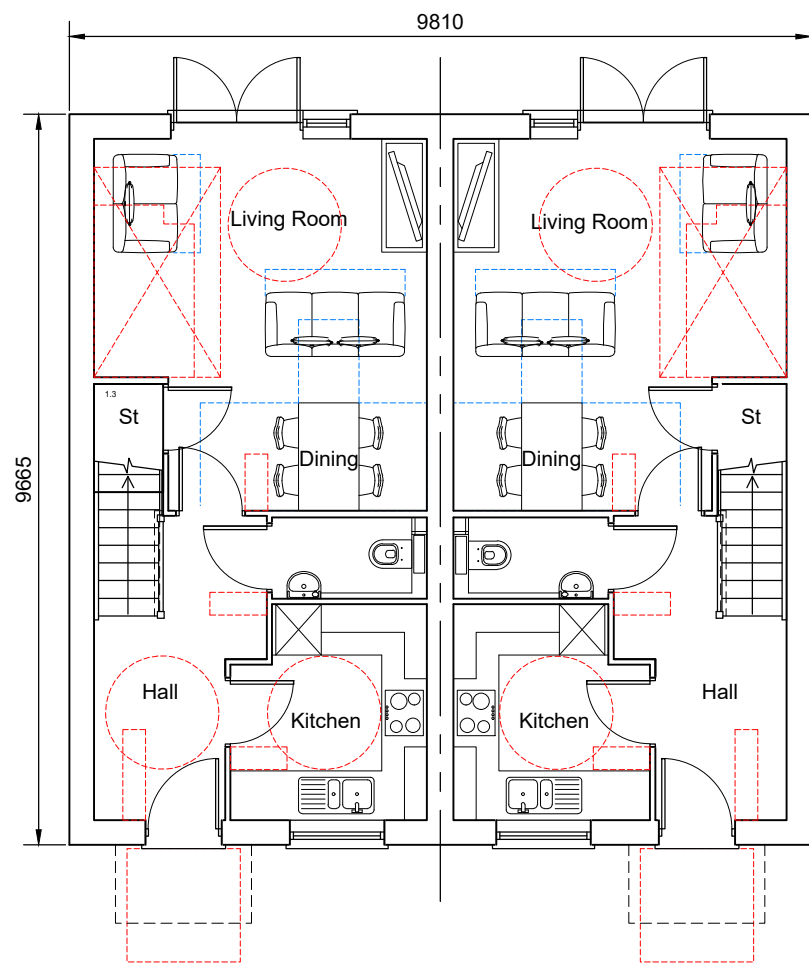


Ground Floor Plan

★ - Obscured glazing

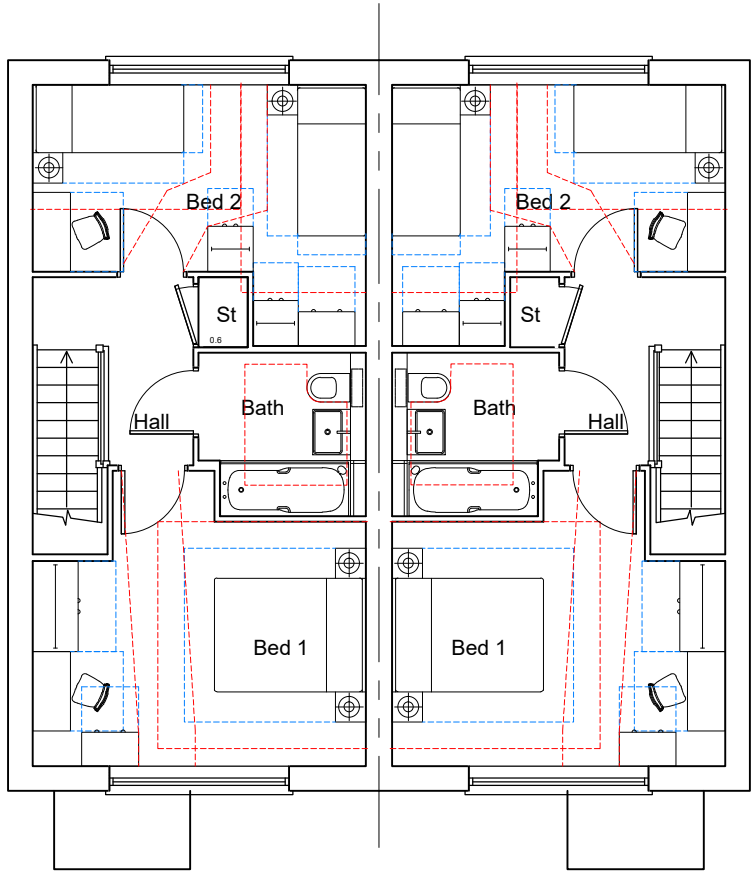


First Floor Plan

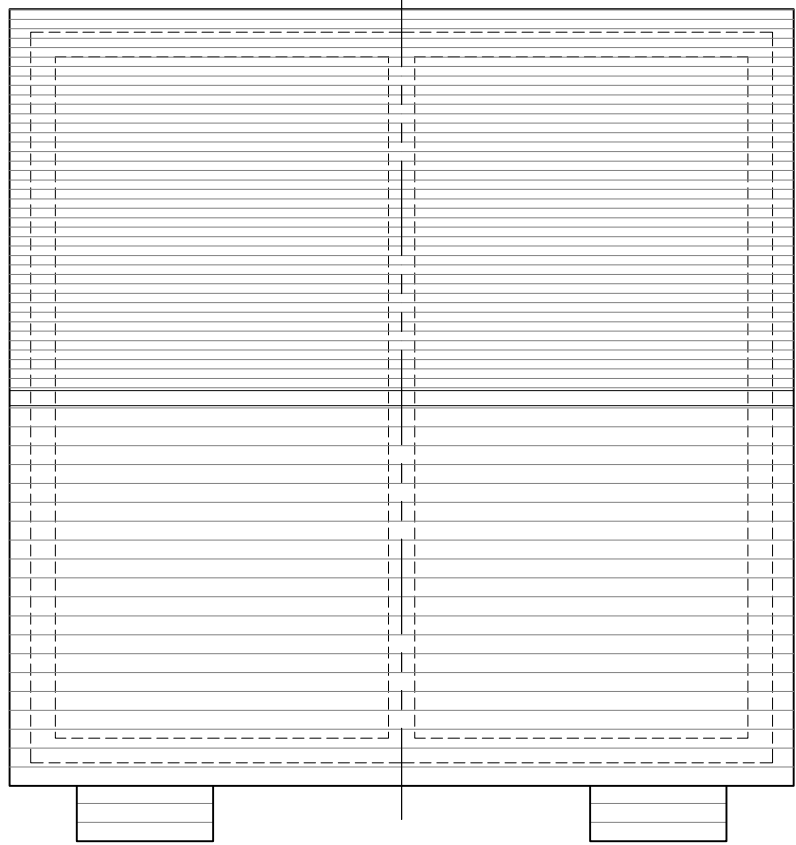


Roof Plan

Plots : 103/104, 108/109,

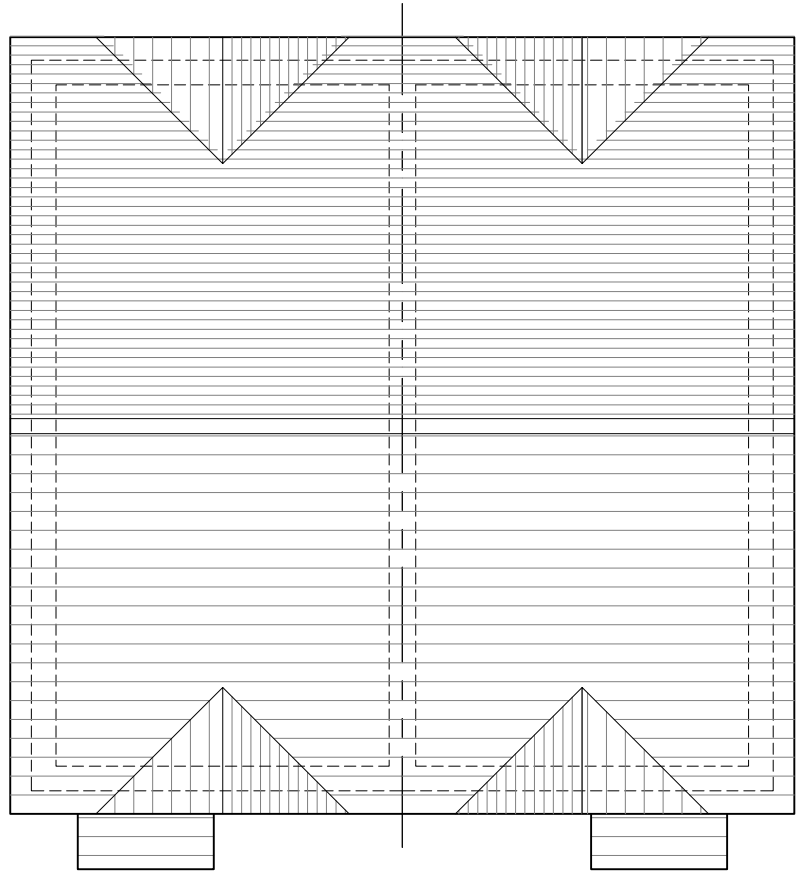

Roof Plan

Plots : 26/27,

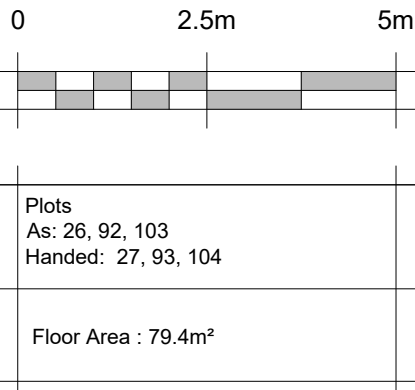


Drove Park

Bilsham



Front Elevation

Plots : 26/27,

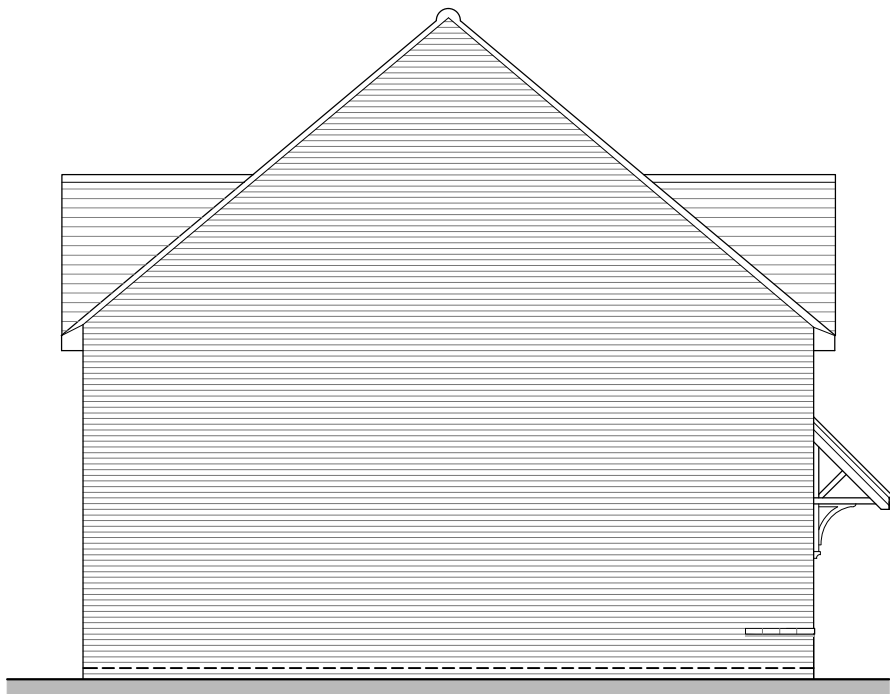


Side Elevation A

★ - Obscured glazing



Rear Elevation

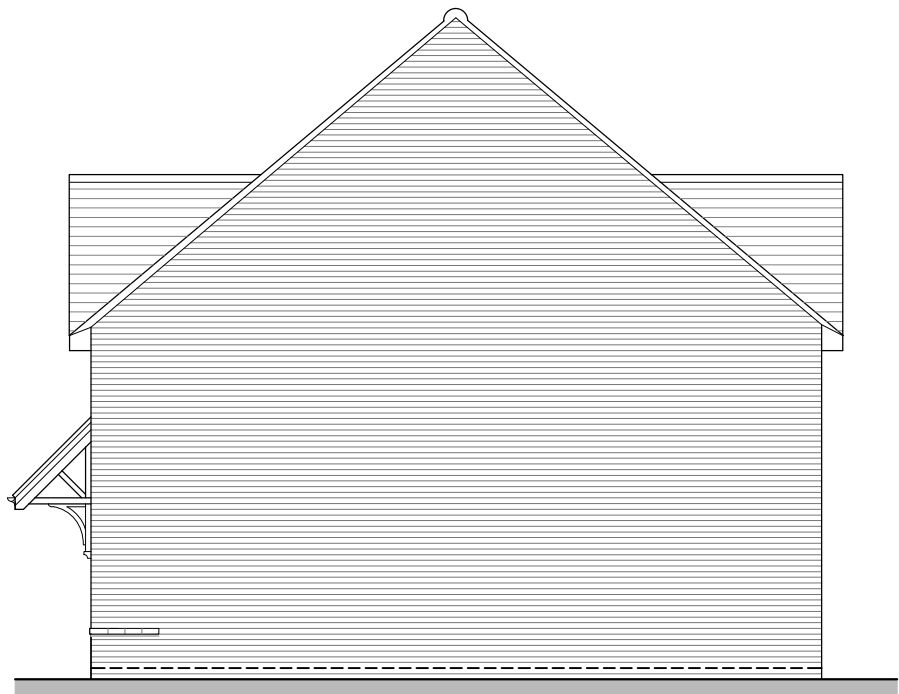


Side Elevation B

Lovey's



Front Elevation

Plots : 92/93, 103/104

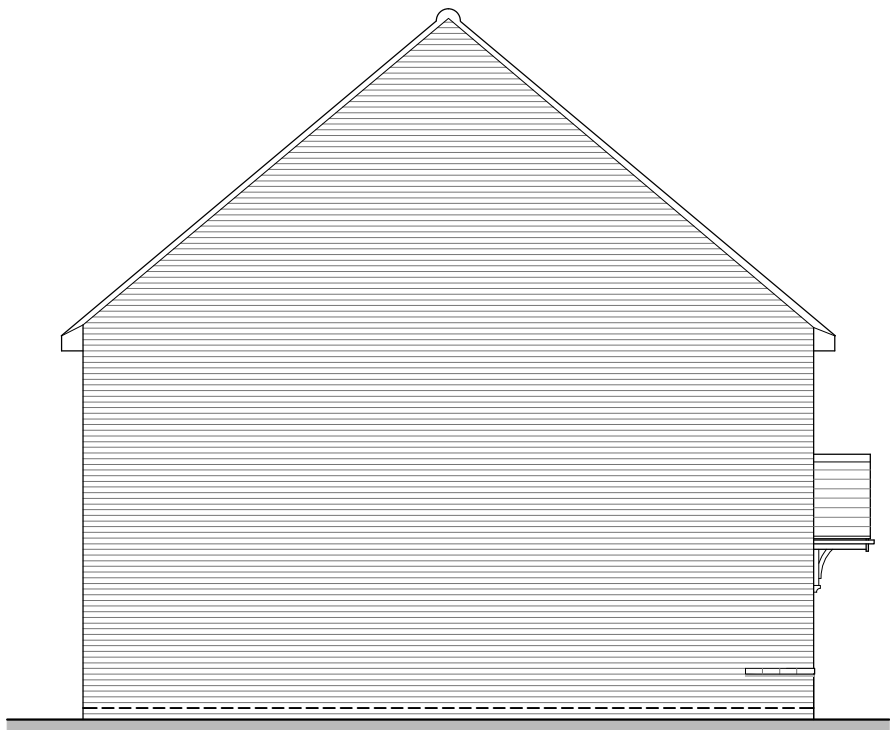


Side Elevation A

★ - Obscured glazing



Rear Elevation

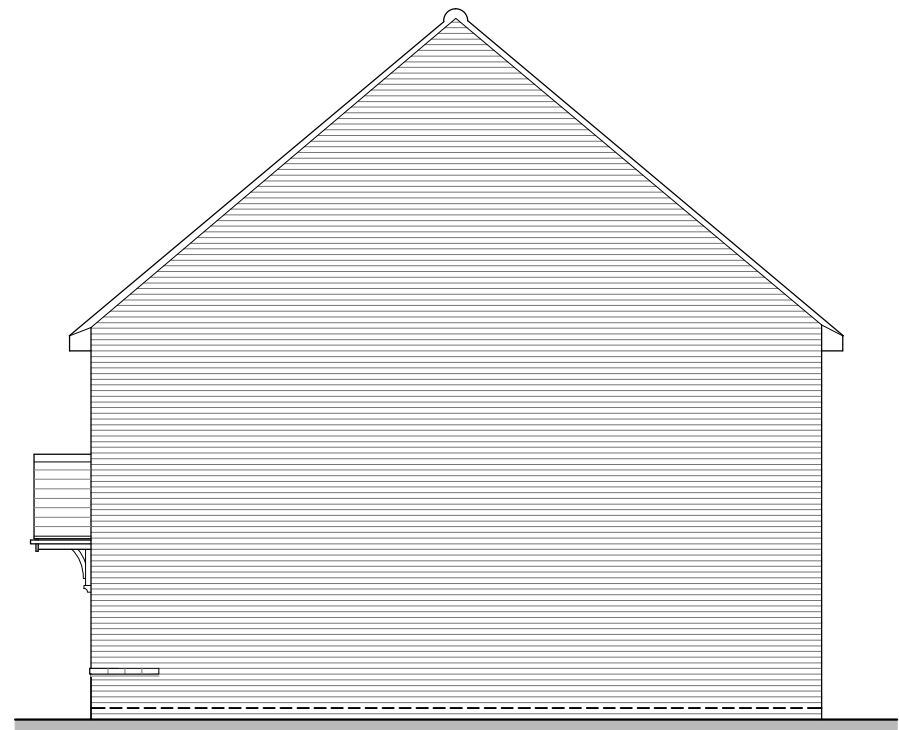

Side Elevation B

Planning

REV.	DATE	REVISIONS:	BY	REV.	DATE	REVISIONS:	BY	STATUS:

CLIENT:	Bilsham Road Development LLP	PROJECT:	Bilsham Road Yapton
SCALE:	1:100 (A1 ORIGINAL)	DRAWING:	C2H4 - Semi Full Plans & Elevations
DRAWN:	GE	19284	P219
DATE:	July 2021		-



architecture planning masterplanning

Broadmede House, Farnham Business Park,
Weydon Lane, Farnham, Surrey GU9 8QT.
info@osparchitecture.com www.osparchitecture.com
Tel: 01252 267878