



Floor Plan

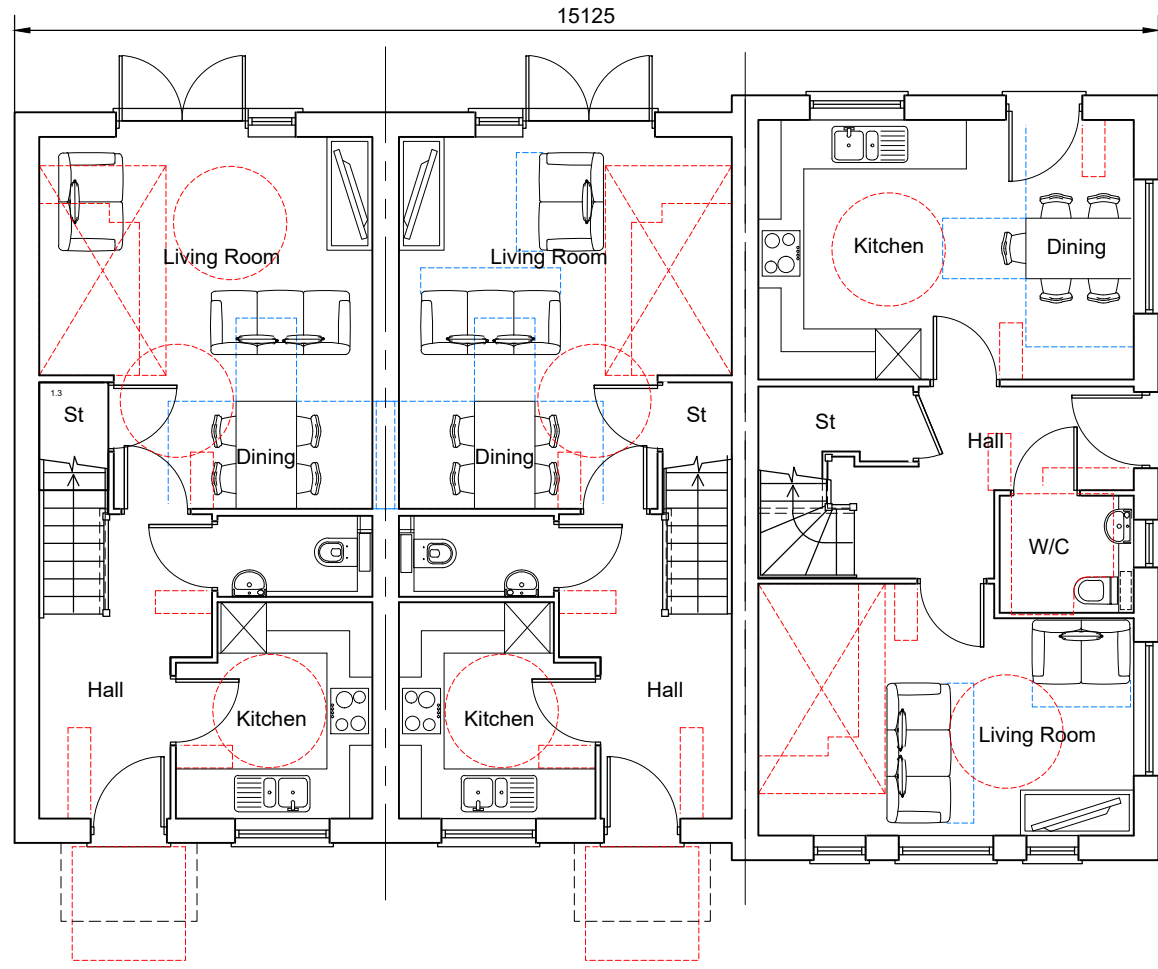


Ground Floor Plan

Plot : 105 Plot : 106 Plot : 107

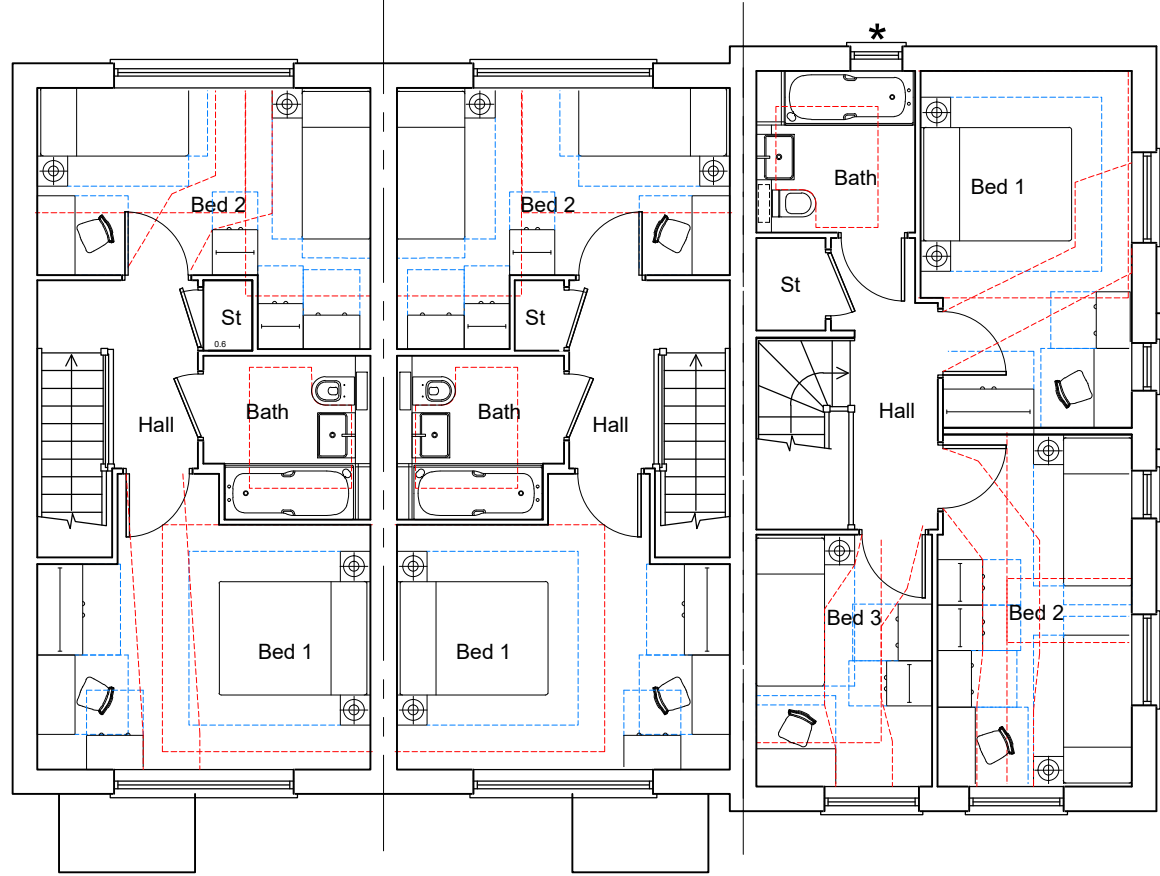

First Floor Plan

★ - Obscured glazing

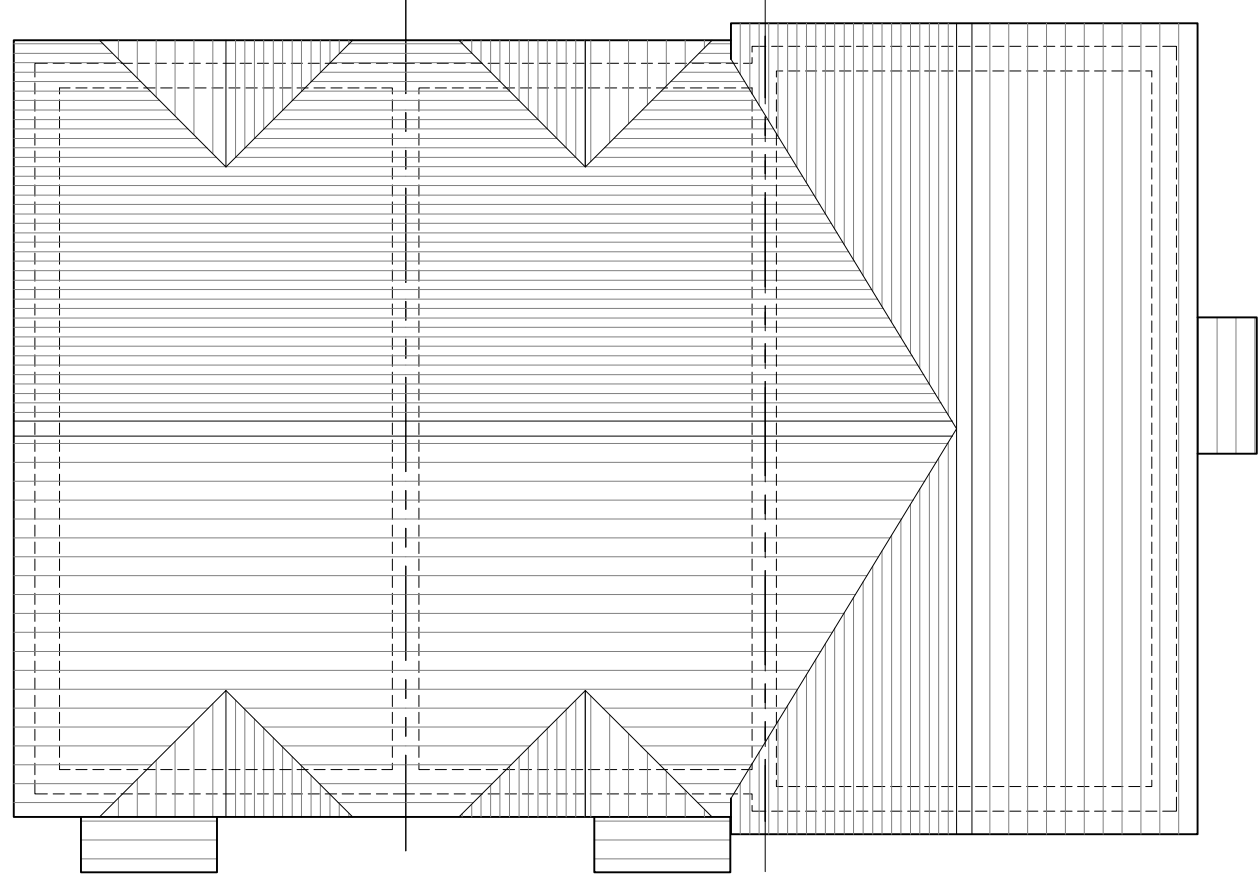


Roof Plan

Lovey's



Front Elevation

Plot : 105 Plot : 106 Plot : 107

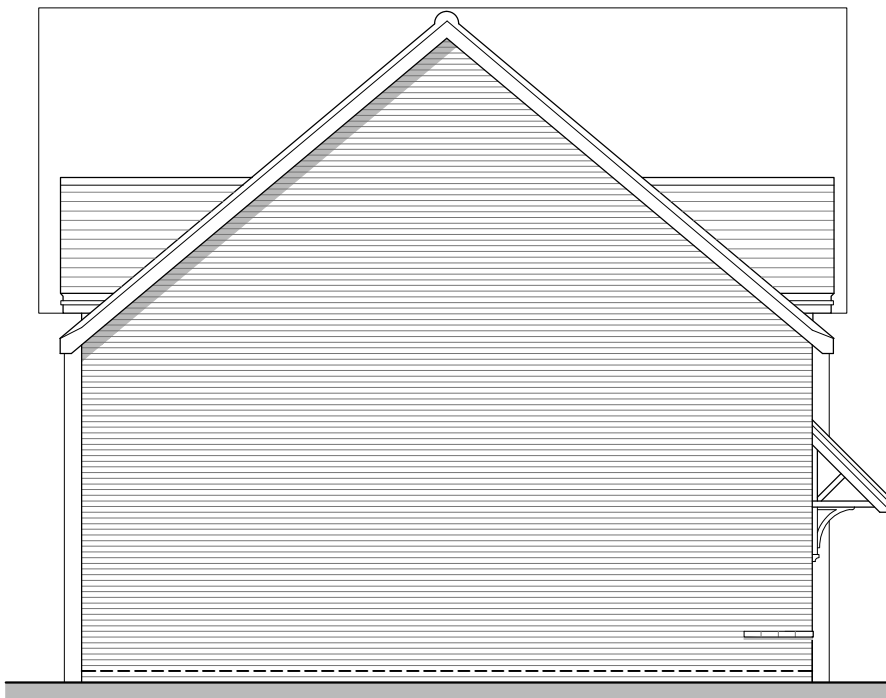

Side Elevation A

★ - Obscured glazing



Rear Elevation



Side Elevation B

REV.	DATE	REVISIONS:	BY	REV.	DATE	REVISIONS:	BY	REV.	DATE	REVISIONS:	BY	STATUS:

Planning

CLIENT:	Bilsham Road Development LLP	PROJECT:	Bilsham Road Yapton
SCALE:	1:100 (A1 ORIGINAL)	DRAWING:	C2H4 & C3H5 - Terrace Full Plans & Elevations
DRAWN:	GE	19284	P220
DATE:	July 2021		—



architecture planning masterplanning

Broadmede House, Farnham Business Park,
Weydon Lane, Farnham, Surrey GU9 8QT.
info@osparchitecture.com www.osparchitecture.com
Tel: 01252 267878