



Floor Plan

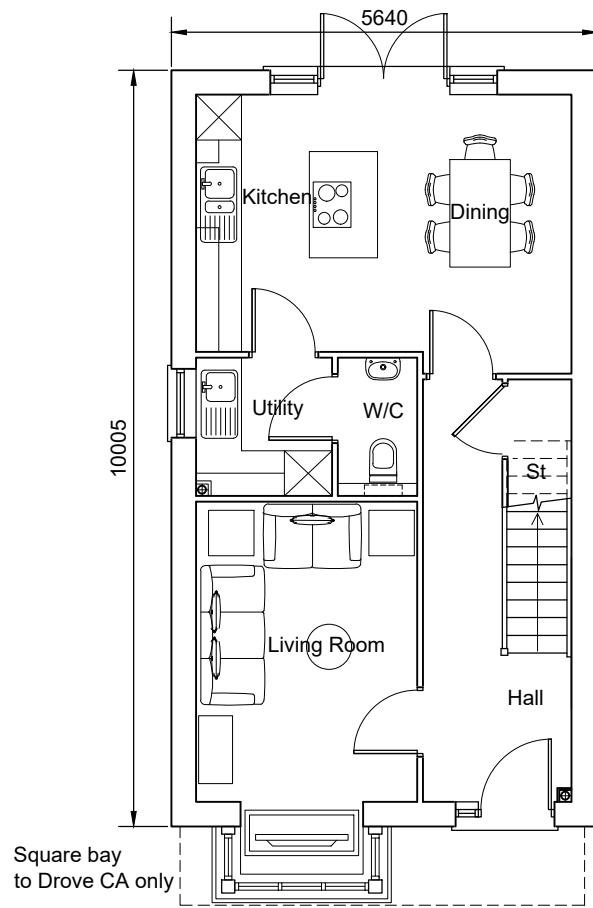


Ground Floor Plan
★ - Obscured glazing
Plots: 178, 179

ELEV.A

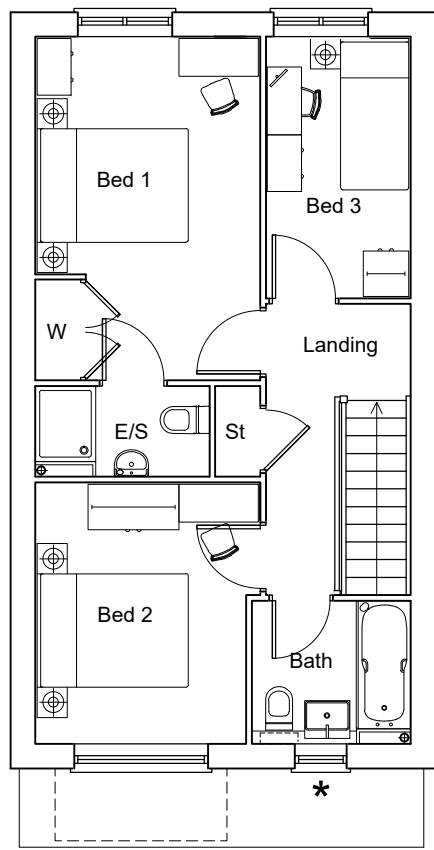


First Floor Plan

ELEV.B

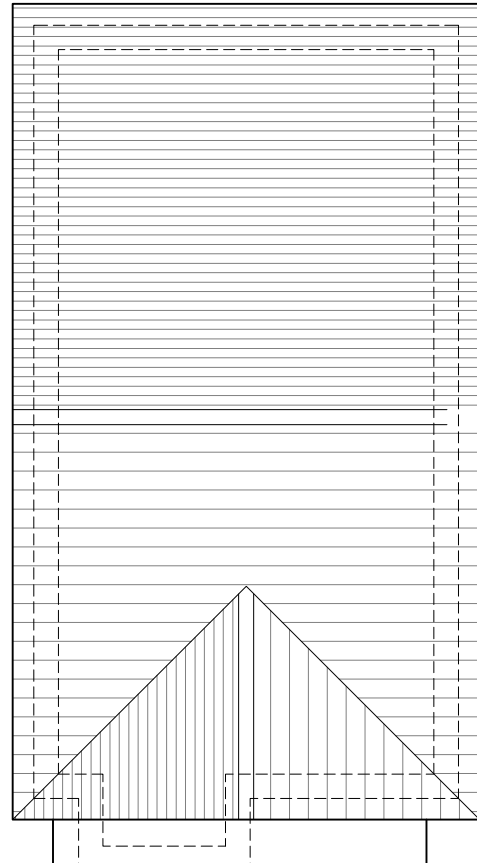


Roof Plan

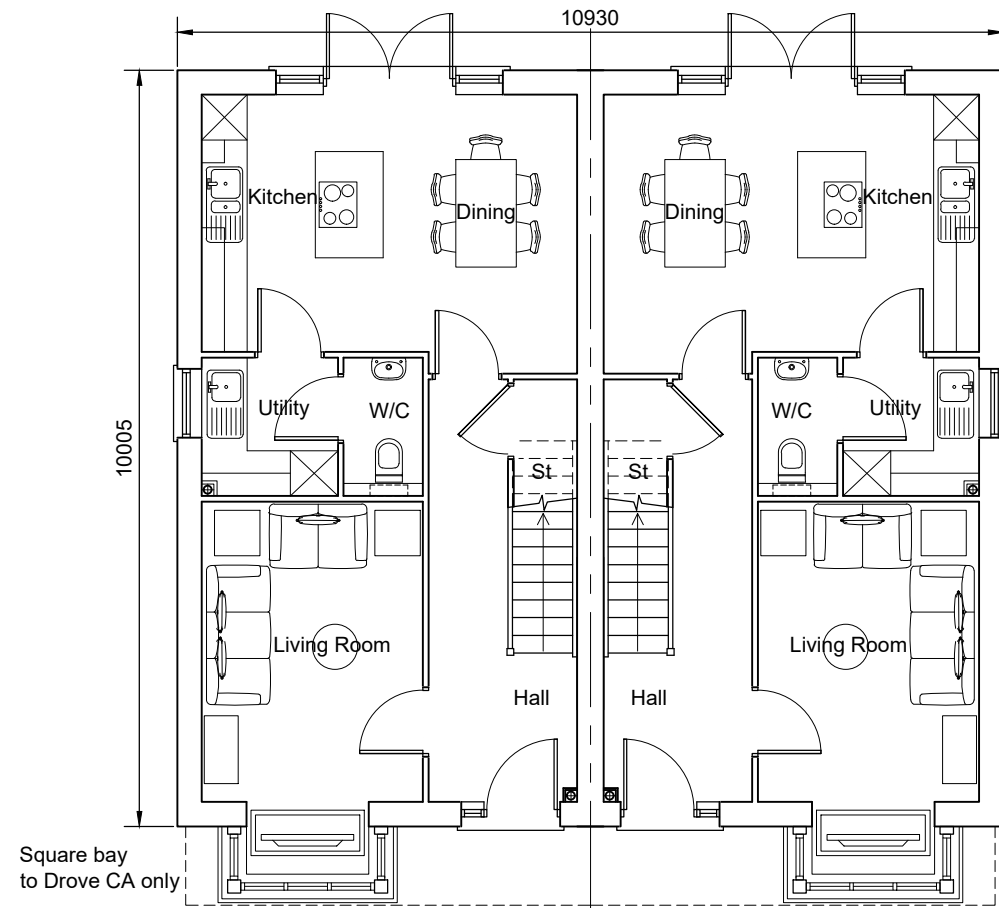


Ground Floor Plan
★ - Obscured glazing
Plots: 167/168, 175/176, 172/173, 185/186, 231/232, 233/234 & 193/194, 195/196, 200/201 are painted brick


ELEV.A

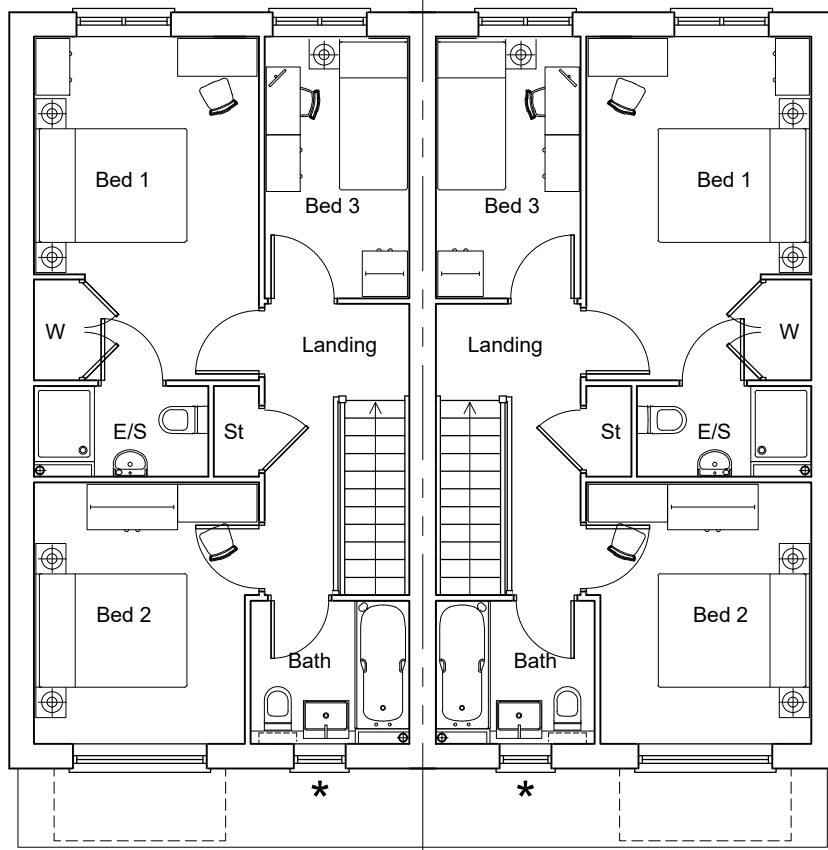

First Floor Plan

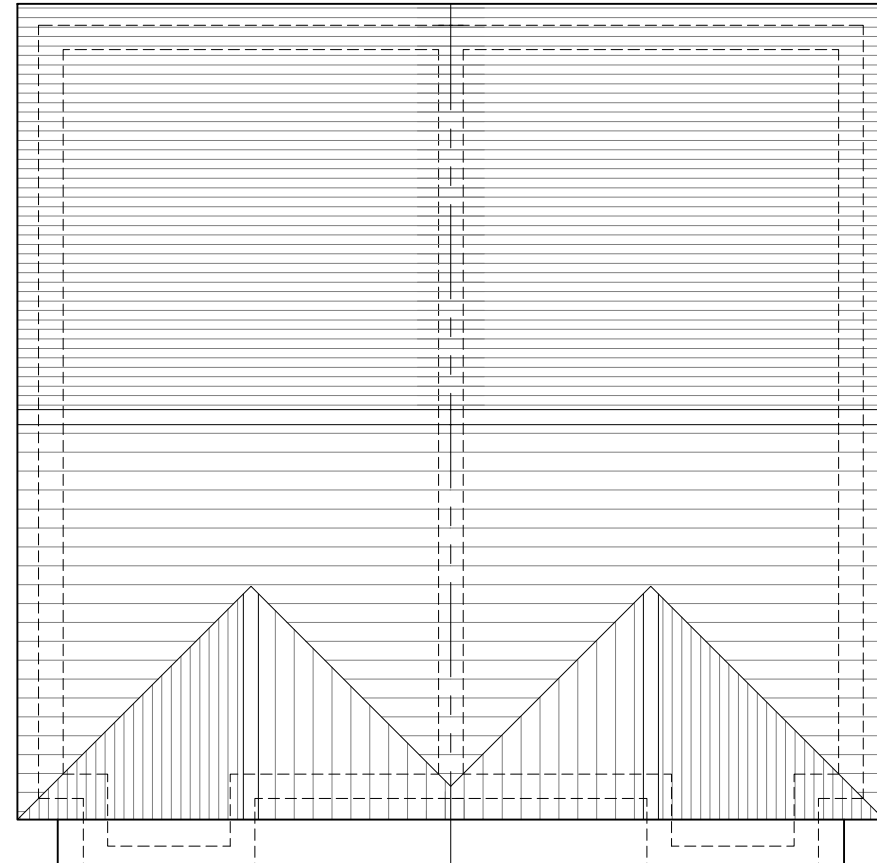


Roof Plan

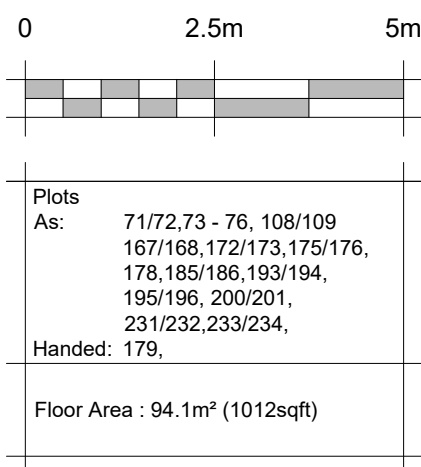


Floor Plan

Side windows to plots 71, 72, 73, 76, 108, 109, 167, 168, 172, 173, 178, 179, 185, 186, 193, 194, 195, 196, 200, 201, 231, 232, 233, 234.

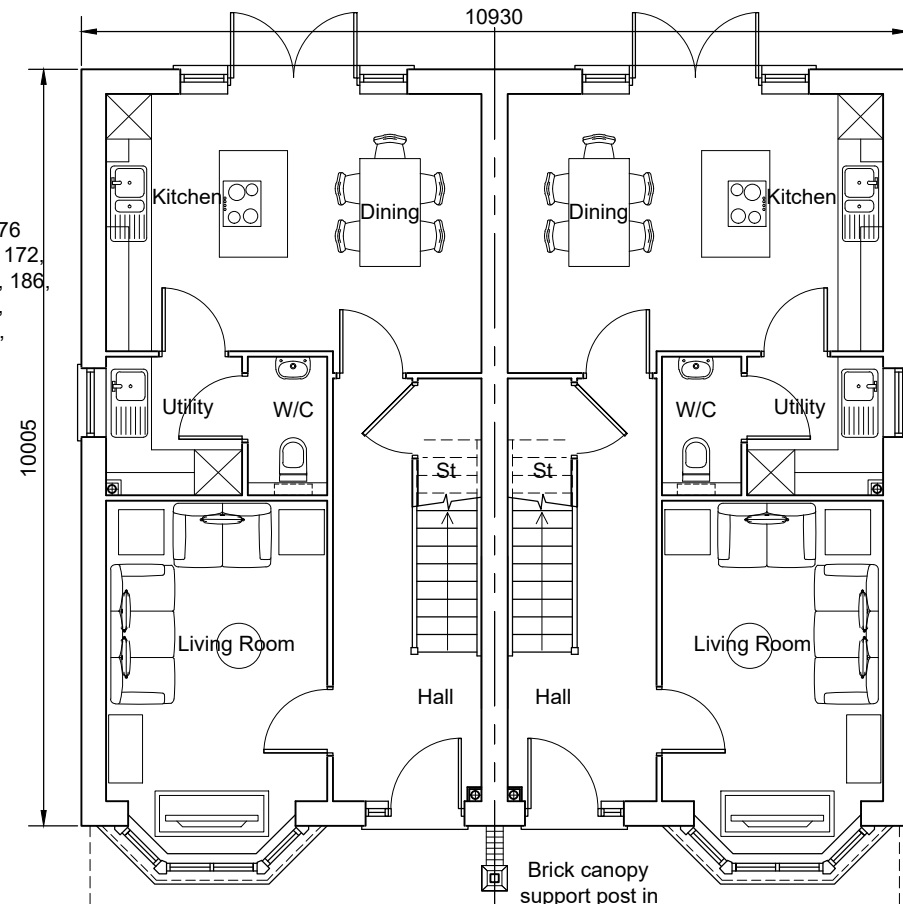


Ground Floor Plan
★ - Obscured glazing
Plots: 71 / 72, 73 - 76, 108 / 109.

ELEV.A

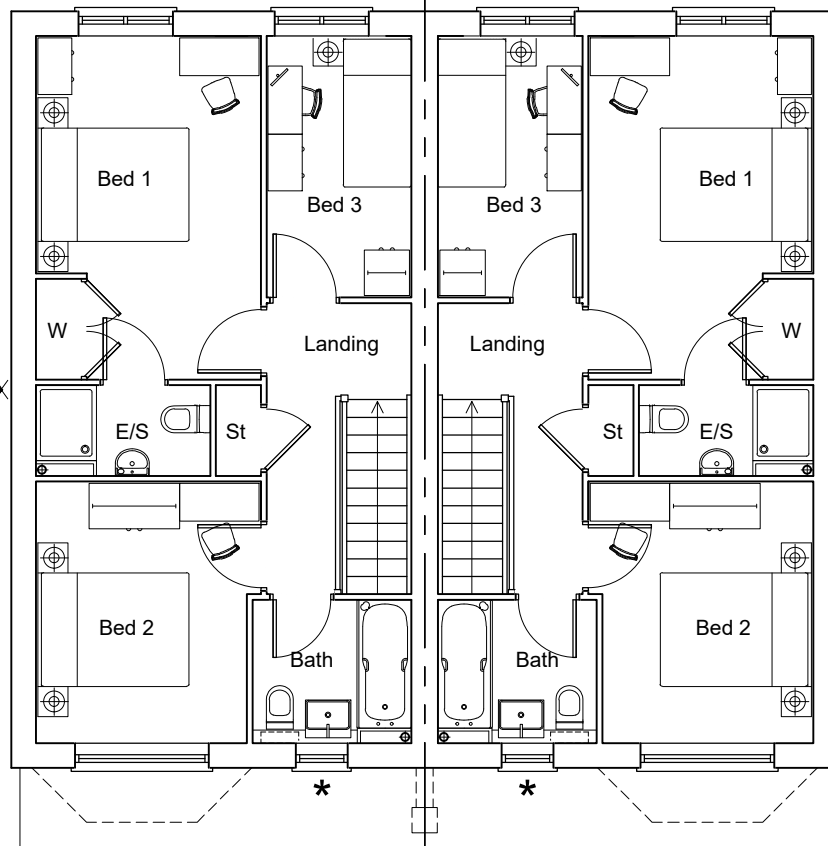


First Floor Plan
★ - Obscured glazing


ELEV.B

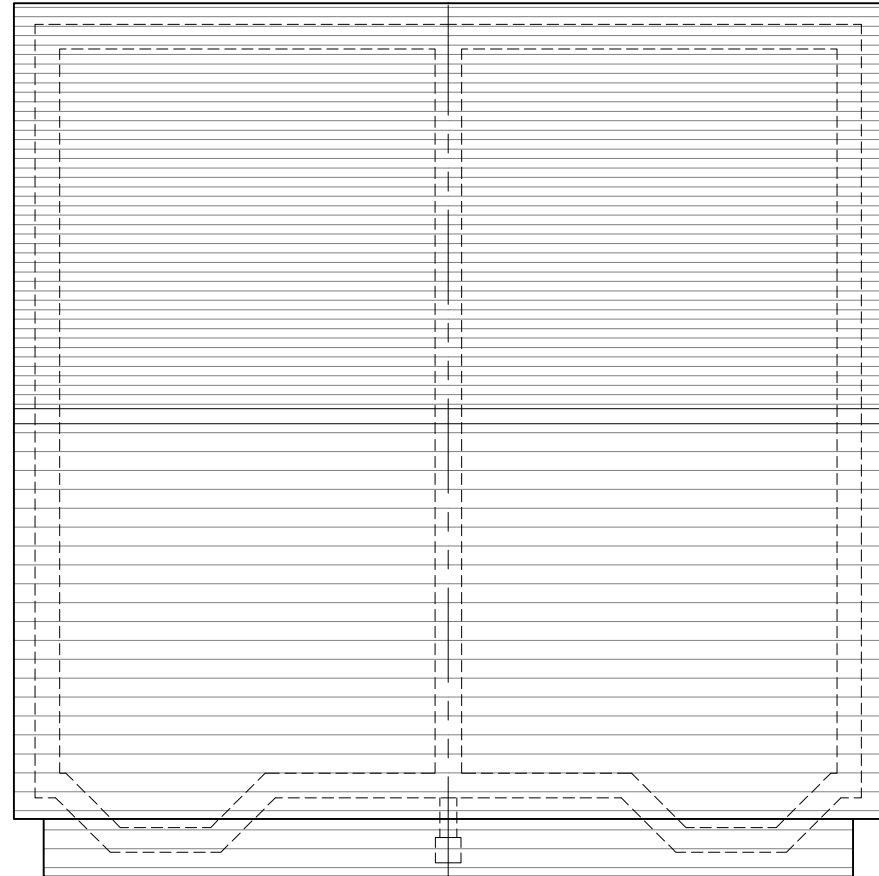

Roof Plan
Plots: 1/2

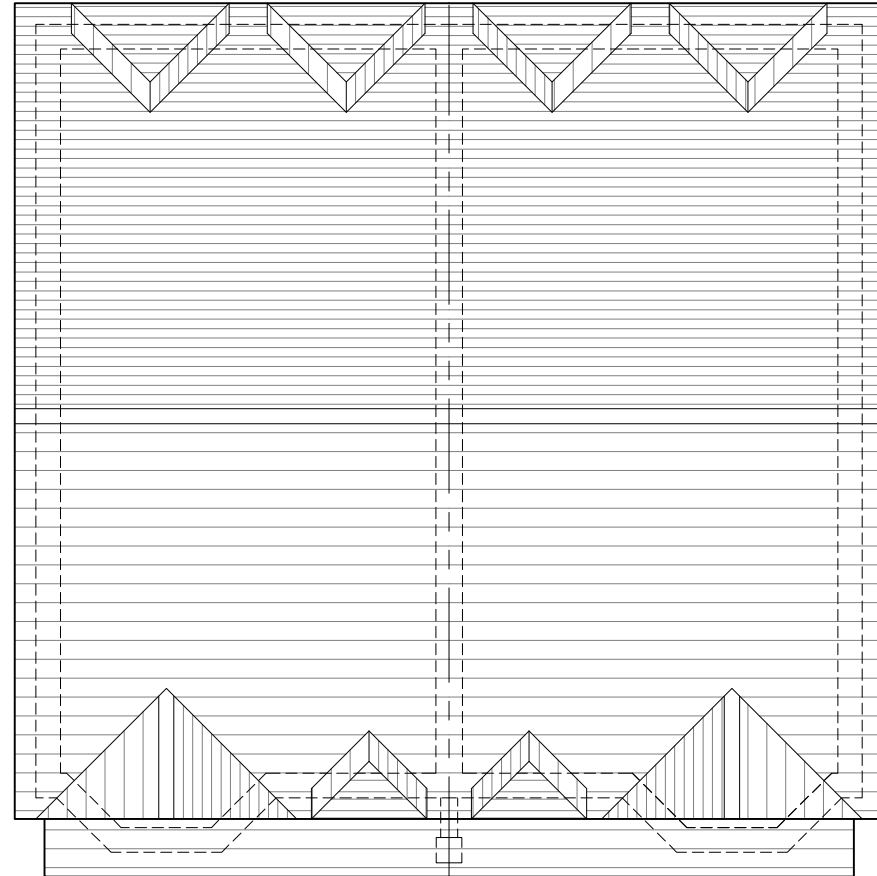


Roof Plan
Plots: 72/73, 74/75.

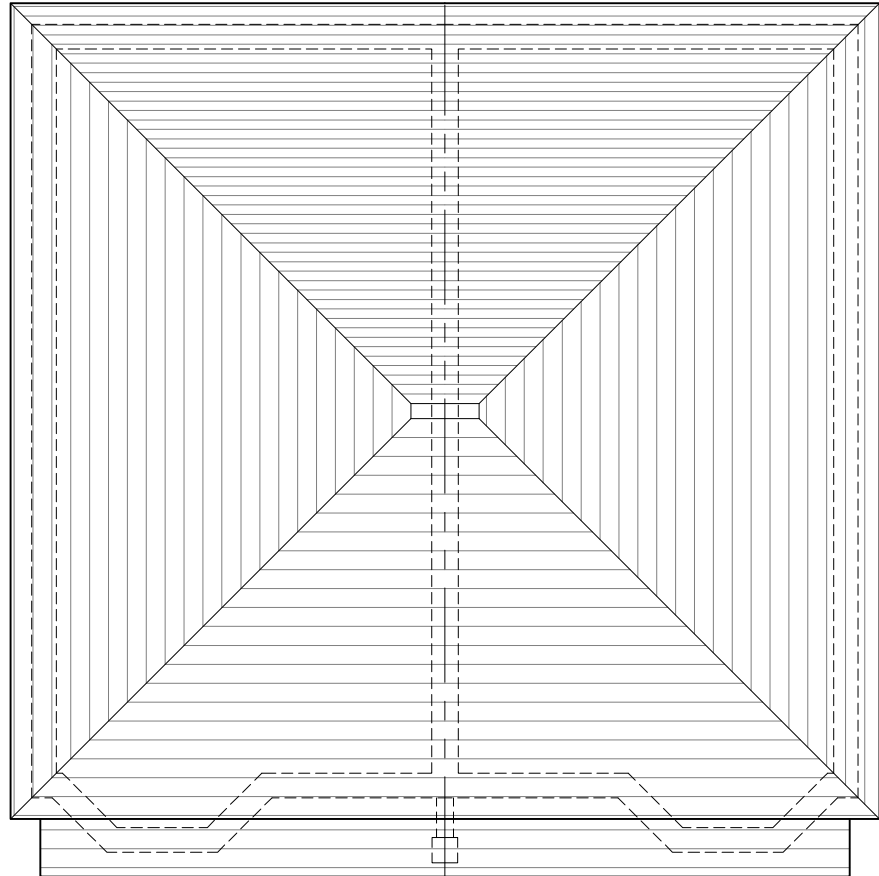

Roof Plan
Plots: 92/93.

Drove Park

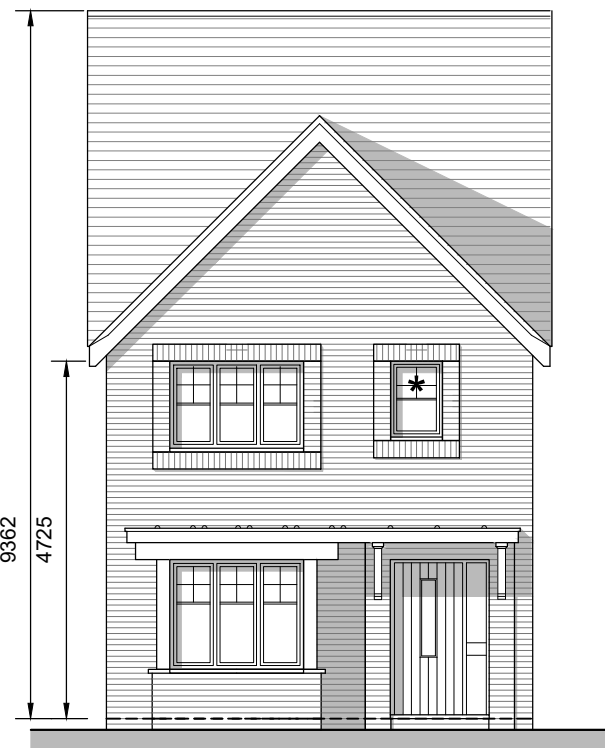

Front Elevation ★ - Obscured glazing
Plots: 178, 179


Side elevation additional detail added



Side Elevation A



Rear Elevation

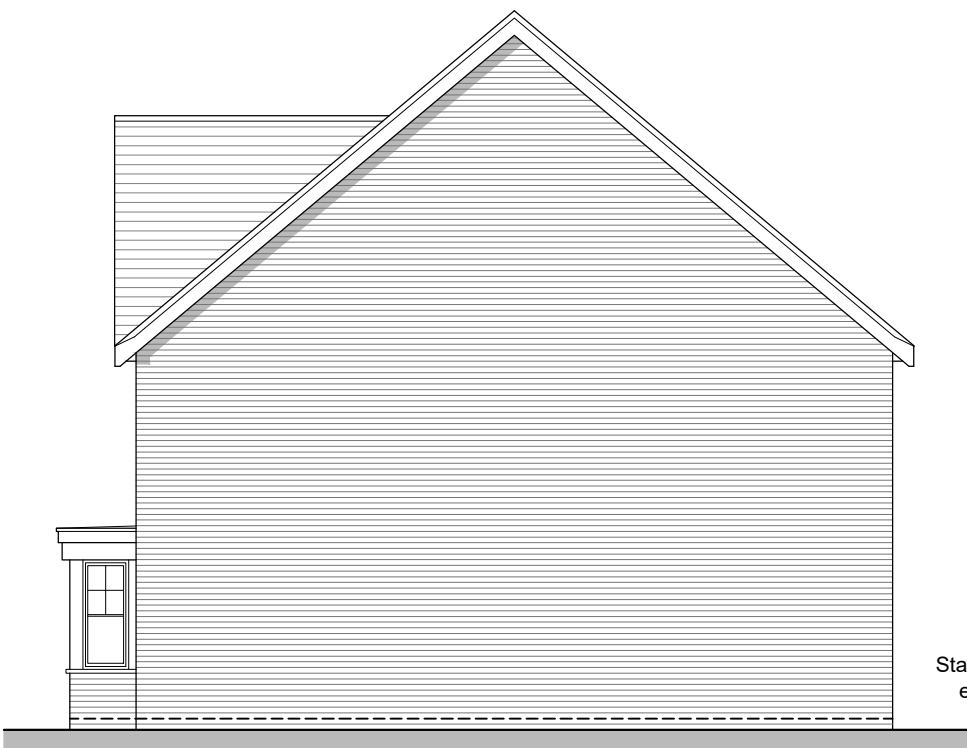

Standard side elevation

Side Elevation B

Lovey's



Front Elevation ★ - Obscured glazing
Plots: 73 - 76


Side elevation additional detail added



Side Elevation A



Rear Elevation

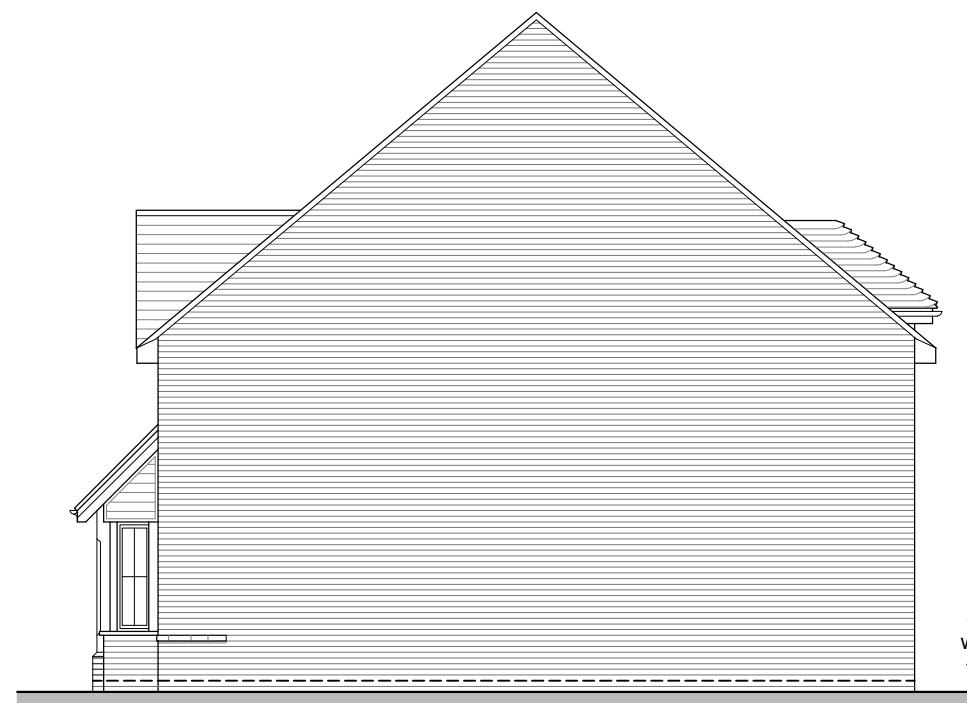

Side elevation without window to plots 74, 75

Side Elevation B

REV.	DATE	REVISIONS:	BY	REV.	DATE	REVISIONS:	BY	REV.	DATE	REVISIONS:	BY	STATUS:

Planning

CLIENT:	Bilsham Road Development LLP	PROJECT:	Bilsham Road Yapton
SCALE:	1:100 (A1 ORIGINAL)	DRAWING:	3B5P Type B - Detach & Semi Full Plans & Elevations
DRAWN:	GE	19284	P240
DATE:	July 2021	-	-



architecture planning masterplanning

Broadmede House, Farnham Business Park,
Weydon Lane, Farnham, Surrey GU9 8QT.
info@osparchitecture.com www.osparchitecture.com
Tel: 01252 267878

© 2008 OSP Architecture Limited. Company Registration No. 281001