




Floor Plan

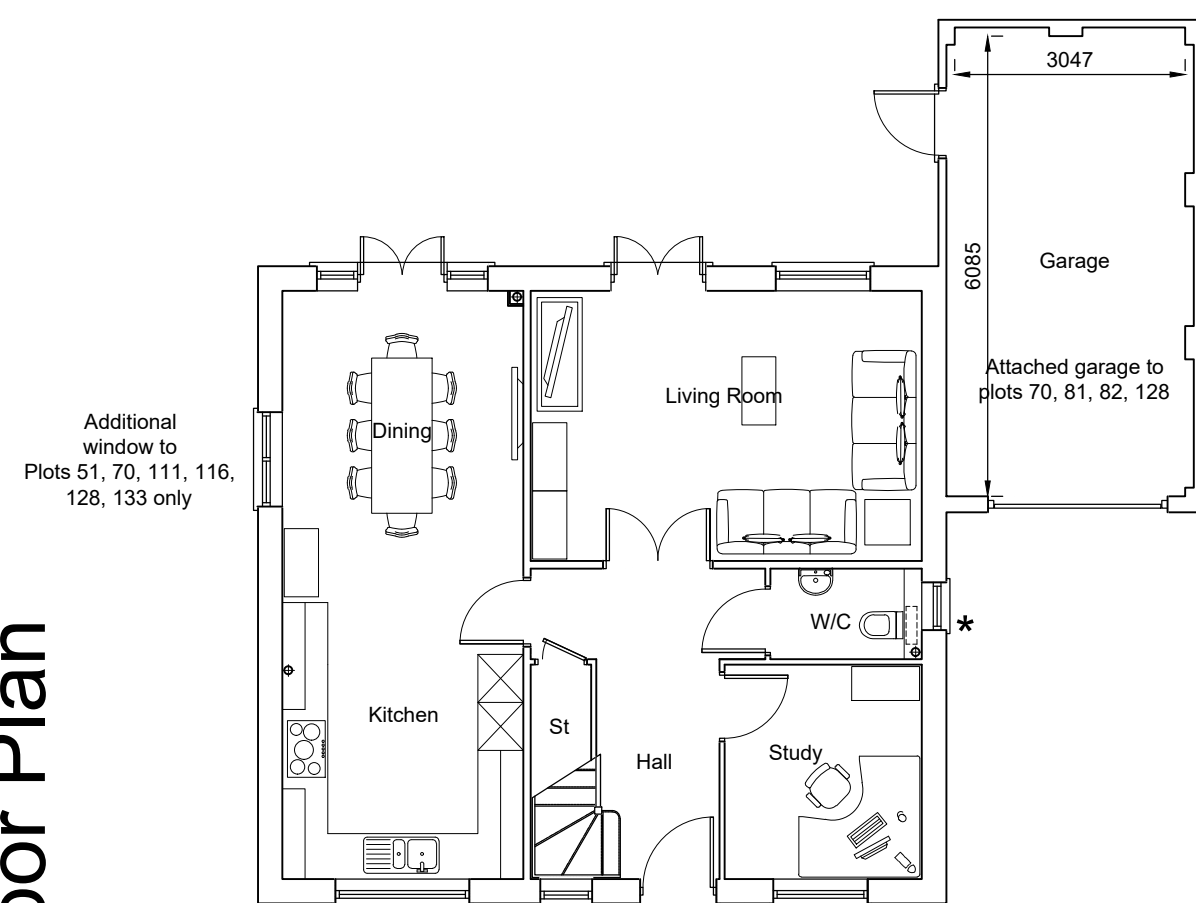


Ground Floor Plan

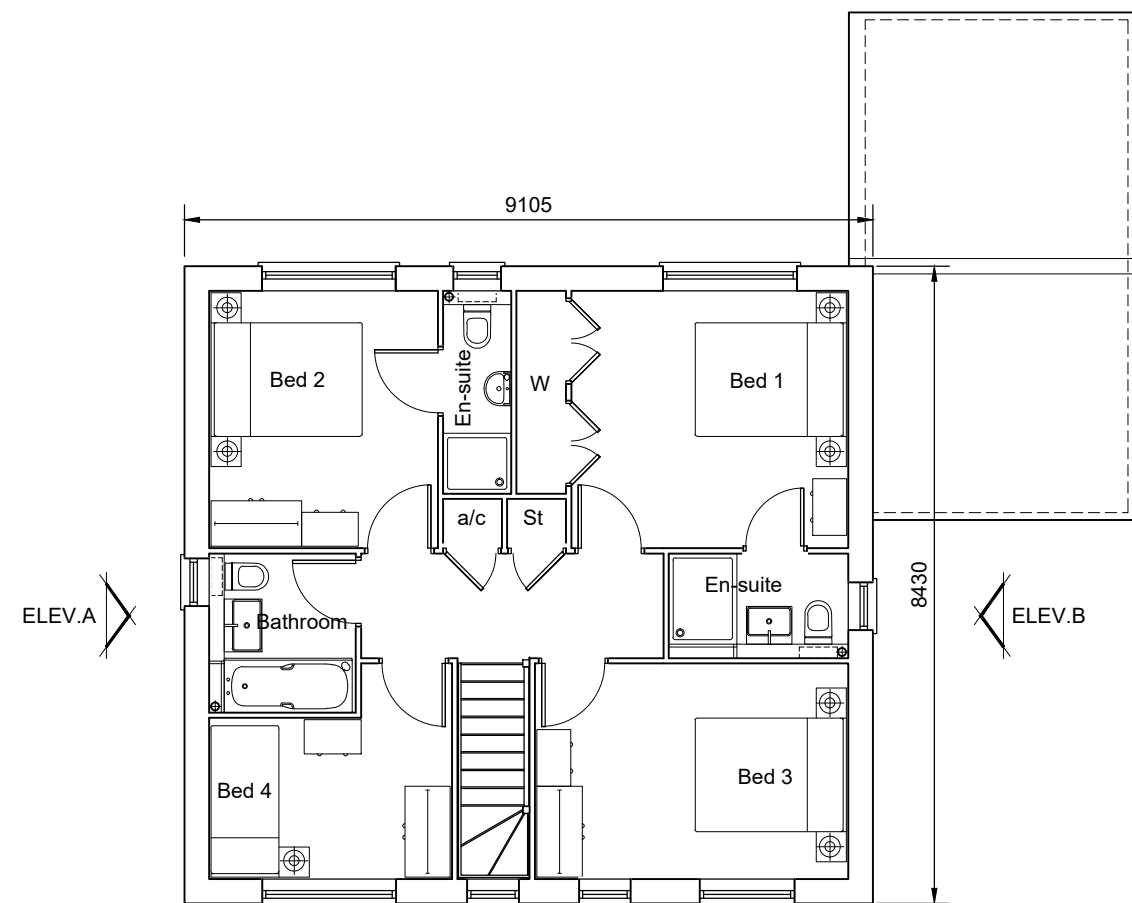

First Floor Plan

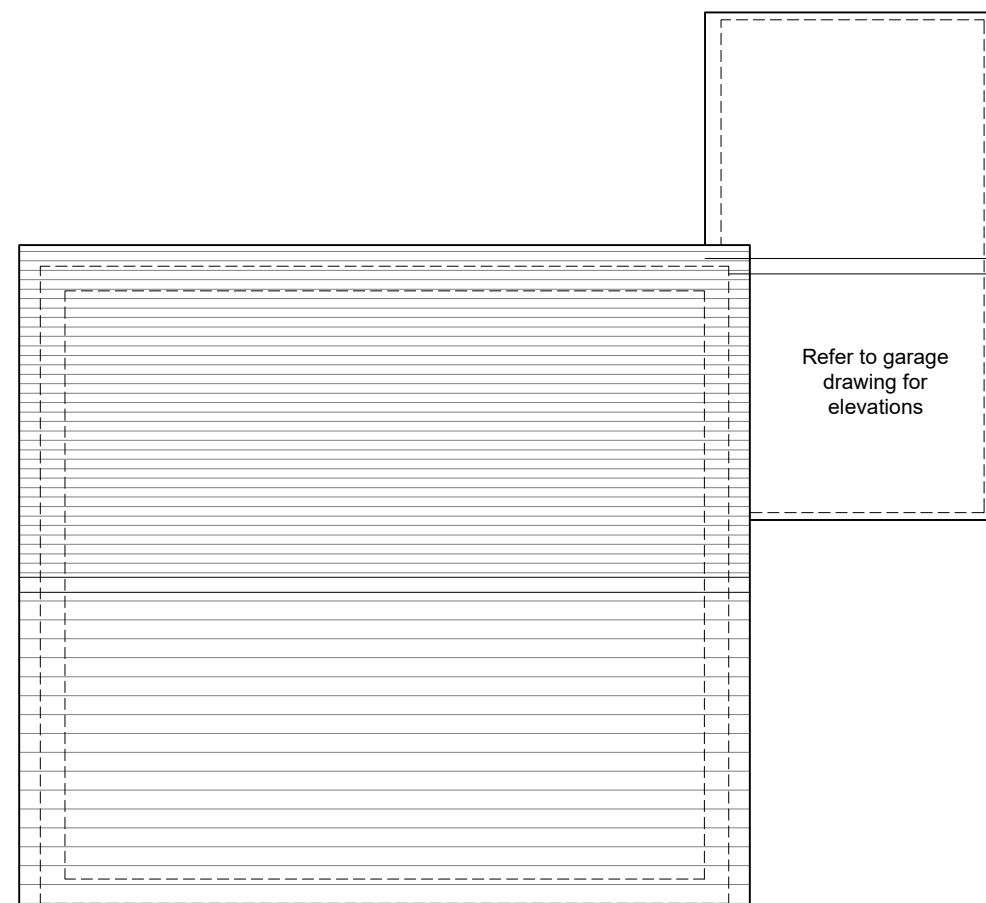

Roof Plan

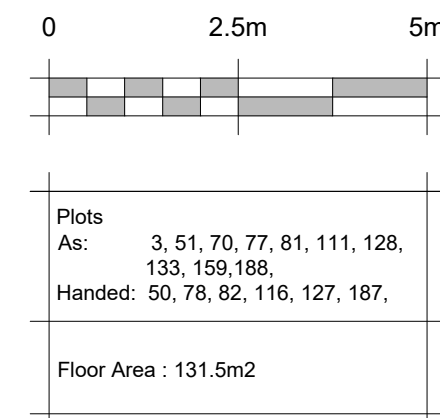


Drove




Front Elevation

Plots 159, 187, 188

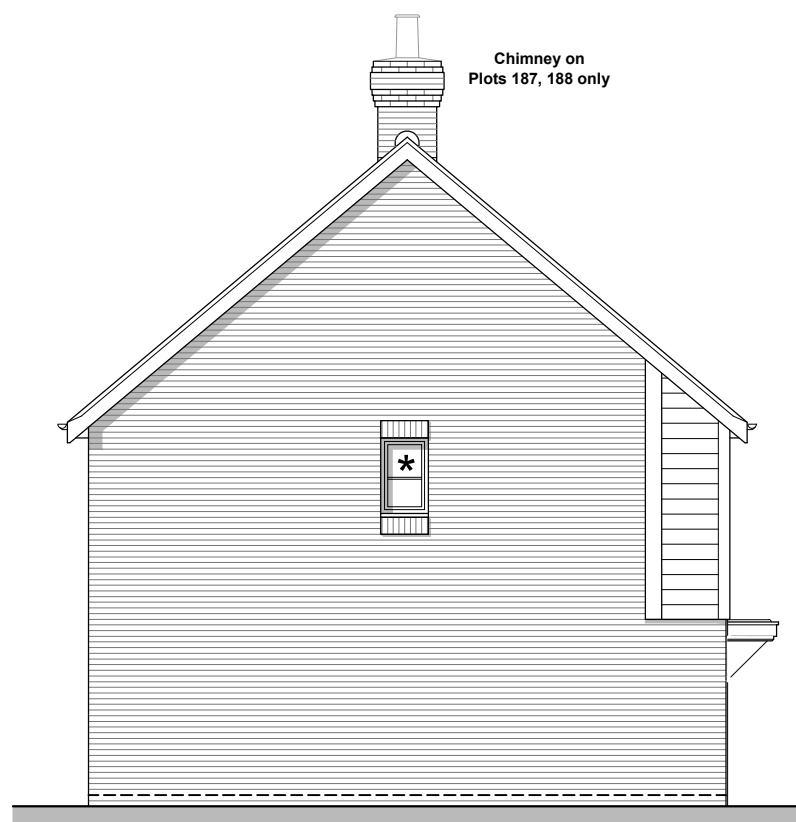

Side Elevation A

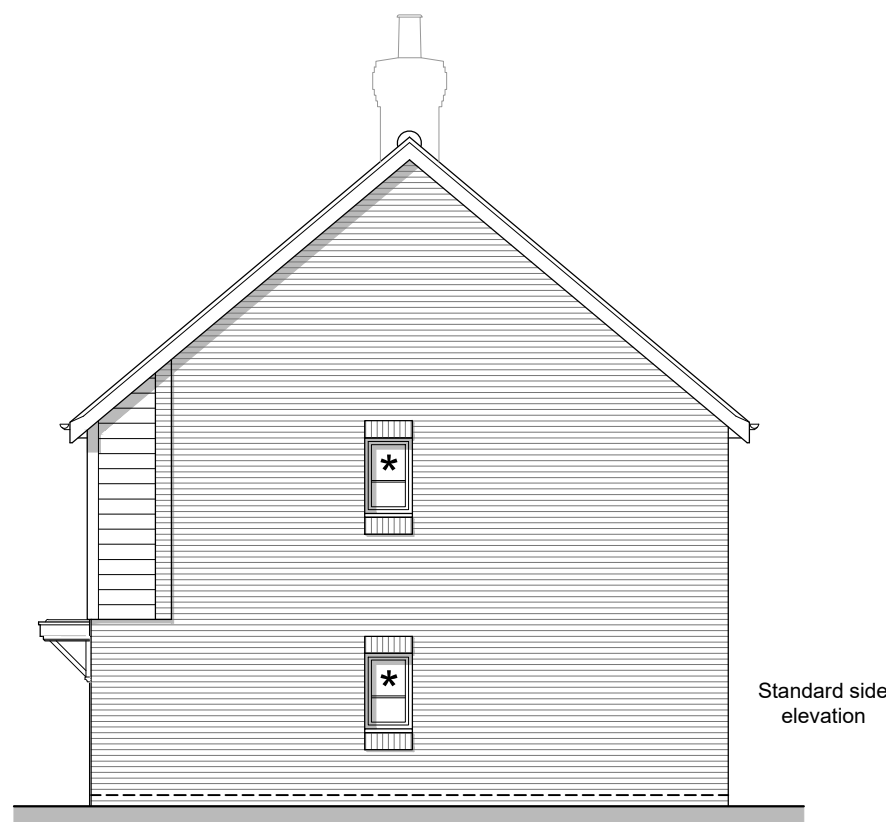

Side Elevation B




Rear Elevation

Lovey's



Front Elevation

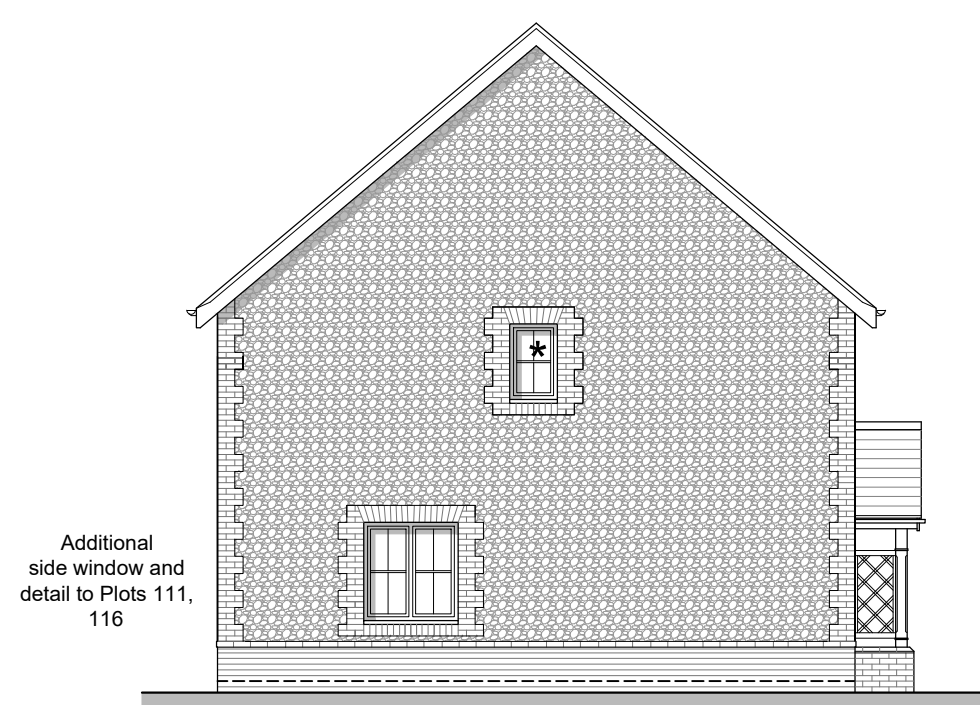

Side Elevation A




Side Elevation B




Rear Elevation


Bilsham

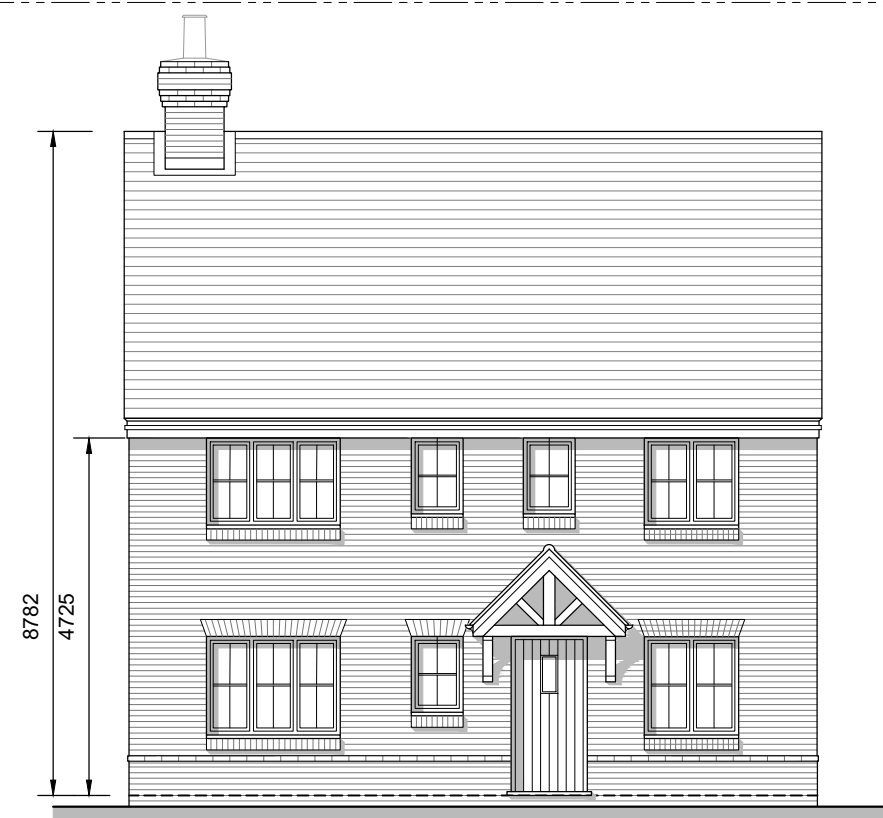

Front Elevation

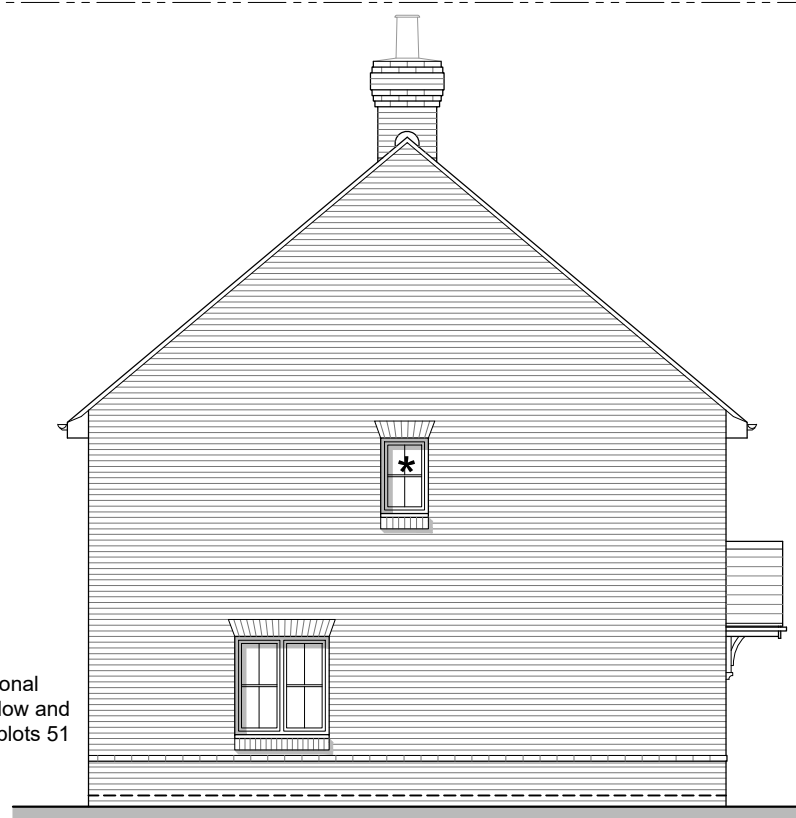

Side Elevation A

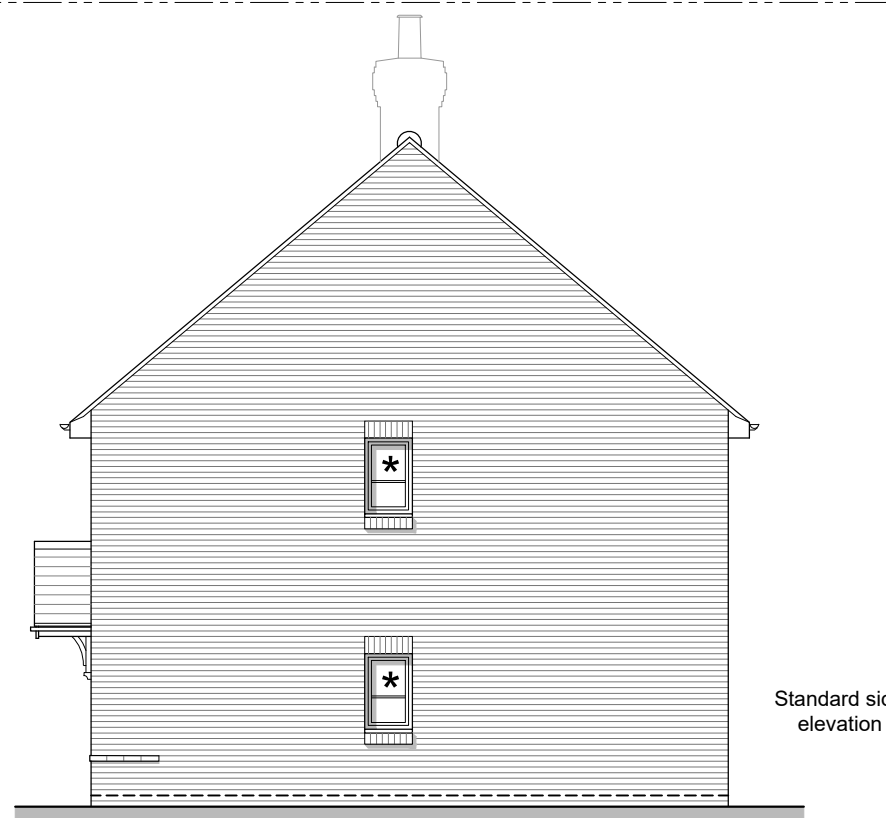

Side Elevation B



Rear Elevation

REV.	DATE	REVISIONS:	BY	REV.	DATE	REVISIONS:	BY	REV.	DATE	REVISIONS:	BY	STATUS:
Planning												
© COPYRIGHT EXISTS ON THE DESIGNS AND INFORMATION SHOWN ON THIS DRAWING. This drawing may be scaled or cross referenced to the scale bar for planning application purposes only. Do not scale for any other purpose, use figured dimensions only. Subject to site survey and all necessary consents. All dimensions to be checked by user and any discrepancies, errors or omissions to be reported to the Architect before work commences. This drawing is to be read in conjunction with all other relevant materials. OS Licence No. 100007327												

CLIENT:	Bilsham Road Development LLP		PROJECT:	Land At Bilsham Road, Yapton	
SCALE:	1:100	(A1 ORIGINAL)	DRAWING:	4B7P Type B - Detach Full Plans & Elevations	
DRAWN:	RDB/SA	19284	P249	-	
DATE:	July 2021				

