

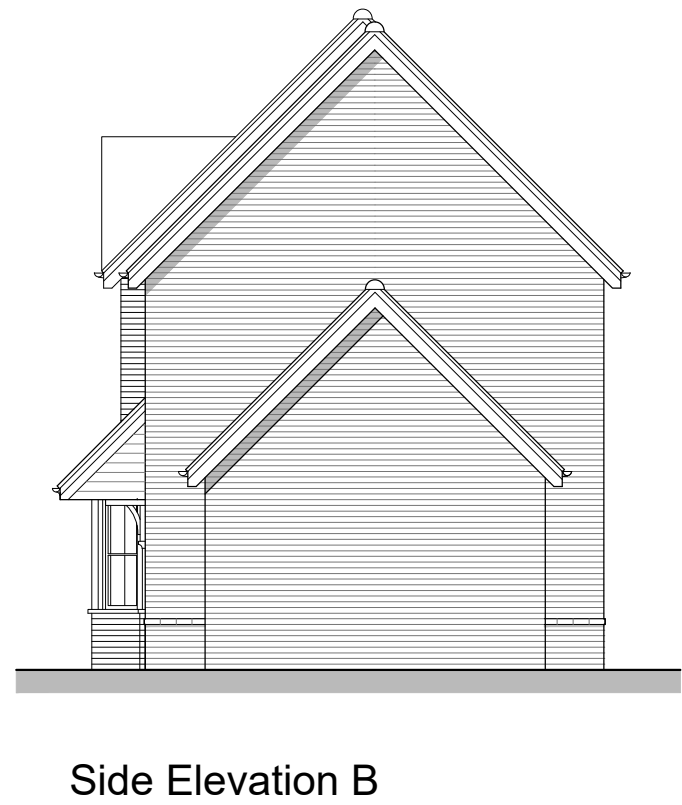


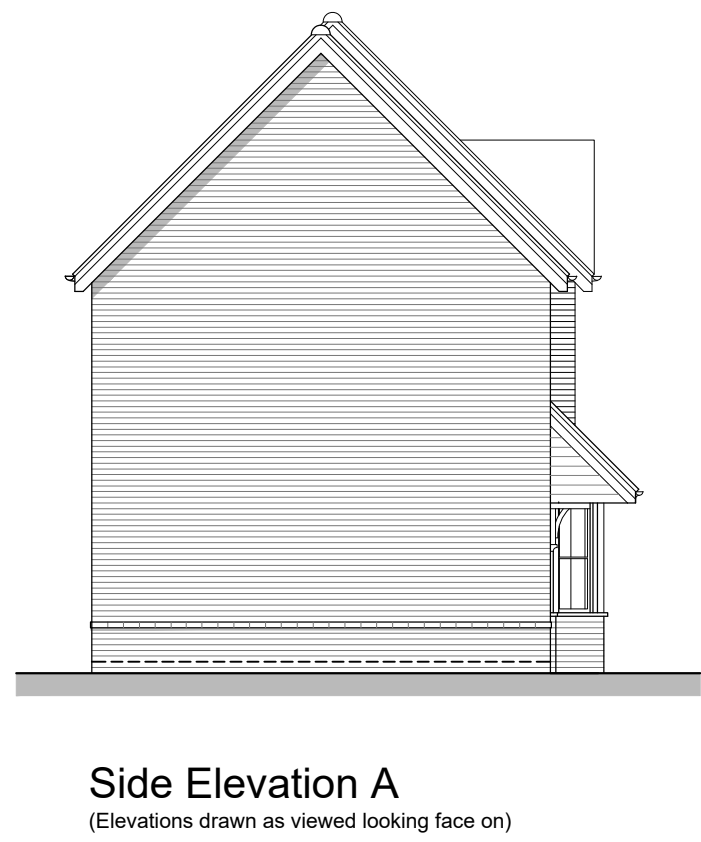

REV.	DATE	REVISIONS:	BY	REV.	DATE	REVISIONS:	BY	REV.	DATE	REVISIONS:	BY	STATUS:

Planning

PROJECT:	Bilsham Road Development LLP	Land at Bilsham Road, Yapton
SCALE:	1:100 (A1 ORIGINAL)	DRAWING: Apartment Blocks C, D, E, F, G 1BF - Full Plans & Elevations
DRAWN: RDB	19284	P215
DATE: July 2021		

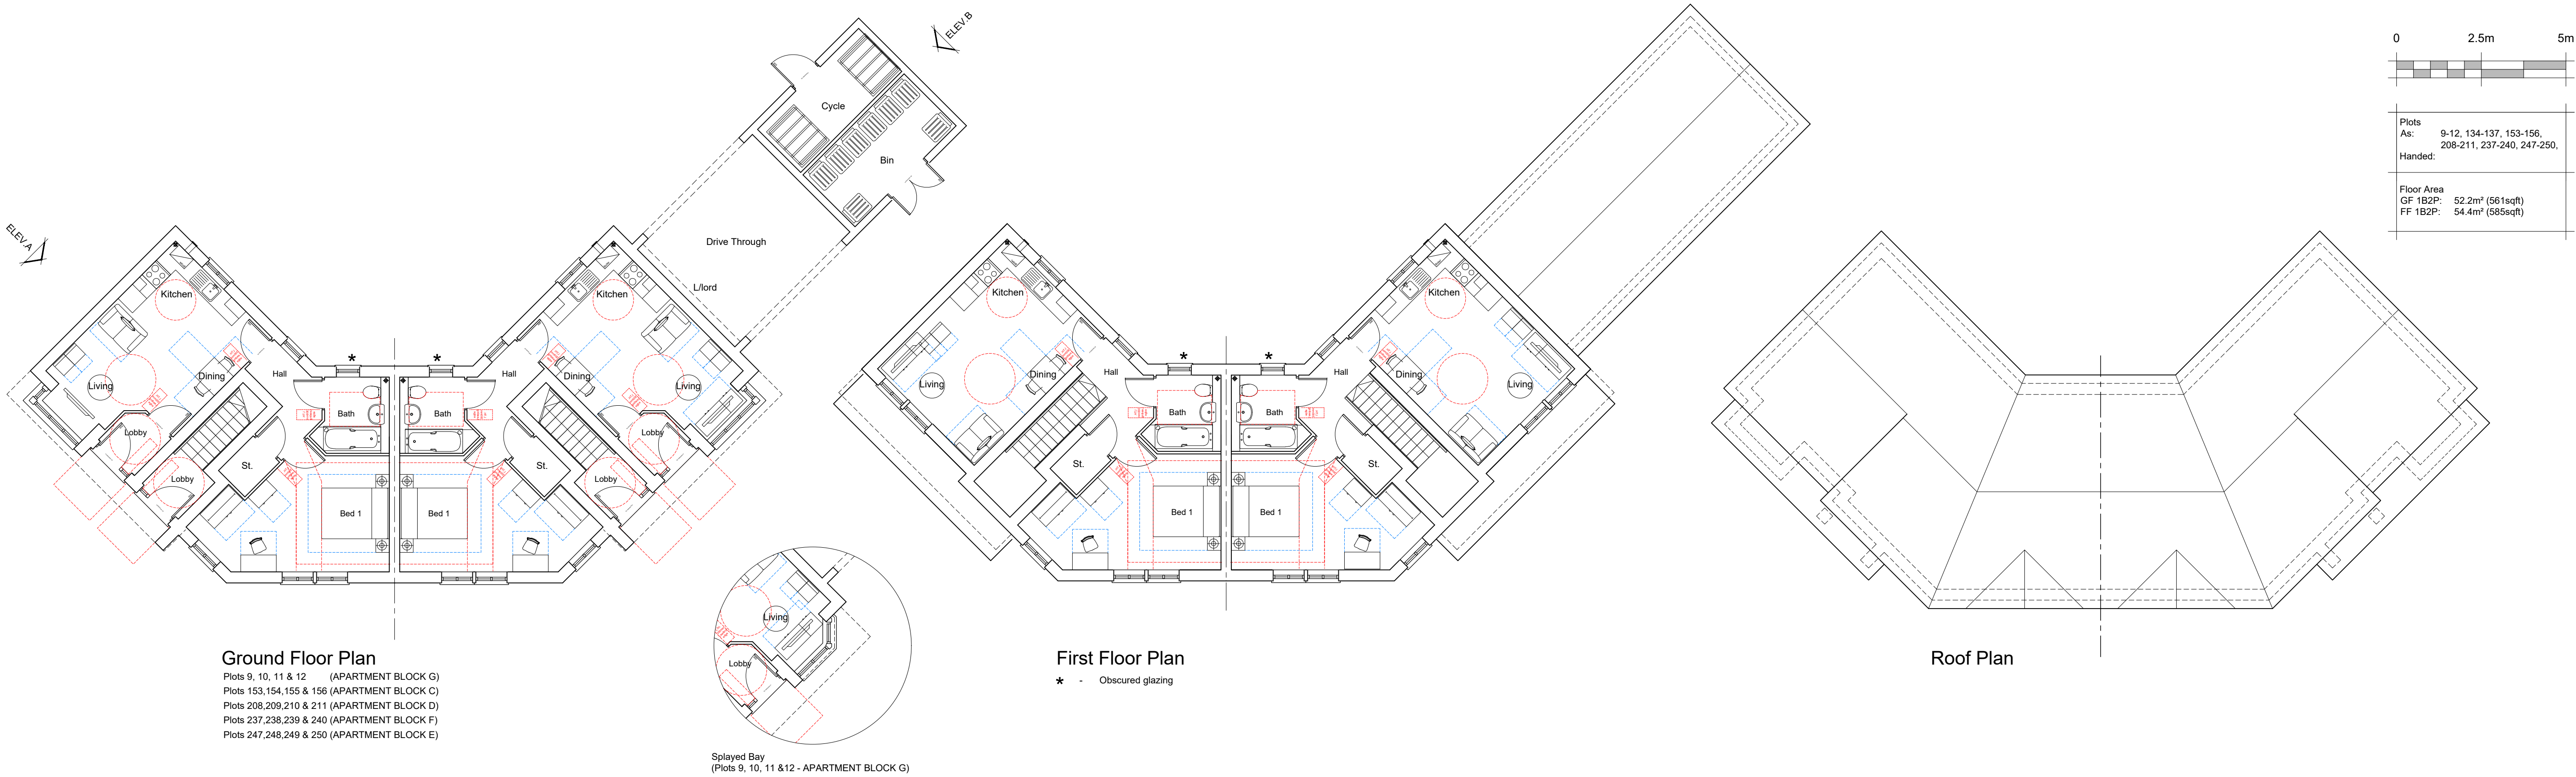

architecture planning masterplanning

2 Funtley Court, Funtley Hill,
Fareham, Hampshire, PO16 7UY.
info@osparchitecture.com www.osparchitecture.com
Tel: 01329 559400

© 2009 OSP Limited. Company Registration No. 281001