


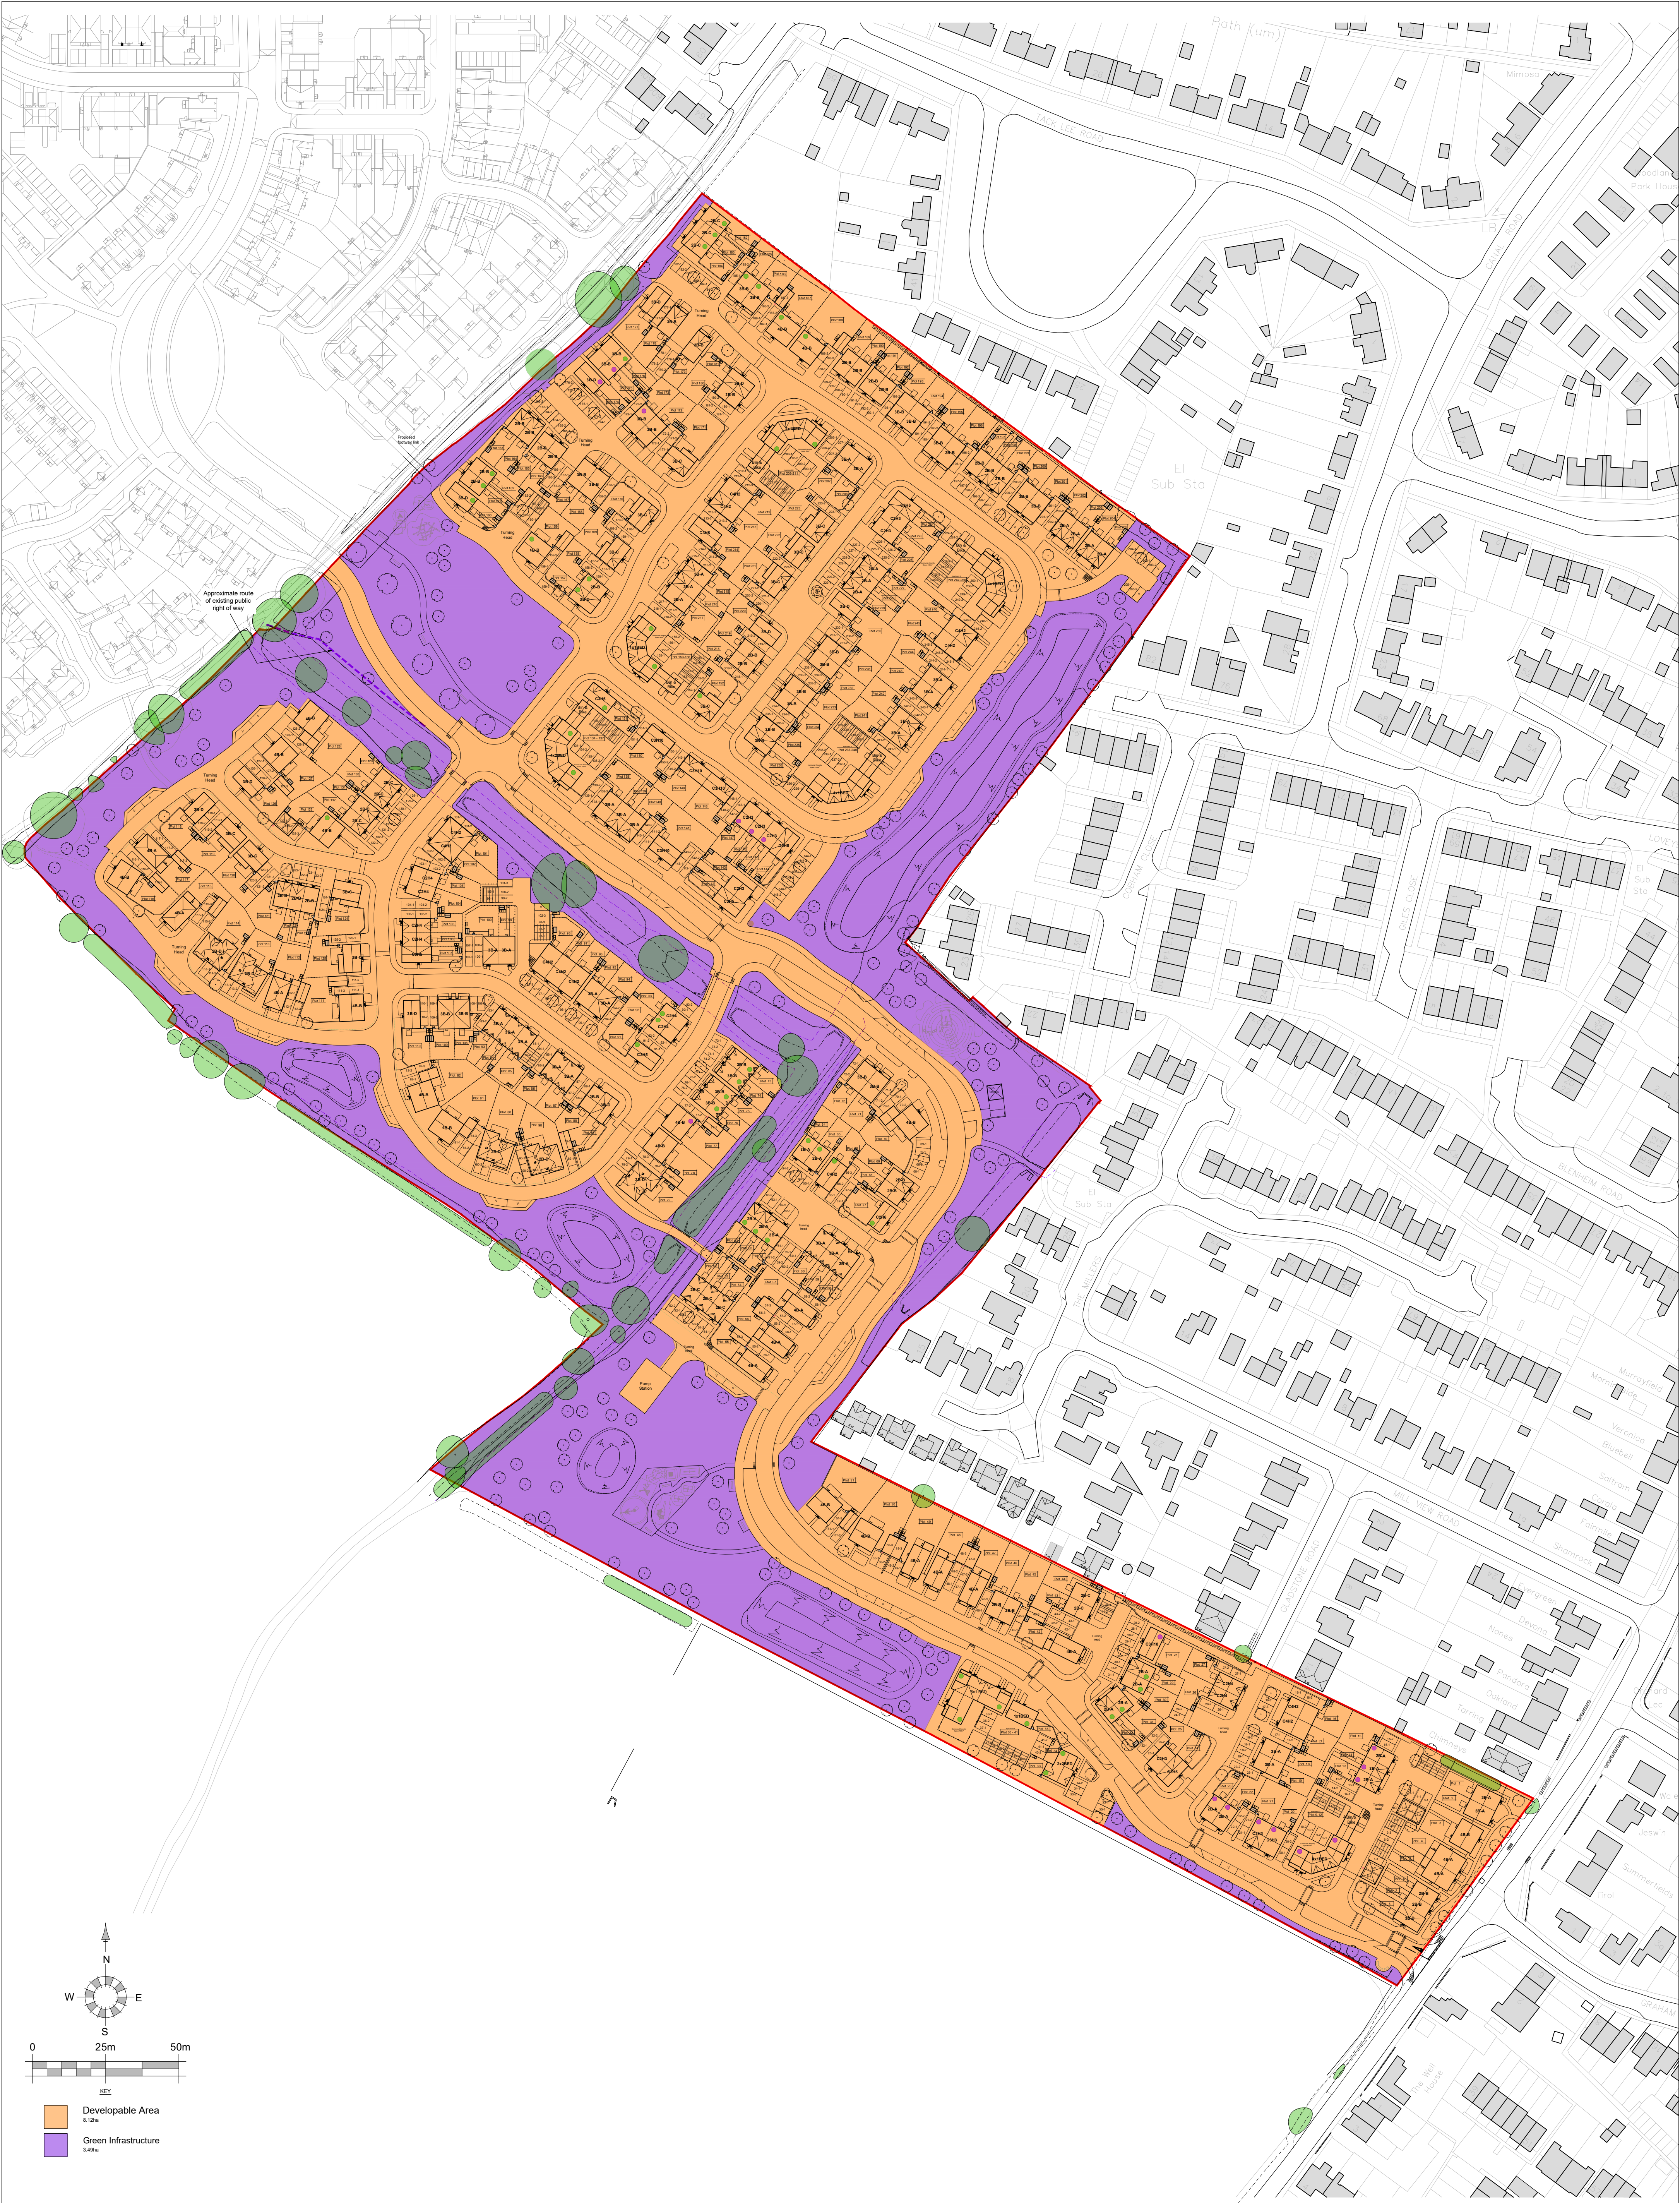

|      |        |                                       |    |      |      |            |    |         |         |               |       |                 |   |
|------|--------|---------------------------------------|----|------|------|------------|----|---------|---------|---------------|-------|-----------------|---|
| REV. | DATE   | REVISIONS:                            | BY | REV. | DATE | REVISIONS: | BY | STATUS: | CLIENT: | PROJECT:      |       |                 |   |
|      |        |                                       |    |      |      |            |    |         | SCALE:  | DRAWING:      |       |                 |   |
| A    | 091121 | Updated to suit revised layout P201 A | RP |      |      |            |    |         | 1:1000  | (A1 ORIGINAL) |       | Land Use Layout |   |
| B    | 091221 | SuDS basins and landscape updated     | RP |      |      |            |    |         | DRAWN:  | RB/SA         | 19284 | P212            | B |
|      |        |                                       |    |      |      |            |    |         | DATE:   | July 2021     |       |                 |   |

© COPYRIGHT EXISTS ON THE DESIGNS AND INFORMATION SHOWN ON THIS DRAWING. This drawing may be scaled or cross referenced to the scale bar for planning application purposes only. Do not scale for any other purpose, use figured dimensions only. Subject to site survey and all necessary consents. All dimensions to be checked by user and any discrepancies, errors or omissions to be reported to the architect before work commences. This drawing is to be read in conjunction with all other relevant materials. OS Licence No. 100007927

ARUN DISTRICT COUNCIL Y12721R/ES

**Planning**

**OSP**  
architecture planning masterplanning  
Broadmeads House, Farnham Business Park,  
Weydon Lane, Farnham, Surrey GU9 8QT.  
info@osparchitecture.com www.osparchitecture.com  
Tel: 01252 267878