



Floor Plan

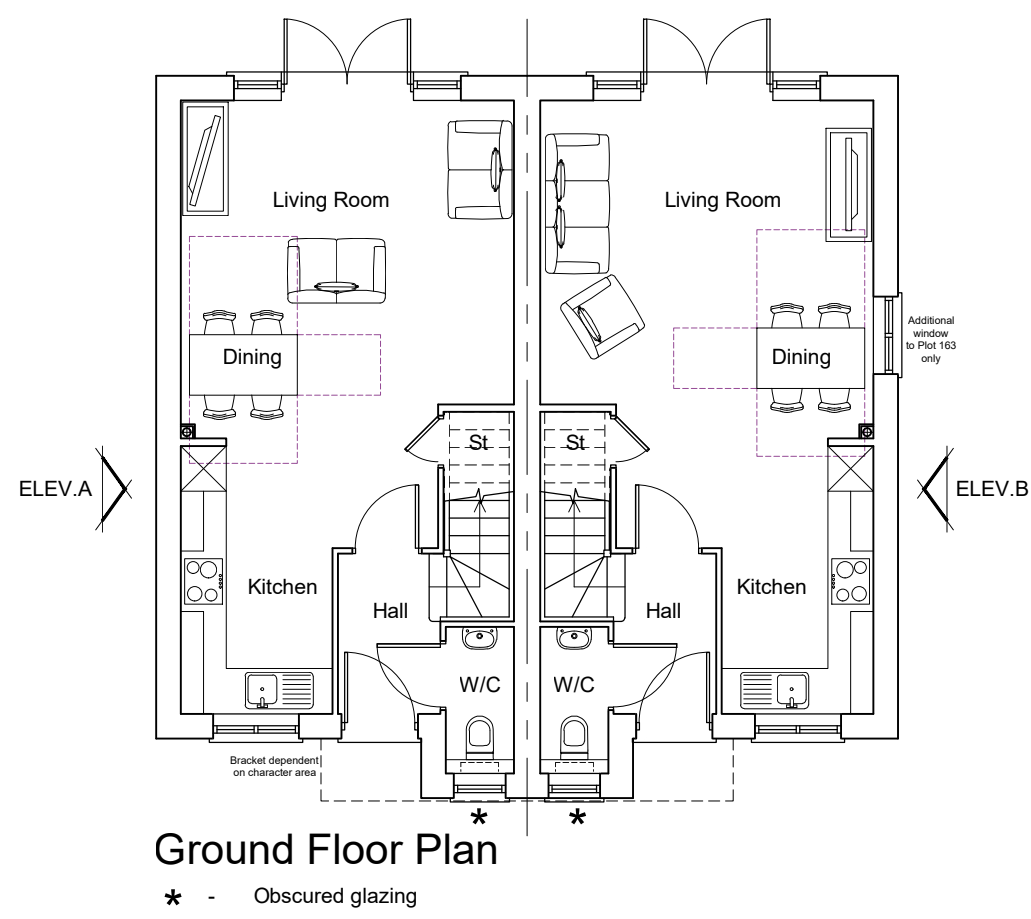


First Floor Plan

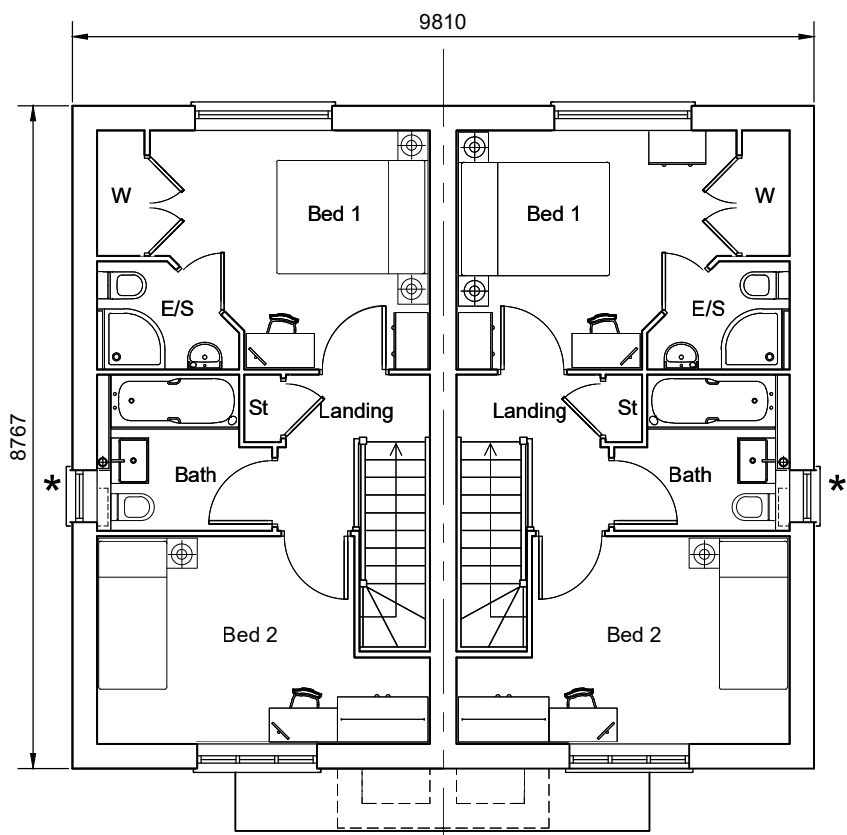


Roof Plan

Plots : 45/46, 161/162, 165/166, 189/190, 191/192, 218/219.

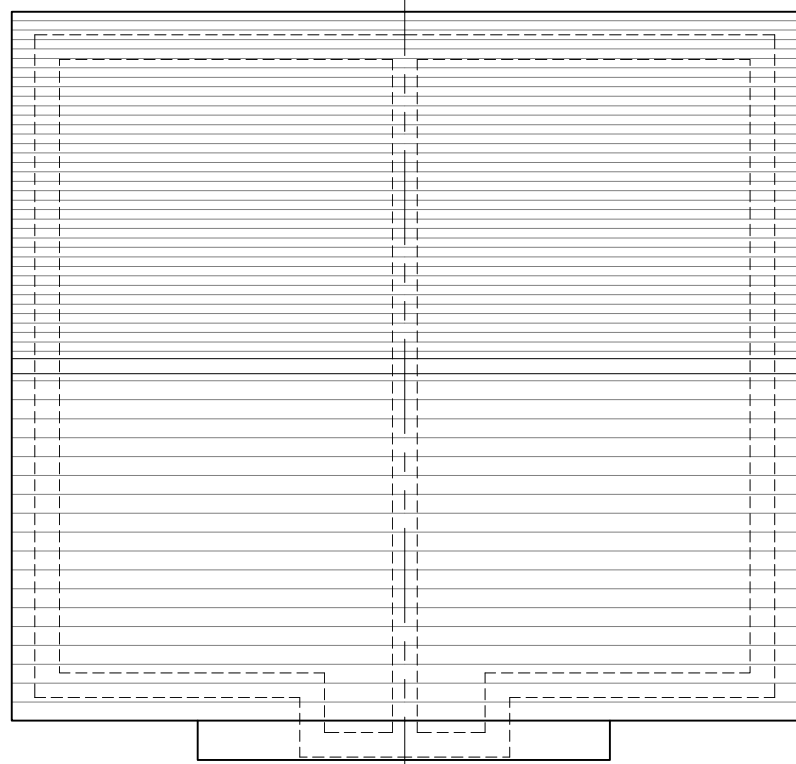



Roof Plan

Plots : 68/69.

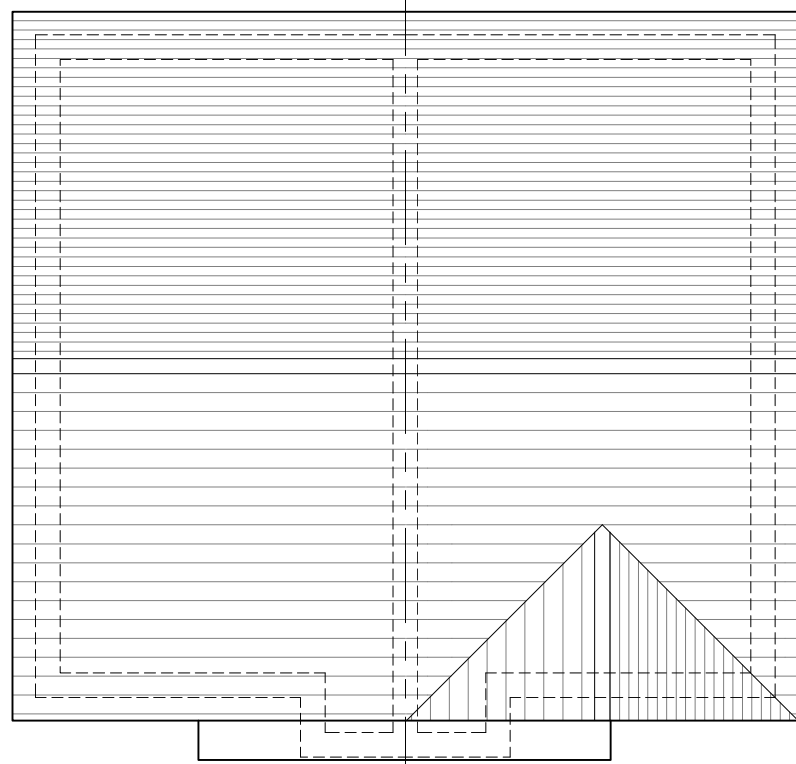

Roof Plan

Plots : 163/164.

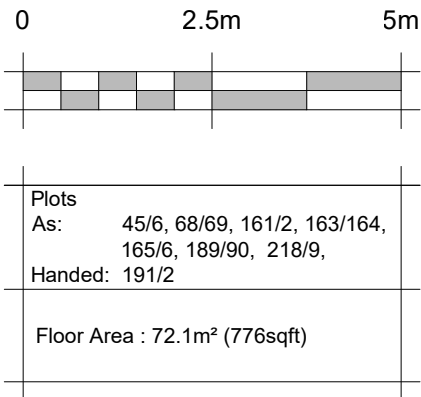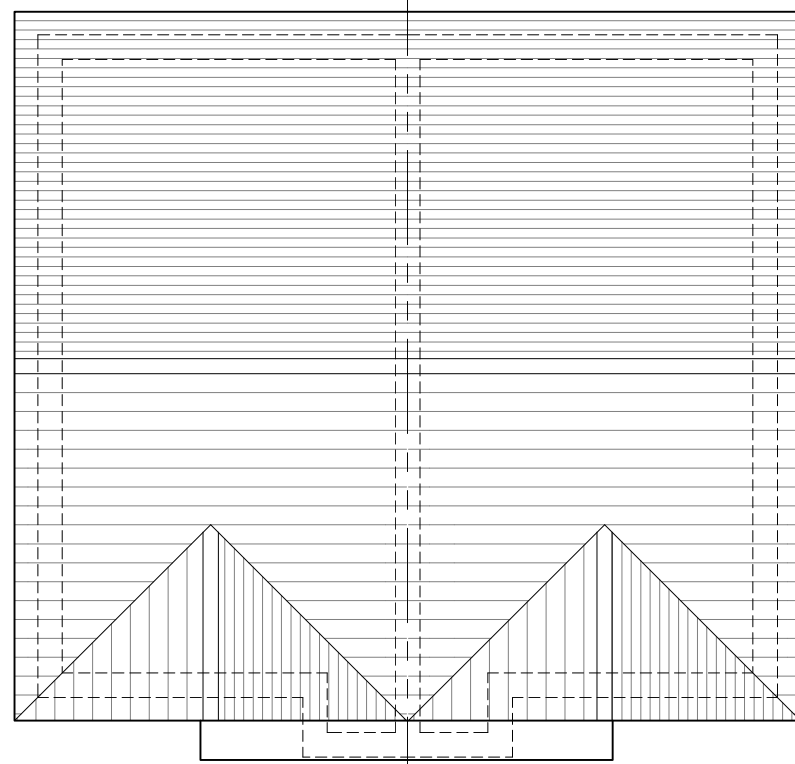

Drove Park




Front Elevation

Plots: 163 / 164

Side Elevation A

(Side Elevation B Mirrored)

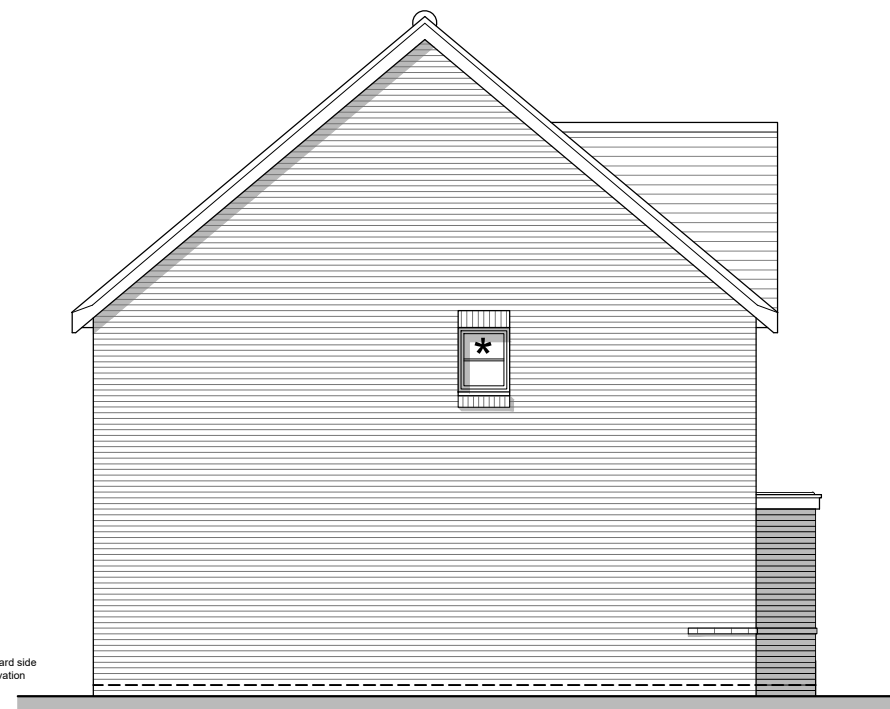


Front Elevation

Plots: 161 / 162, 165 / 166, 189 / 190, 191 / 192, 218 / 219



Side Elevation B

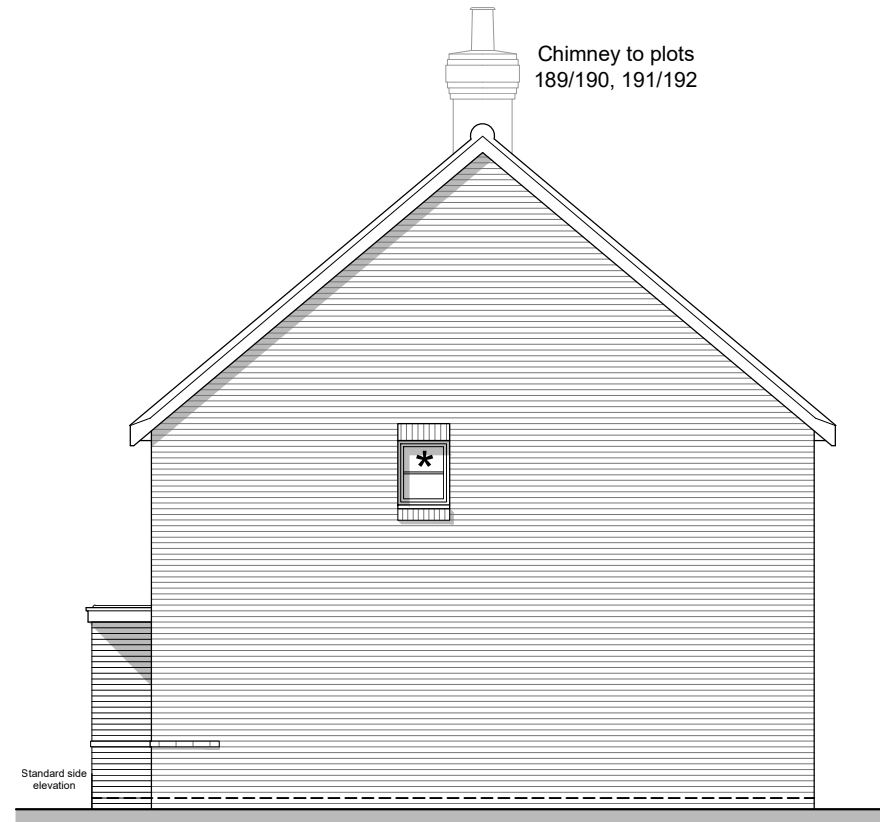

Rear Elevation



Side Elevation B



Bilsham




Front Elevation

Plots: 68 / 69

Side Elevation A

(Side Elevation B Mirrored)

★ - Obscured glazing

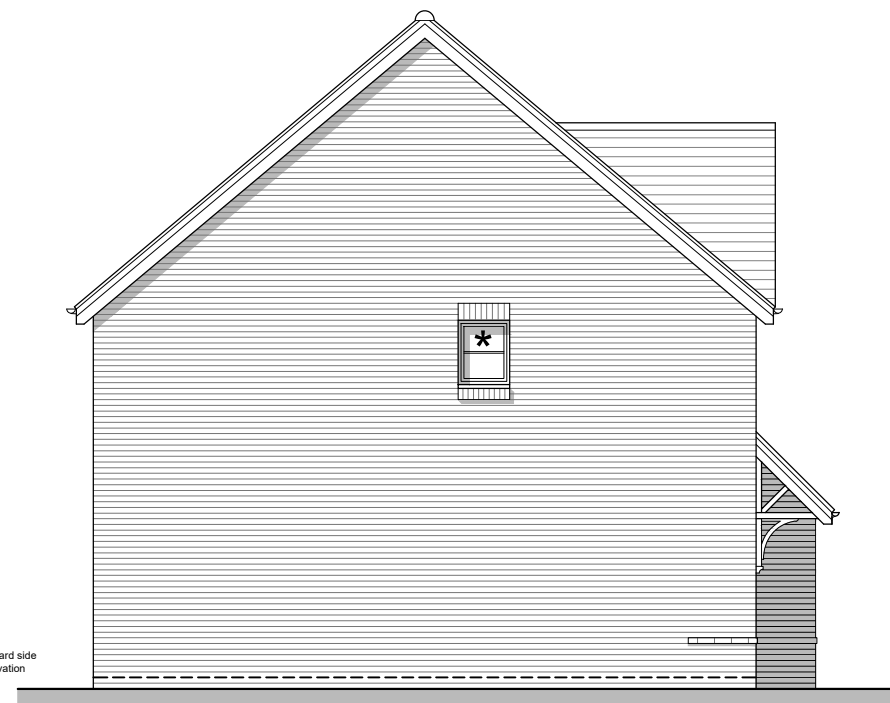


Front Elevation

Plots: 45 / 46



Side Elevation B

★ - Obscured glazing

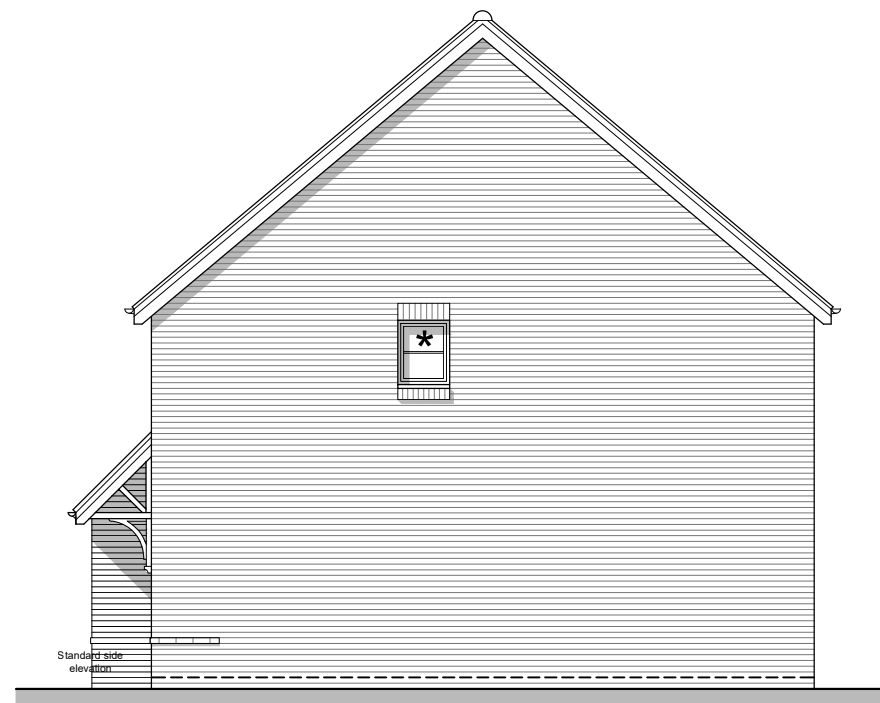

Rear Elevation



Planning

REV.	DATE	REVISIONS:	BY	REV.	DATE	REVISIONS:	BY	REV.	DATE	REVISIONS:	BY	STATUS:
A	05/11/21	Occupancy amended	RDP									

CLIENT:	Bilsham Road Development LLP	PROJECT:	Land At Bilsham Road, Yapton
SCALE:	1:100 (A1 ORIGINAL)	DRAWING:	2B3P Type B - Semi Full Plans & Elevations
DRAWN:	RDB/GE	19284	P232
DATE:	July 2021		A

OSP
architecture planning masterplanning
Broadmede House, Farnham Business Park,
Weydon Lane, Farnham, Surrey GU9 8QT.
info@osparchitecture.com www.osparchitecture.com
Tel: 01252 267878