


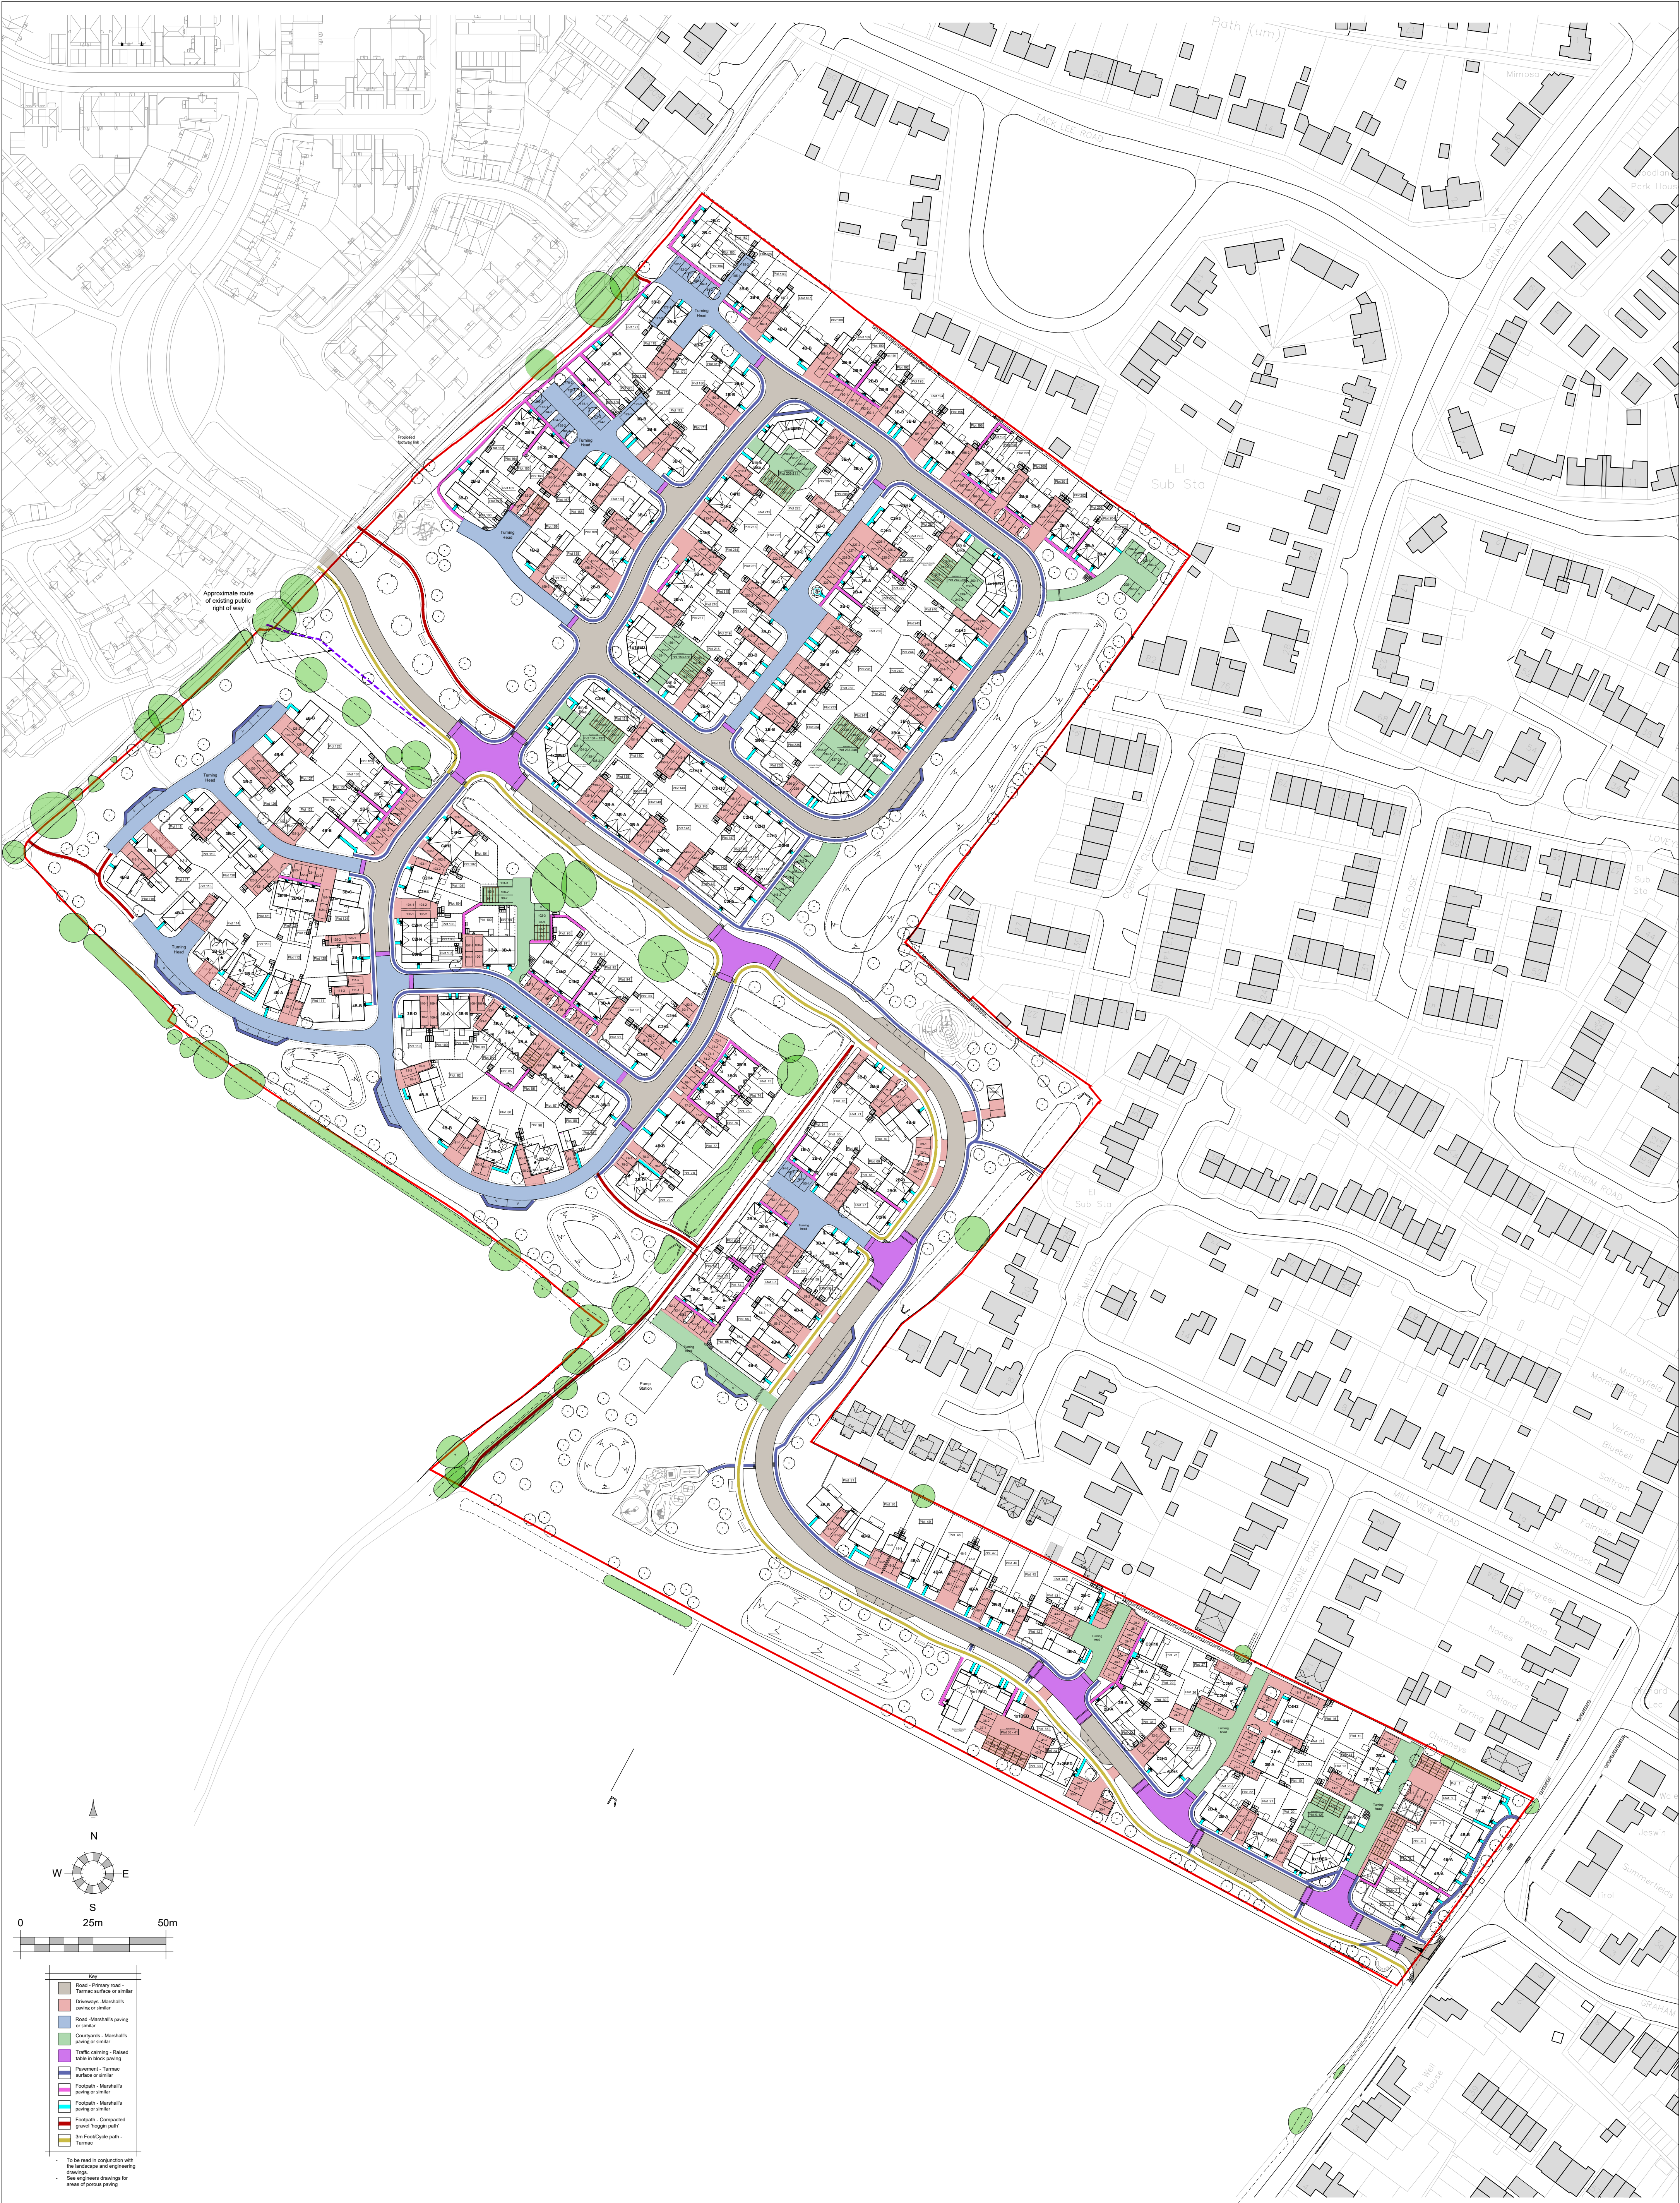

REV	DATE	REVISIONS:	BY	REV	DATE	REVISIONS:	BY	STATUS:	CLIENT:	Bilsham Road Development LLP	PROJECT:	Land At Bilsham Road, Yapton	 architecture planning masterplanning Broadmeade House, Farnham Business Park, Weydon Lane, Farnham, Surrey GU9 8QT. info@osparchitecture.com www.osparchitecture.com Tel: 01252 267878
A	091121	Updated to suit revised layout P201 Rev A	RP						SCALE:	1:1000	(A1 ORIGINAL)	DRAWING:	Surface Material Layout
B	091221	SuDS basins and landscape updated	RP						DRAWN:	SA	19284	P205	B
									DATE:	July 2021			

© COPYRIGHT EXISTS ON THE DESIGNS AND INFORMATION SHOWN ON THIS DRAWING This drawing may be scaled or cross referenced to the scale bar for planning application purposes only. Do not scale for any other purpose, use figured dimensions only. Subject to site survey and all necessary consent. All dimensions to be checked by user and any discrepancies, errors or omissions to be reported to the architect before work commences. This drawing is to be read in conjunction with all other relevant materials. OS Licence No: 100007927