


FOR CONTINUATION SEE DRAWING 19-326/004

NOTES

- KEY
- SITE BOUNDARY
 - 25m OPERATIVE DRAG DISTANCE
 - 30m RESIDENT DRAG DISTANCE

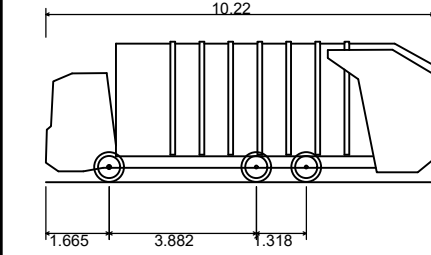

Phoenix 2-17N (with Elite 2 6x2 ML chassis)
Overall Length 10.220m
Overall Width 2.500m
Overall Body Height 3.750m
Min Body Ground Clearance 2.250m
Track Width 4.000m
Lock to lock time 4.000m
Kerb to Kerb Turning Radius 10.550m

T	UPDATED TO NEW SITE LAYOUT	MS	BM	BM	11/11/21
E	UPDATED TO NEW SITE LAYOUT	MS	BM	BM	23/09/21
D	LAYOUT UPDATED SPA & COMMENTS UPDATED	MS	LH	LH	12/11/20
C	LAYOUT UPDATED SPA & COMMENTS UPDATED	LS	BM	BM	23/10/20
B	LAYOUT UPDATED SPA & COMMENTS UPDATED	MS	BM	BM	05/09/20
A	LAYOUT UPDATED SPA & COMMENTS UPDATED	MS	TG	TG	30/06/20
Rev	Amendments	Drawn	Checked	Approved	Date

**ODYSSEY**

Tacamy House
White Hart Lane
Barnsley
S70 2JF
Telephone: 01226 321144
Fax: 01226 321144
Email: info@odysseyconsult.co.uk
Web: www.odysseyconsult.co.uk

Telephone: 01226 321144
Fax: 01226 321144
Email: info@odysseyconsult.co.uk
Web: www.odysseyconsult.co.uk

Job Title			
BILSHAM ROAD, YAPTON			
Drawing Title			
REFUSE VEHICLE SWEEP PATH ANALYSIS - SHEET 1 OF 2			
Client			
BILSHAM ROAD DEVELOPMENT LLP			
Scale	Date	Designed	MS
1:500 @A0	JAN '20		
Drawn	Checked	Approved	
MS	BM	RJH	
Job No	Drawing No	Rev	
19-326	19-326/003	F	

REPRODUCED FROM ORDNANCE SURVEY © BY THE PERMISSION OF THE CONTROLLER OF HER MAJESTY'S STATIONERY OFFICE. © CROWN COPYRIGHT. ALL RIGHTS RESERVED. LICENCE NUMBER 100045822.