




FOR CONTINUATION SEE DRAWING 19-326/008

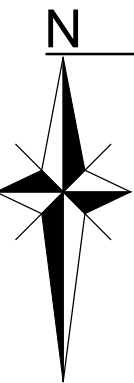

NOTES

KEY

SITE BOUNDARY

4.572m

1.765m

1.485m

0.245m

1.713m

4.505m

5.100m

Skoda Octavia

Overall Length

Overall Width

Overall Body Height

Min Body Ground Clearance

Max Track Width

Lock to lock time

Kerb to Kerb Turning Radius

MS

RM

BM

16/11/21

MS

RM

BM

23/08/21

Rev

Amendments

Drawn

Checked

Appd

Date

ODYSSEY

Tacamy House

White Hart Lane

Marplestone

Marplestone S21 4AF

Telephone: 01266 321144

Fax: 01266 321144

E: info@odysseyconsult.co.uk

W: www.odysseyconsult.co.uk

Job Title

BILSHAM ROAD,
YAPTON

Drawing Title

CAR PARKING SWEEP PATH
ANALYSIS - SHEET 1 OF 2

Client

BILSHAM ROAD
DEVELOPMENT LLP

Scale

1:500 @A0

Date

NOV 20

Designed

LS

Drawn

LS

Checked

RM

Approved

GG

Job No

19-326

Drawing No

19-326/007

Rev

B

REPRODUCED FROM ORDNANCE SURVEY © BY THE
PERMISSION OF THE CONTROLLER OF HER MAJESTY'S
STATIONERY OFFICE. © CROWN COPYRIGHT. ALL
RIGHTS RESERVED. LICENCE NUMBER 100045822.

P:\19-326 - Bilsham Road, Yapton RMTech\Acad\Drawings\000 Series\19-326-007 Car Parking Swept Path Analysis Sheet 1 of 2.dwg