




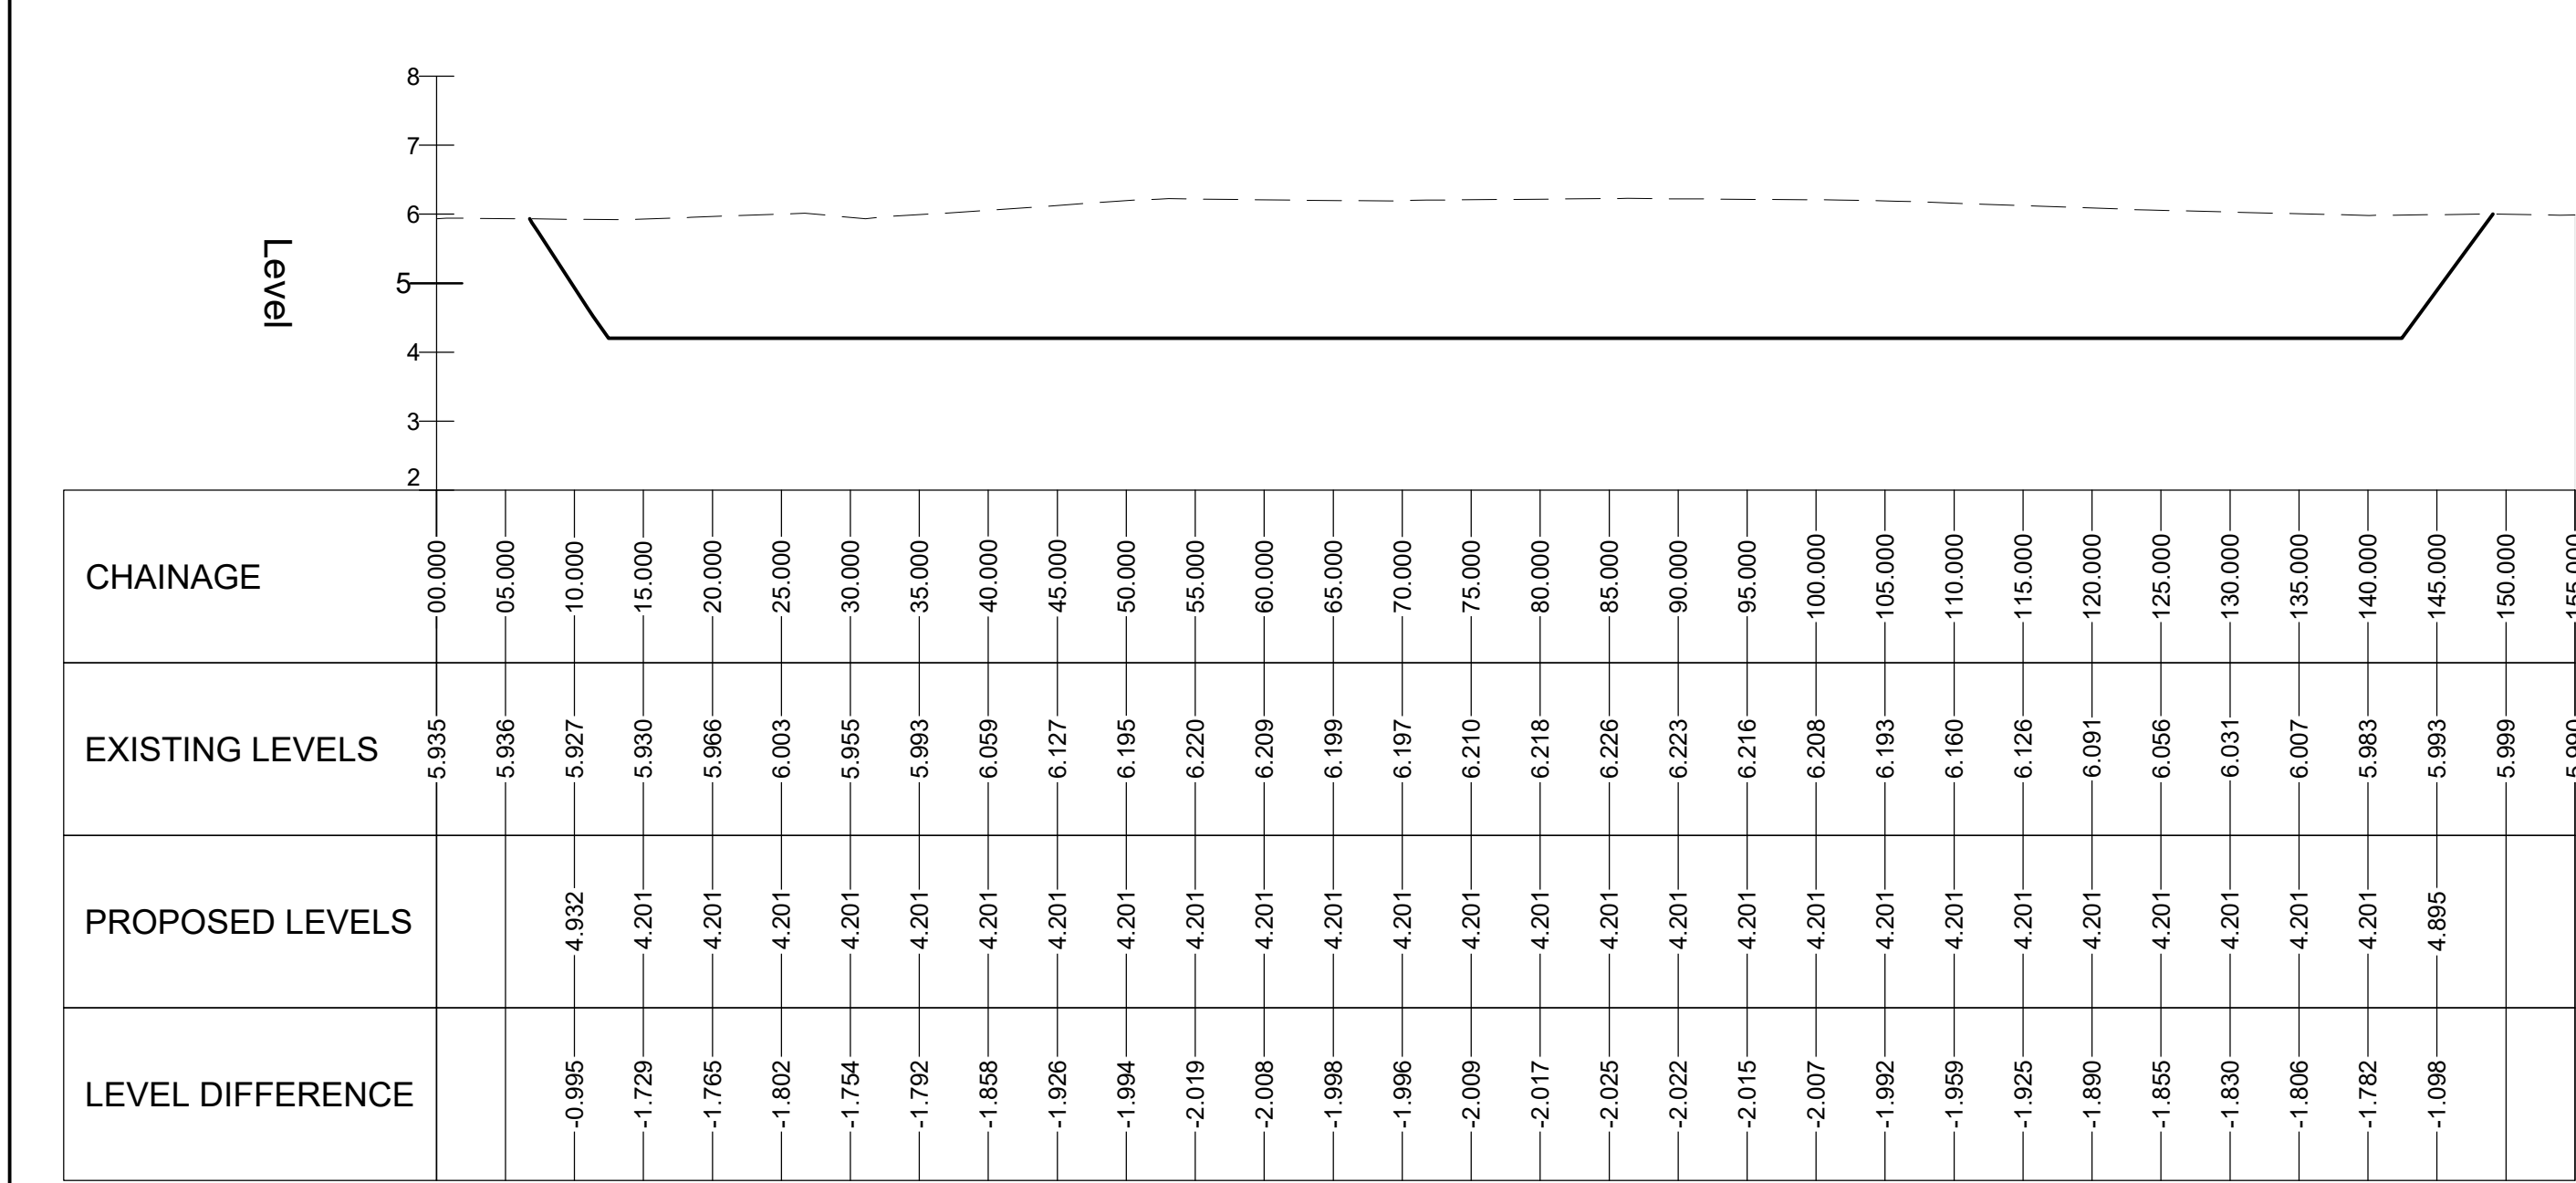


BASIN 1 SECTION A-A
SCALE: H 1:500,V 1:100. DATUM: 2.000

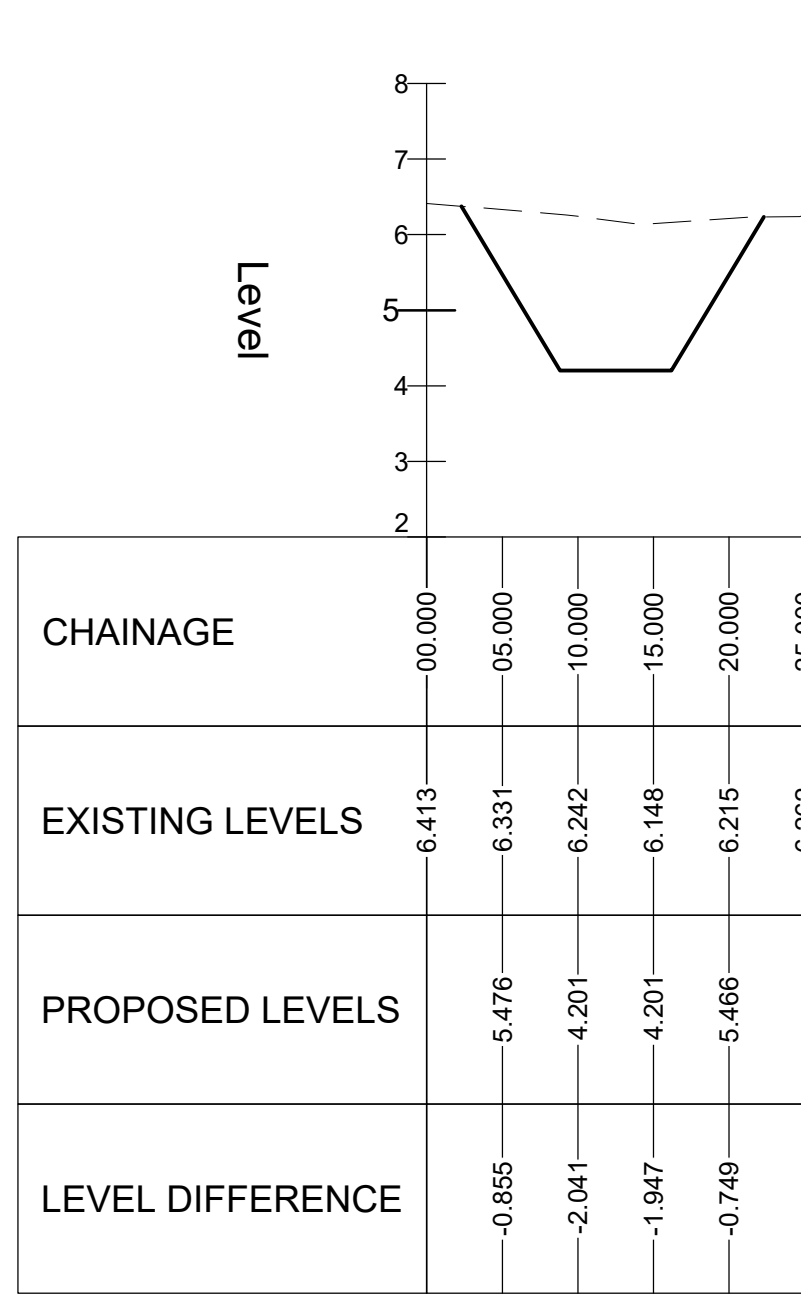


BASIN 1 SECTION B-B
SCALE: H 1:500,V 1:100. DATUM: 2.000

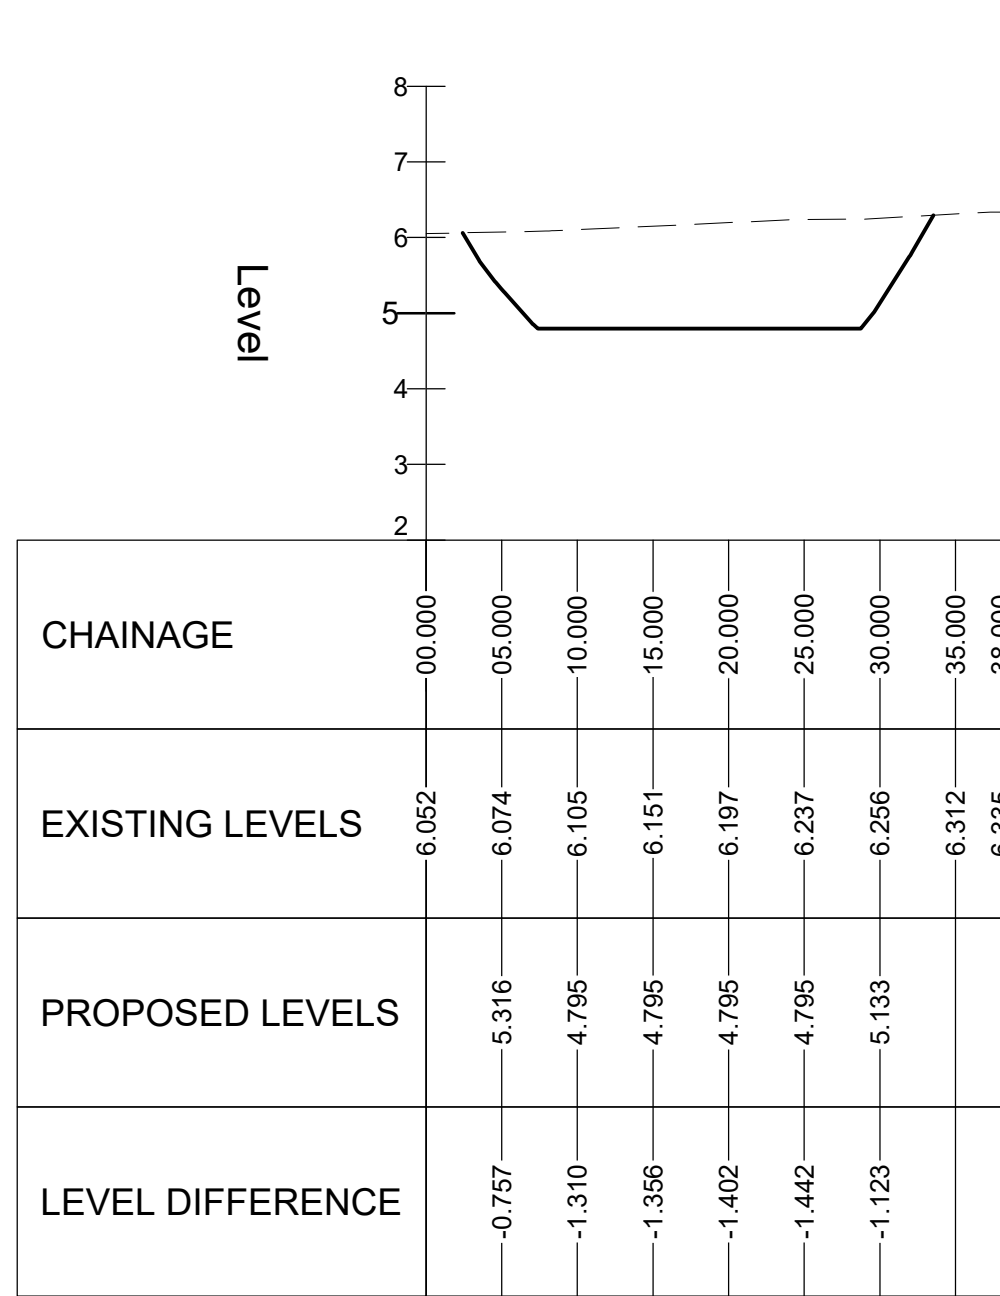


BASIN 2 SECTION C-C
SCALE: H 1:500,V 1:100. DATUM: 2.000

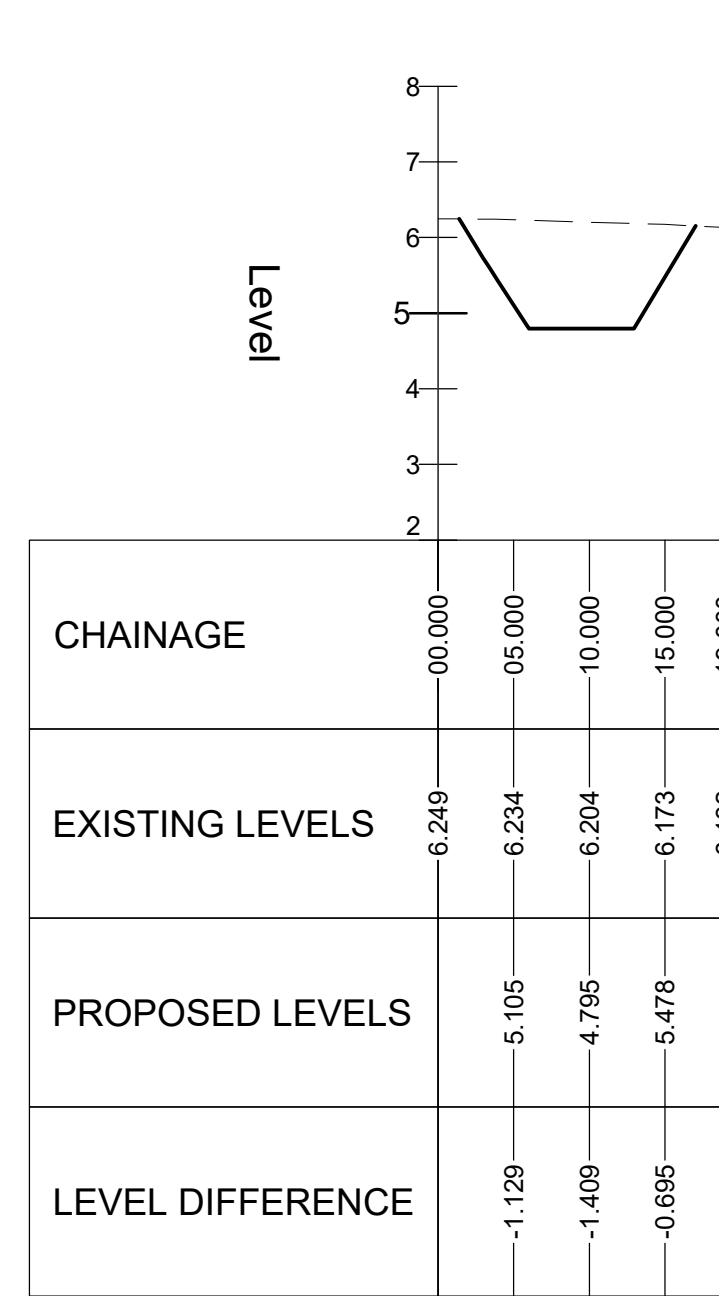


BASIN 2 SECTION D-D
SCALE: H 1:500,V 1:100. DATUM: 2.000

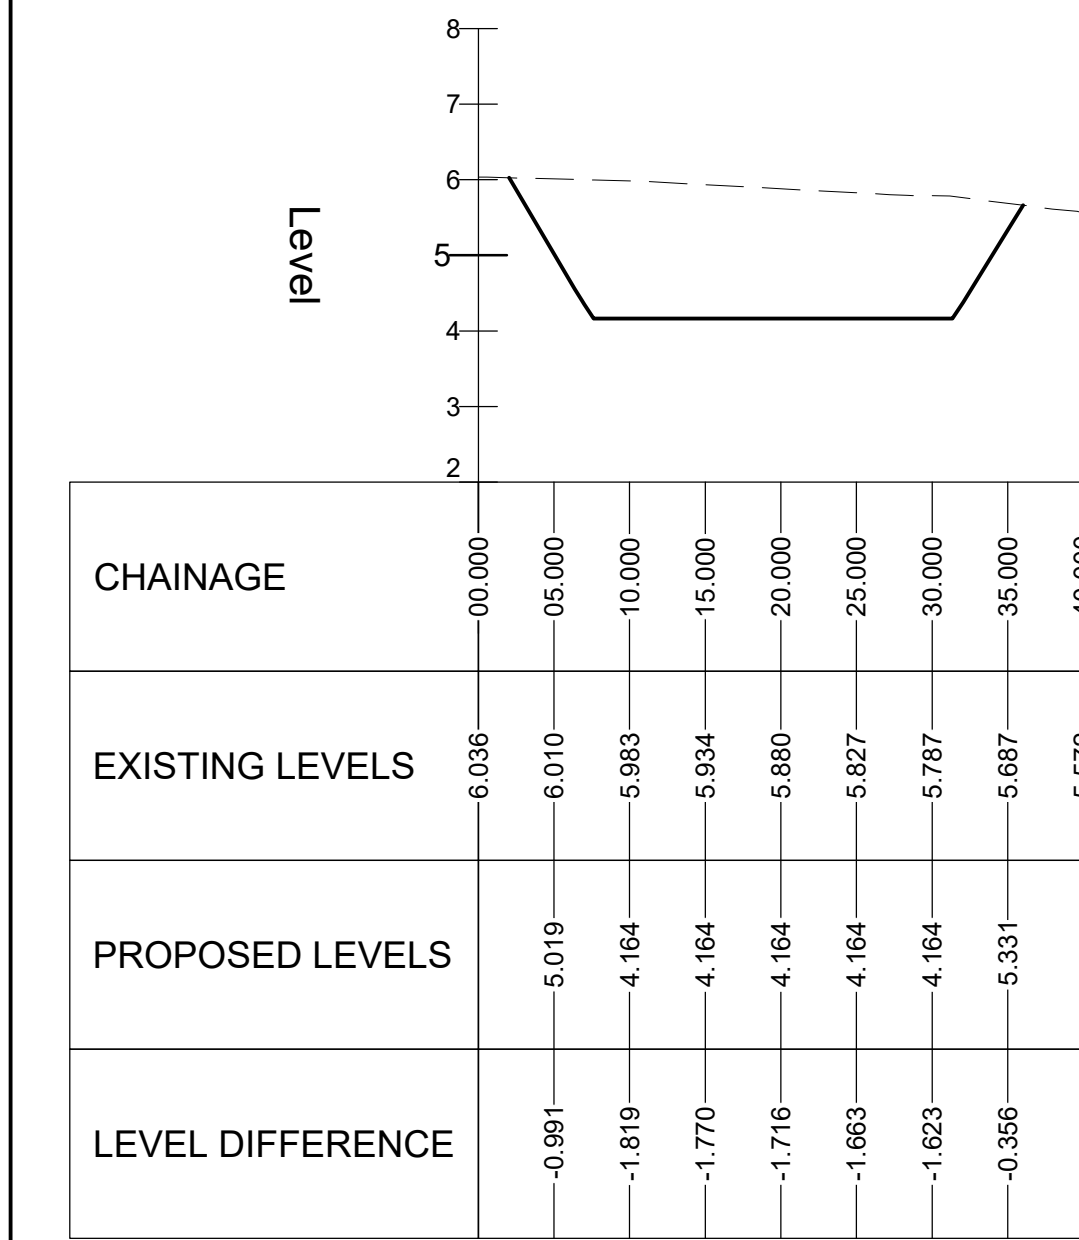


BASIN 3 SECTION E-E
SCALE: H 1:500,V 1:100. DATUM: 2.000

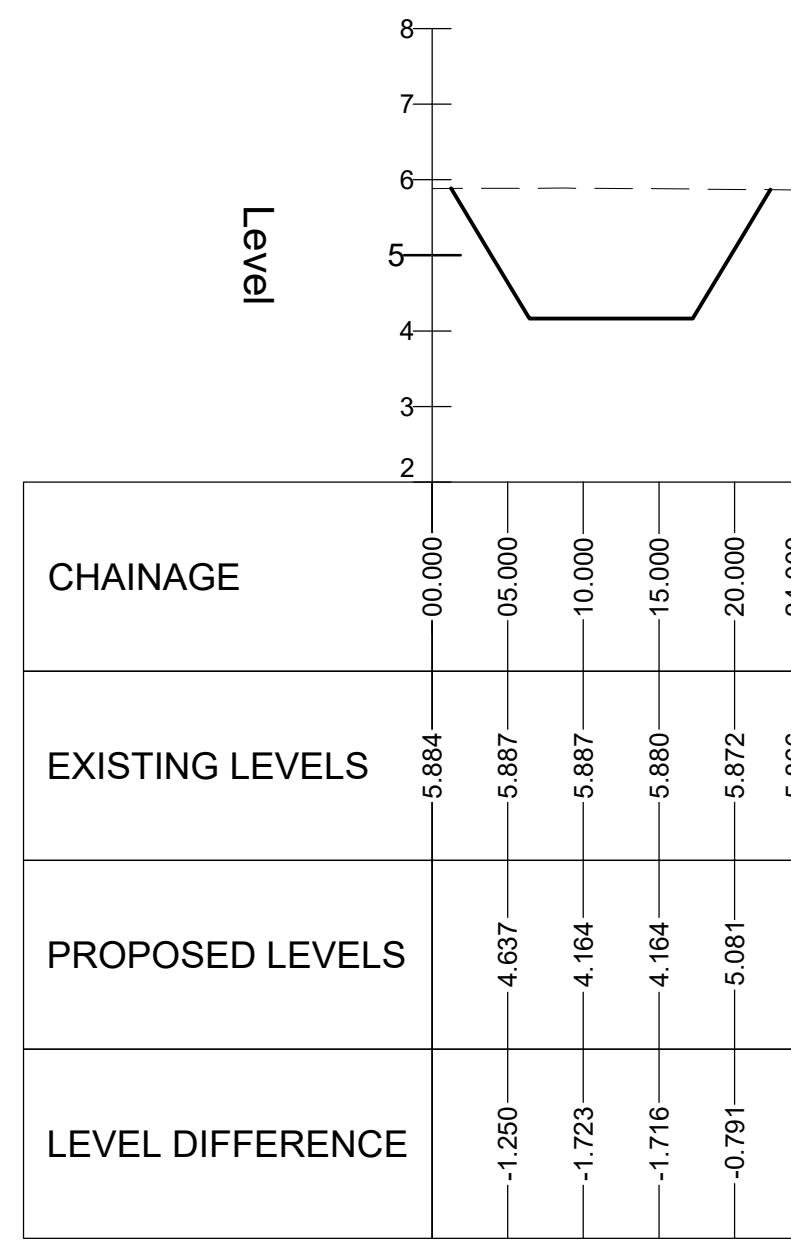


BASIN 3 SECTION F-F
SCALE: H 1:500,V 1:100. DATUM: 2.000

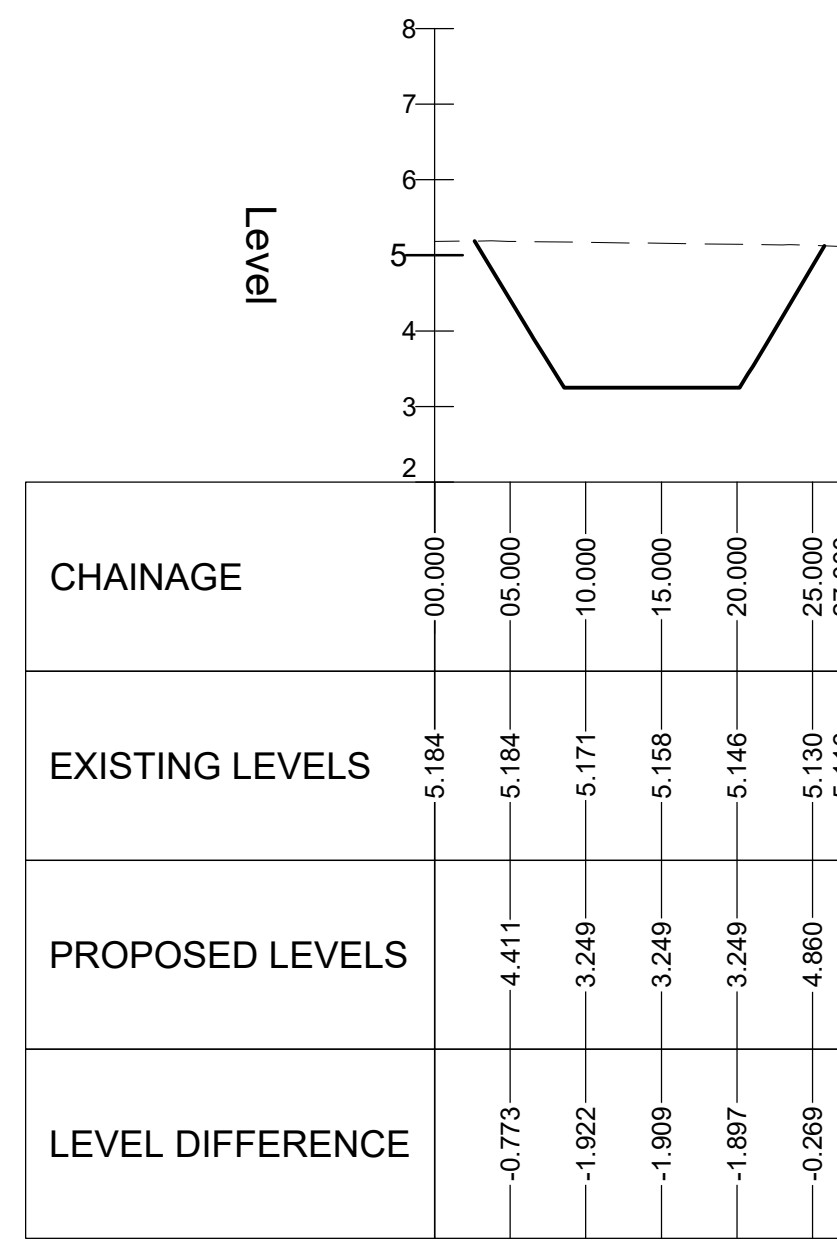


BASIN 4 SECTION G-G
SCALE: H 1:500,V 1:100. DATUM: 2.000

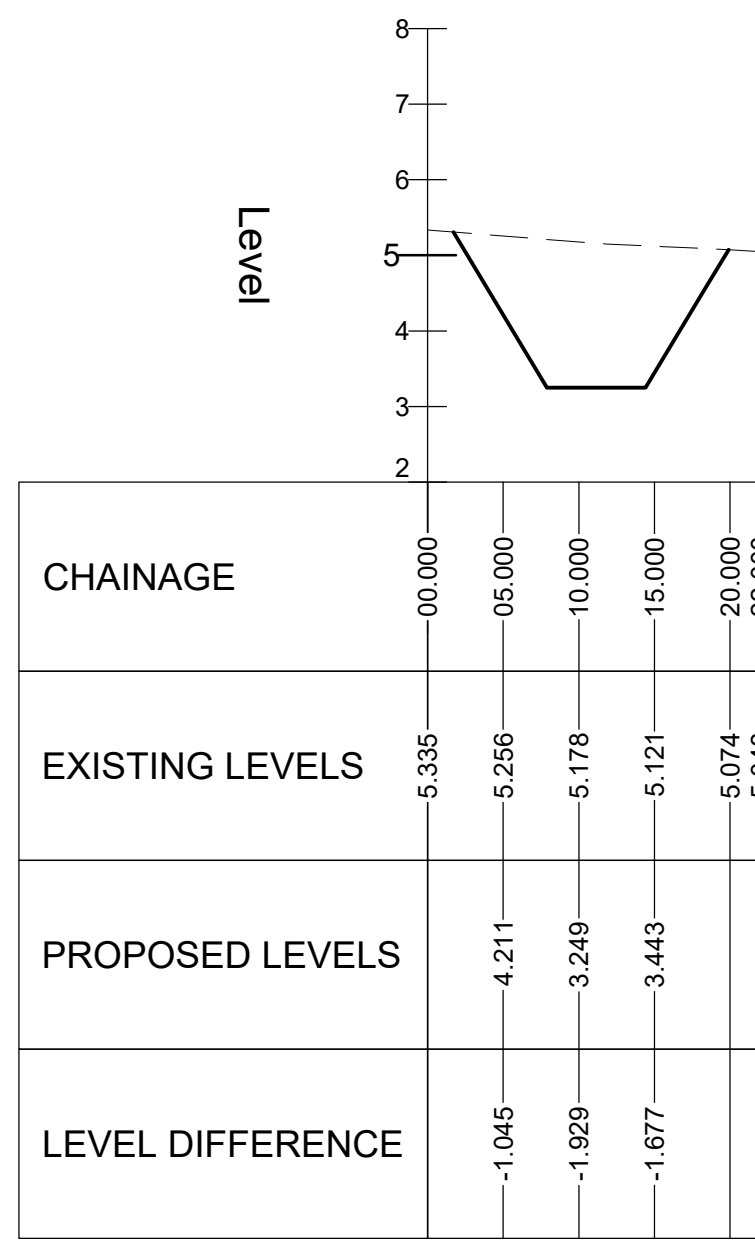






BASIN 4 SECTION H-H
SCALE: H 1:500,V 1:100. DATUM: 2.000

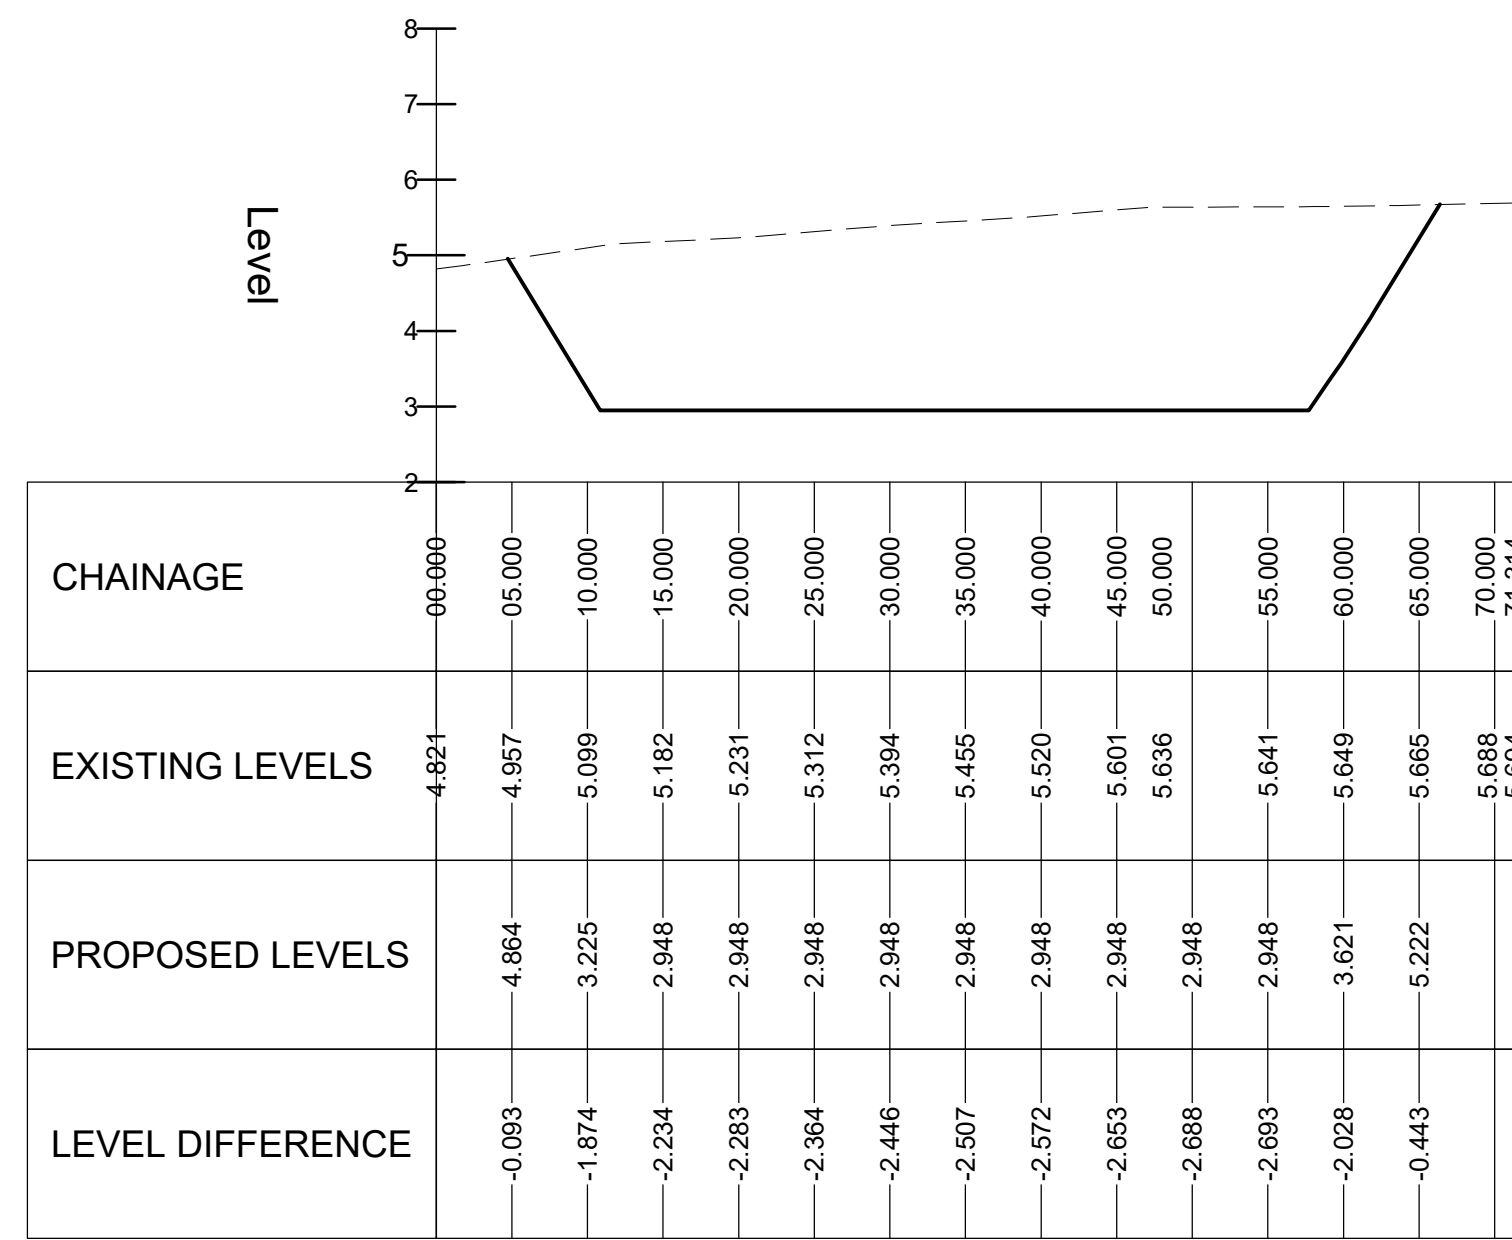

BASIN 5 SECTION J-J
SCALE: H 1:500,V 1:100. DATUM: 2.000

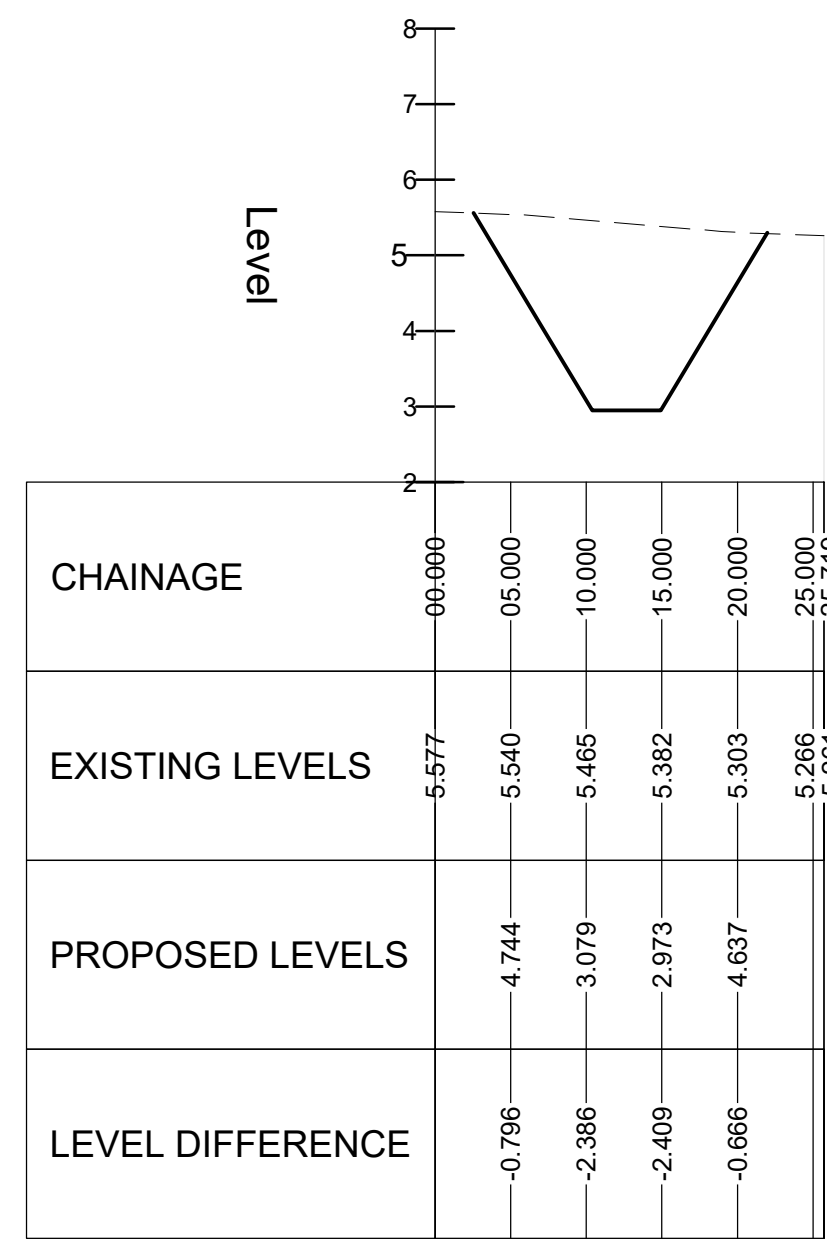

BASIN 5 SECTION K-K
SCALE: H 1:500,V 1:100. DATUM: 2.000

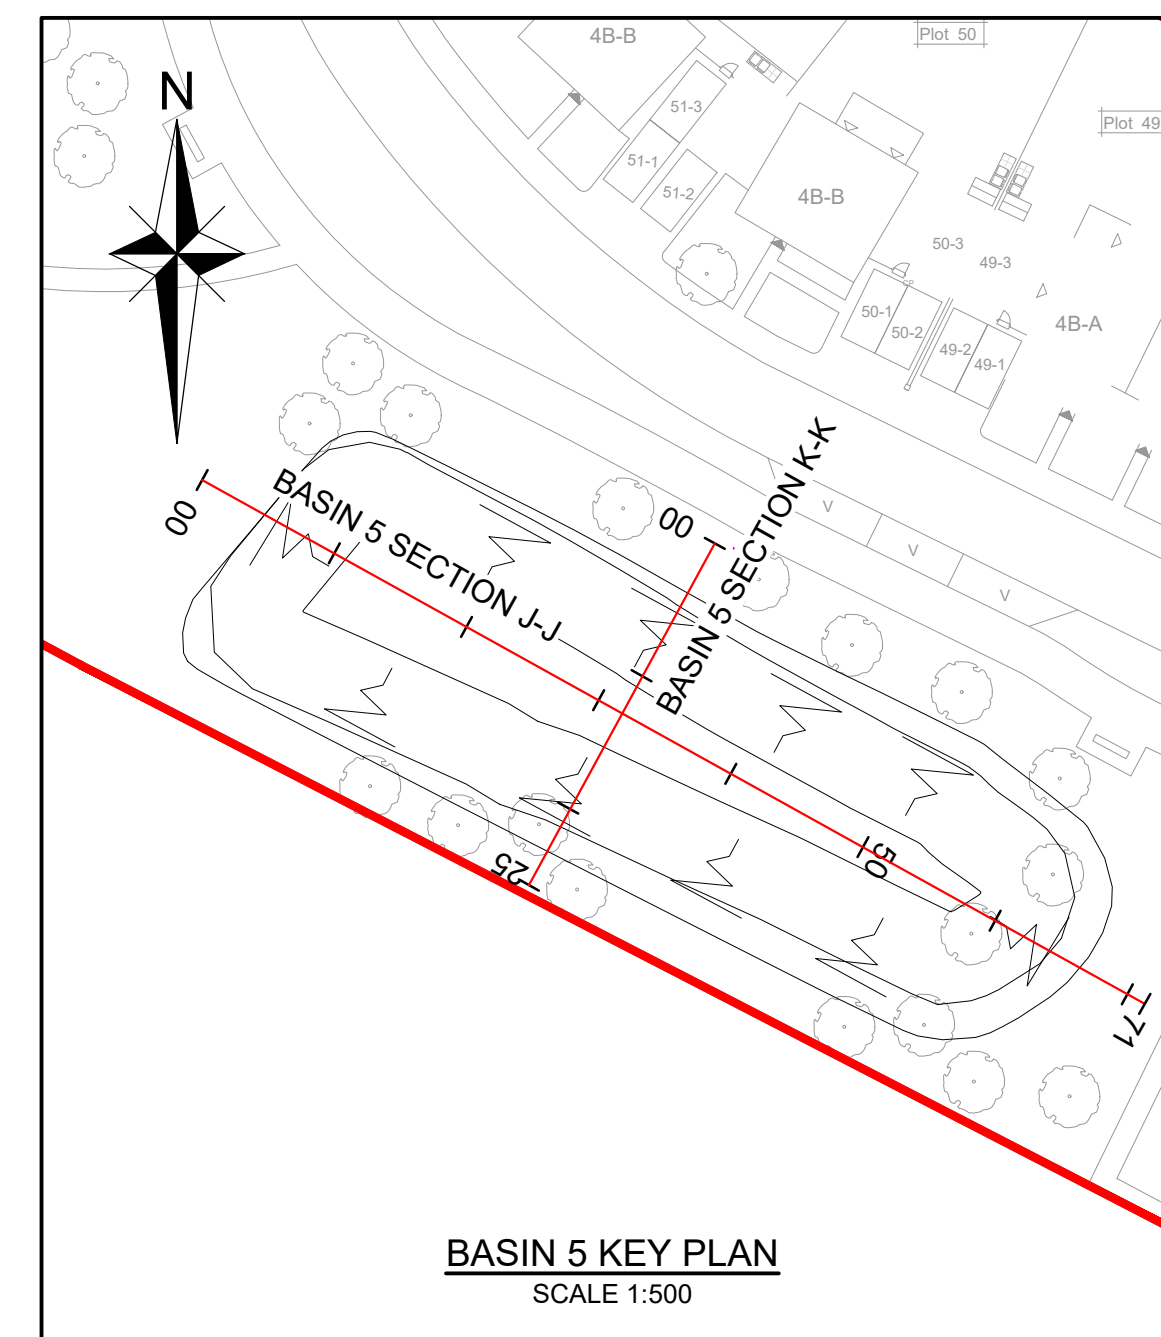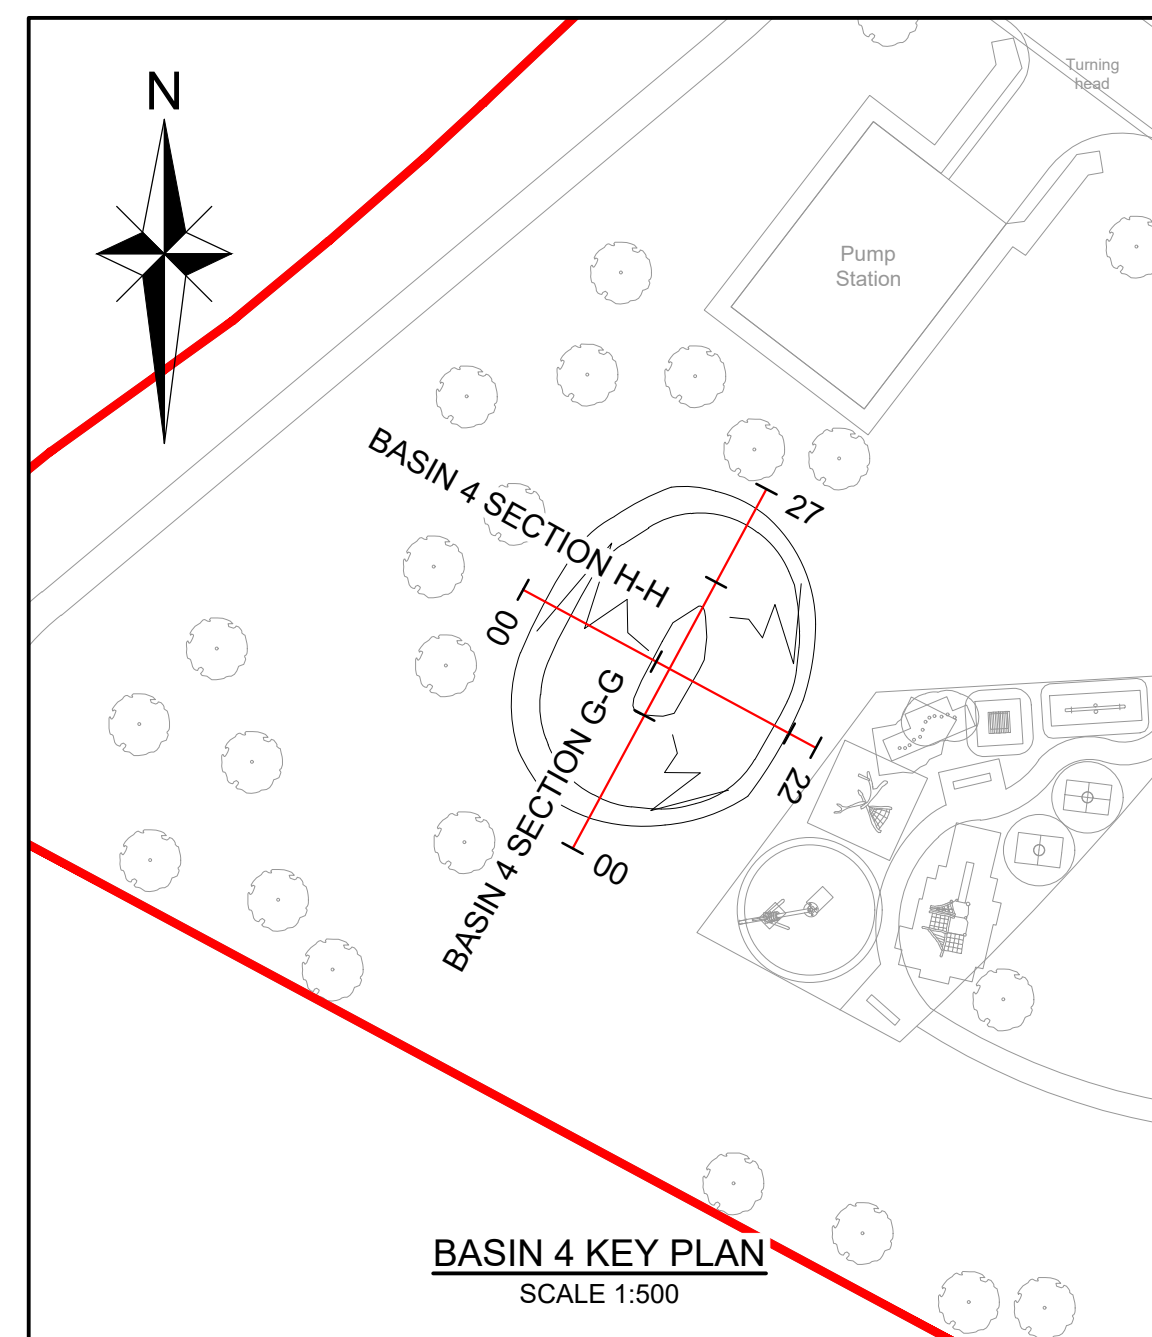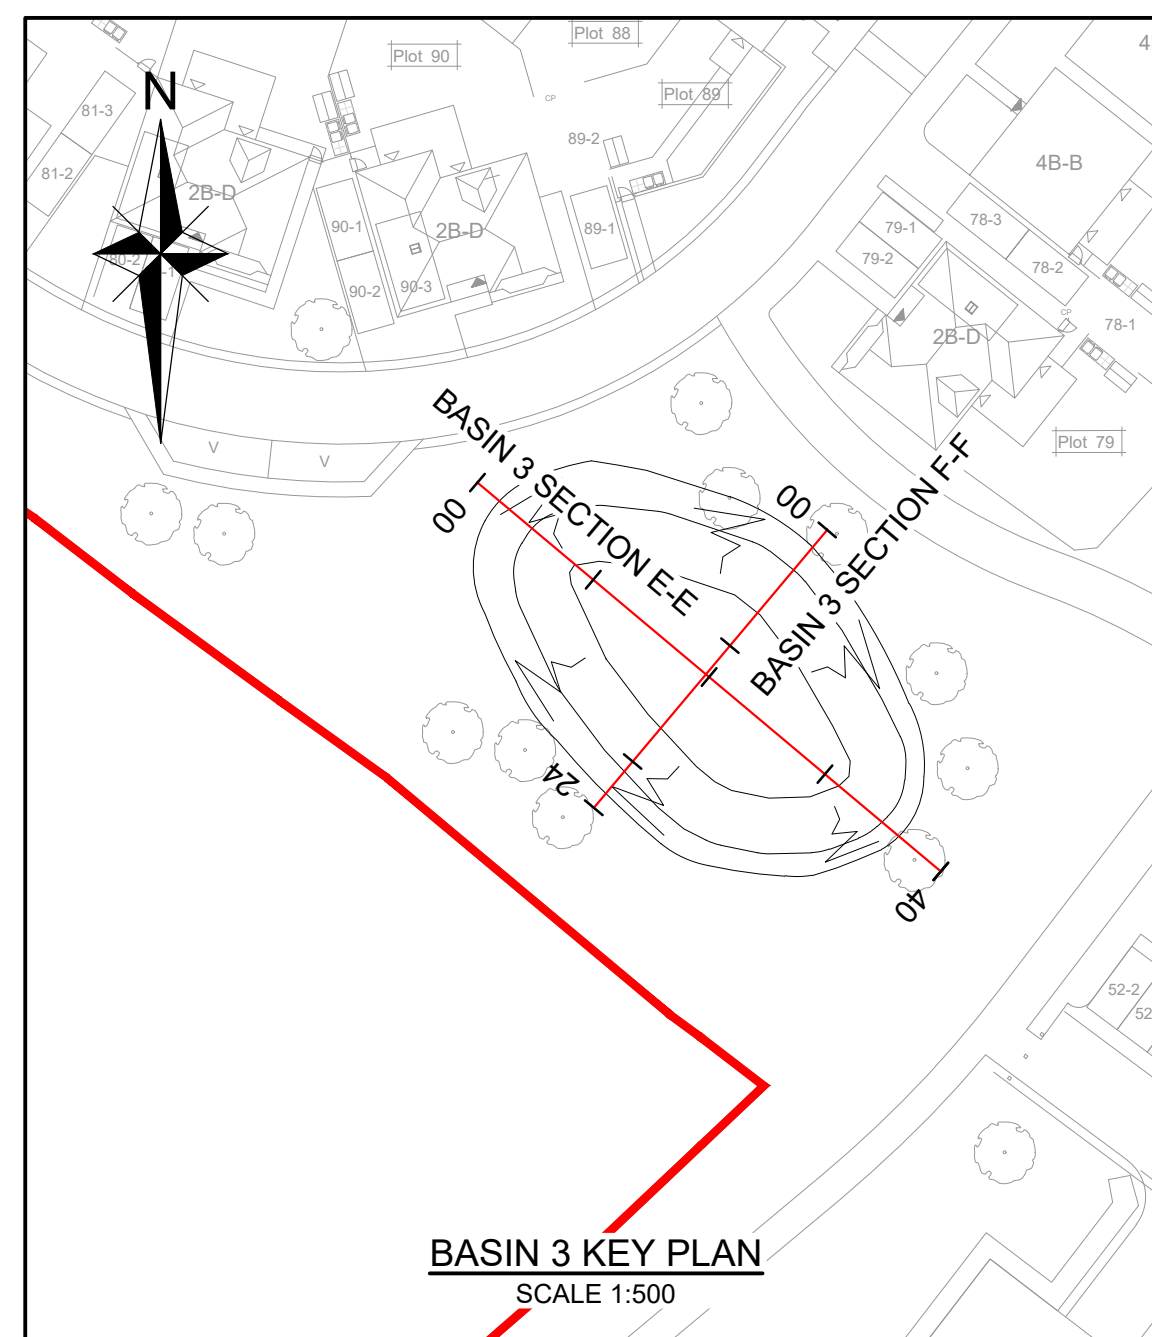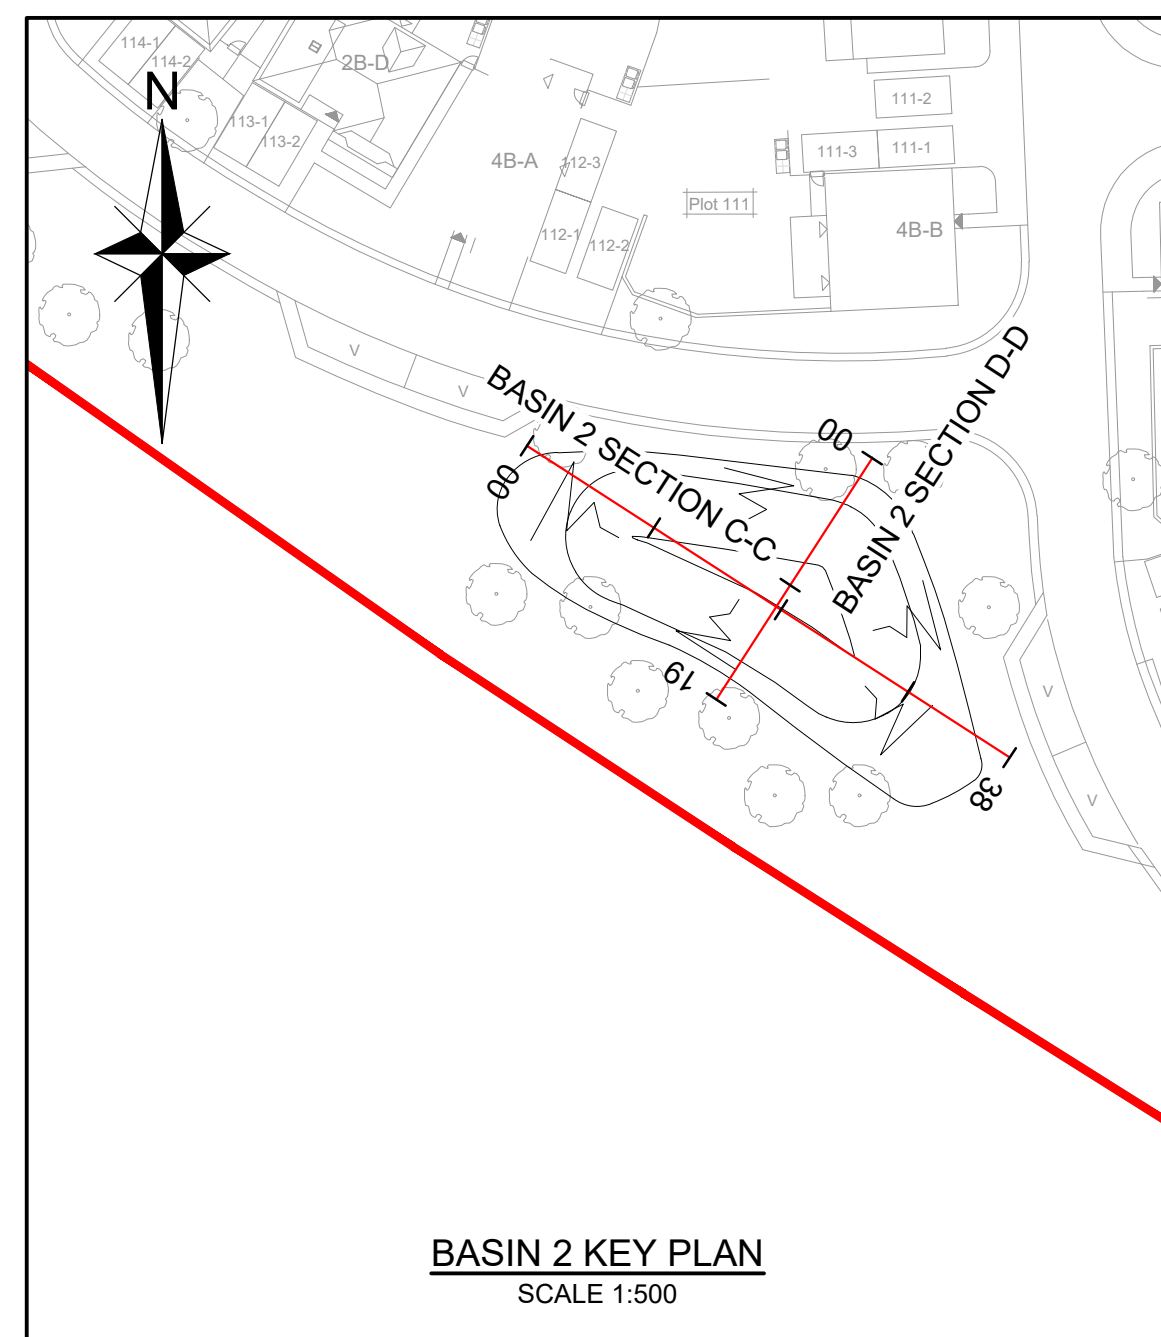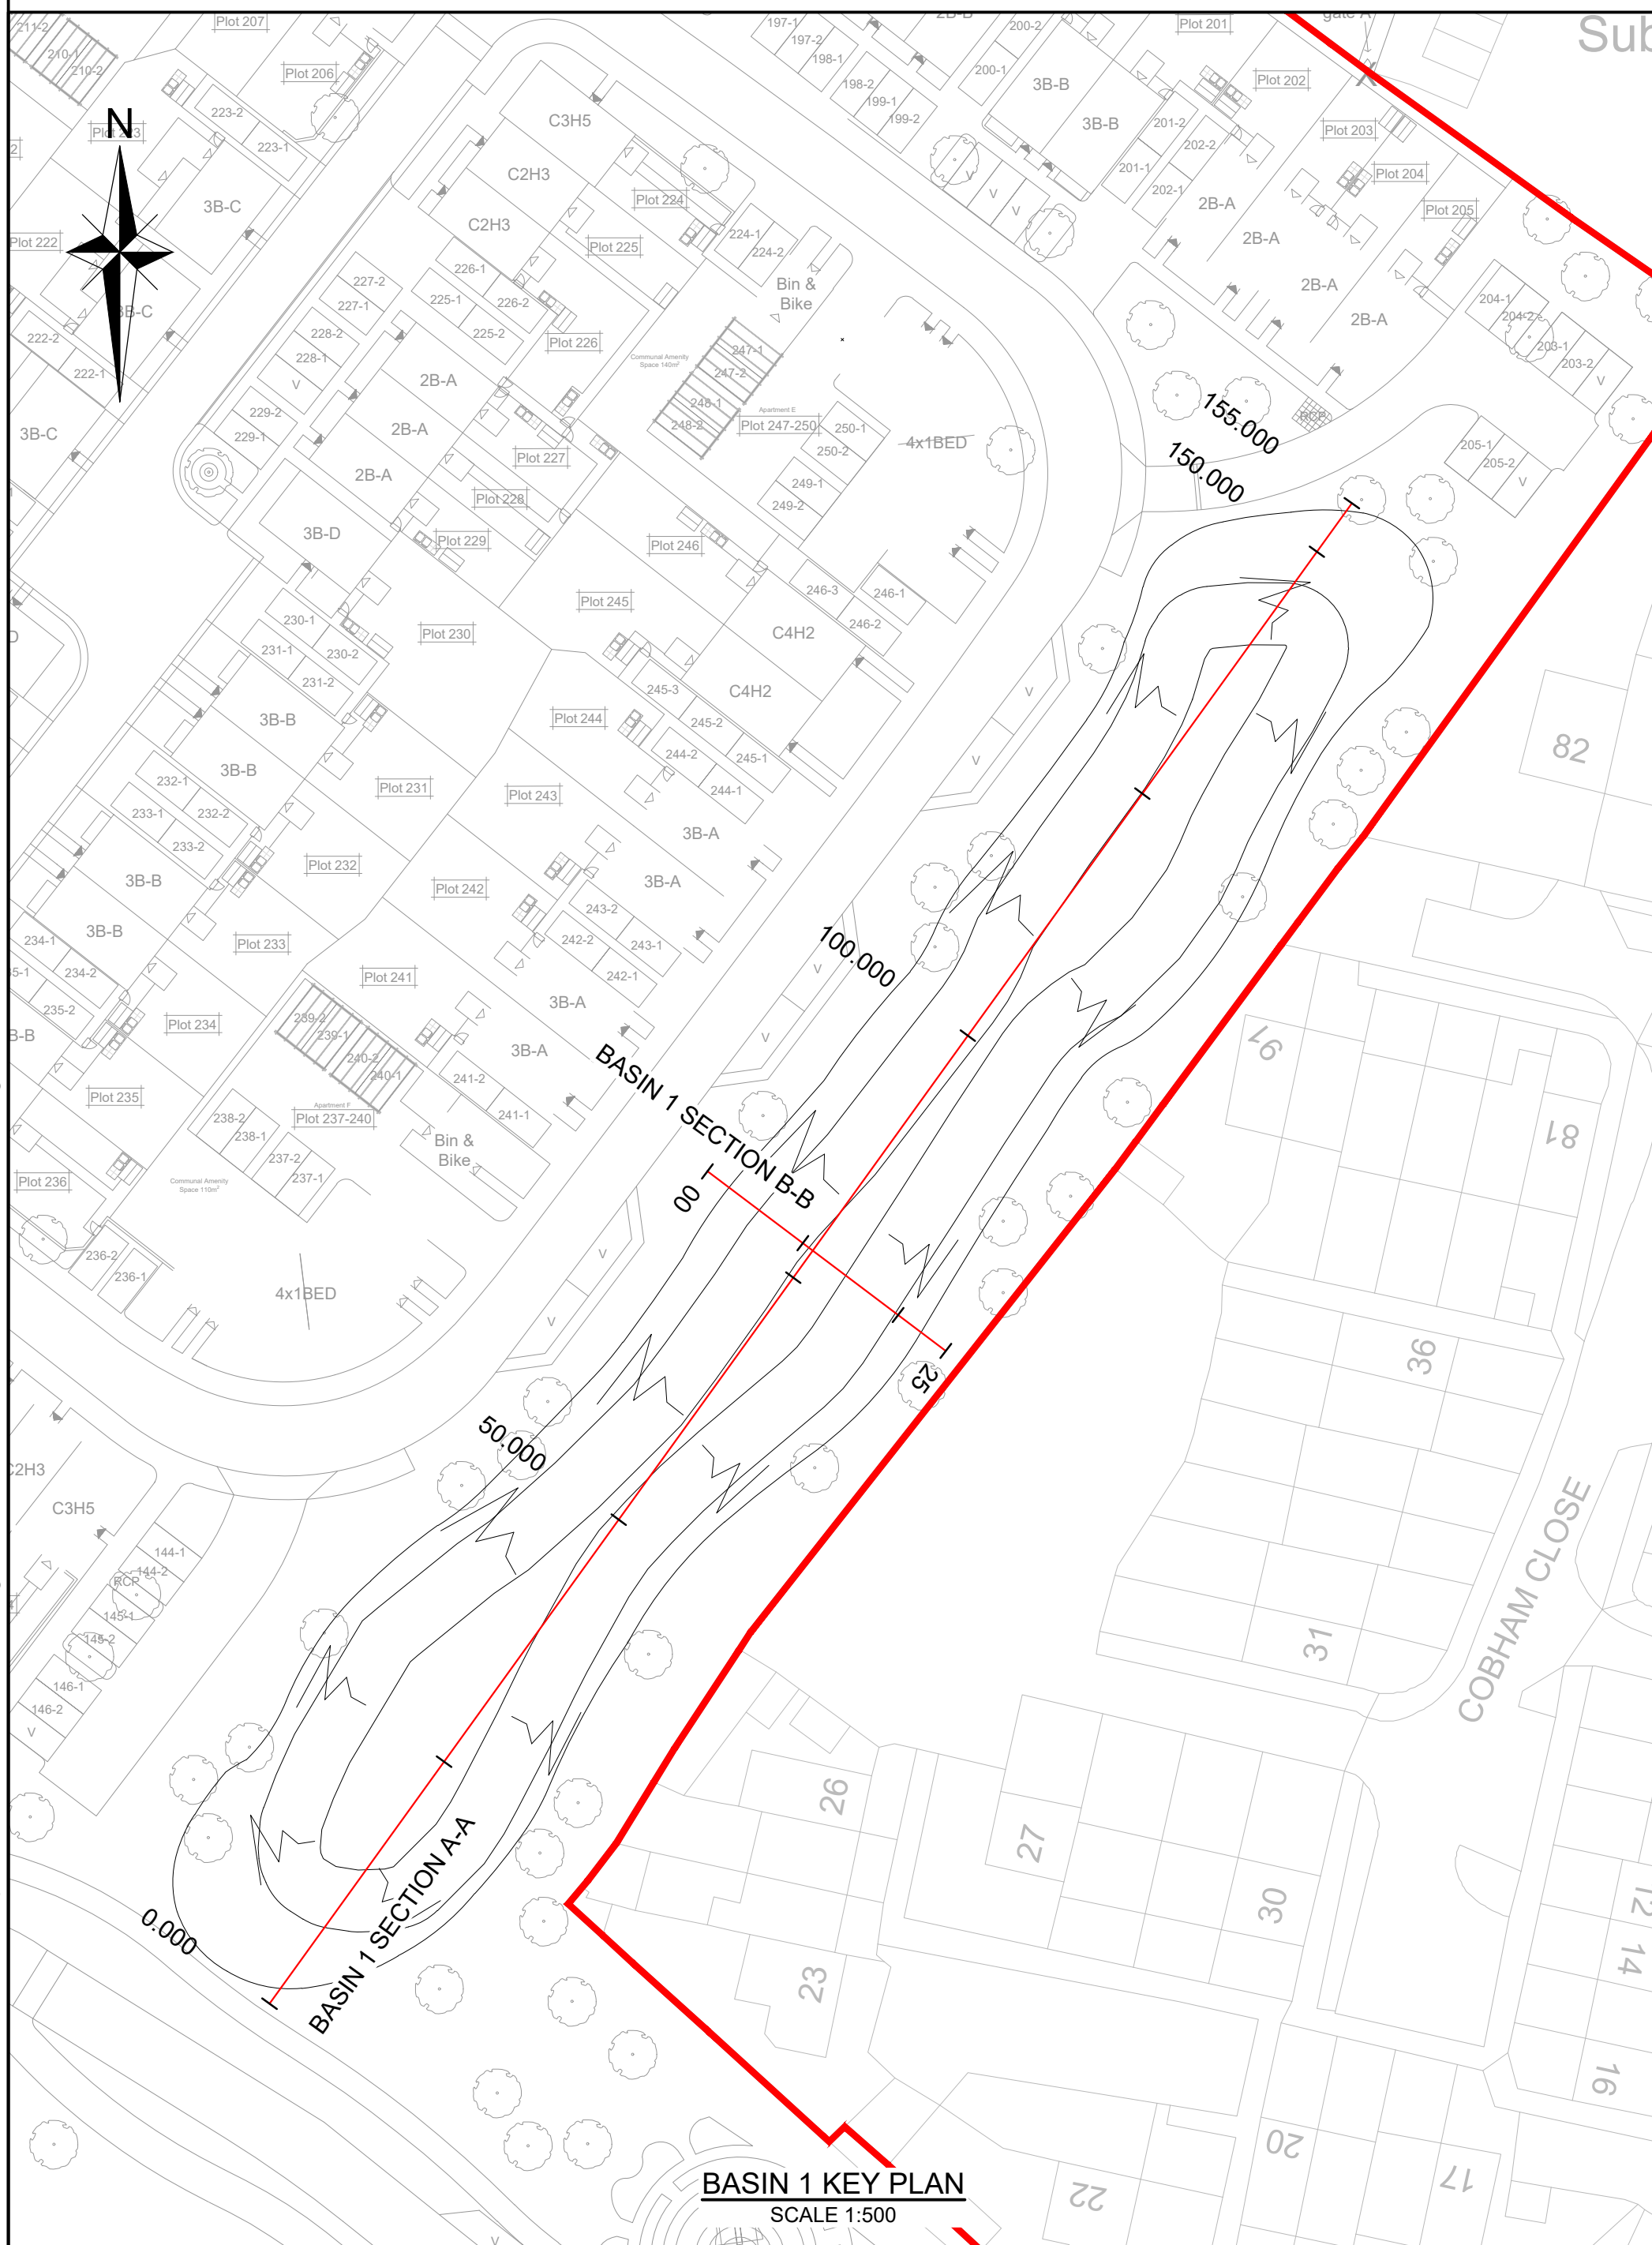

NOTES

1. DO NOT SCALE FROM THIS DRAWING. WORK FROM FIGURED DIMENSIONS ONLY.

2. ALL DIMENSIONS ON THIS DRAWING ARE IN METRES UNLESS NOTED OTHERWISE.

LEGEND:

SITE BOUNDARY

EXISTING GROUND PROFILE

PROPOSED BASIN PROFILE

SECTION MARKER

Rev

Amendments

Drawn

Checked

Approved

Date

ODYSSEY

Tecwyn House
11111111 Lane
Barnstaple
Devon PL21 4AF

Telephone: 01268 321144
Fax: 01268 321144
E: info@odysseyconsult.co.uk
W: www.odysseyconsult.co.uk

Job Title

BILSHAM ROAD,
YAPTON

Drawing Title

BASIN SECTIONS

Client

BILSHAM ROAD
DEVELOPMENT LLP

Scale

AS SHOWN @A0

Date

DEC 21

Designed

SOM

Drawn

KR

Checked

NA

Approved

GG

Job No

19-326

Drawing No

19-326/017

Rev

FOR INFORMATION ONLY
NOT FOR CONSTRUCTION

P:19-326 - Bilsham Road, Yapton RMTechAcadDrawings\000 Series\19-326-017 Basin Sections.dwg