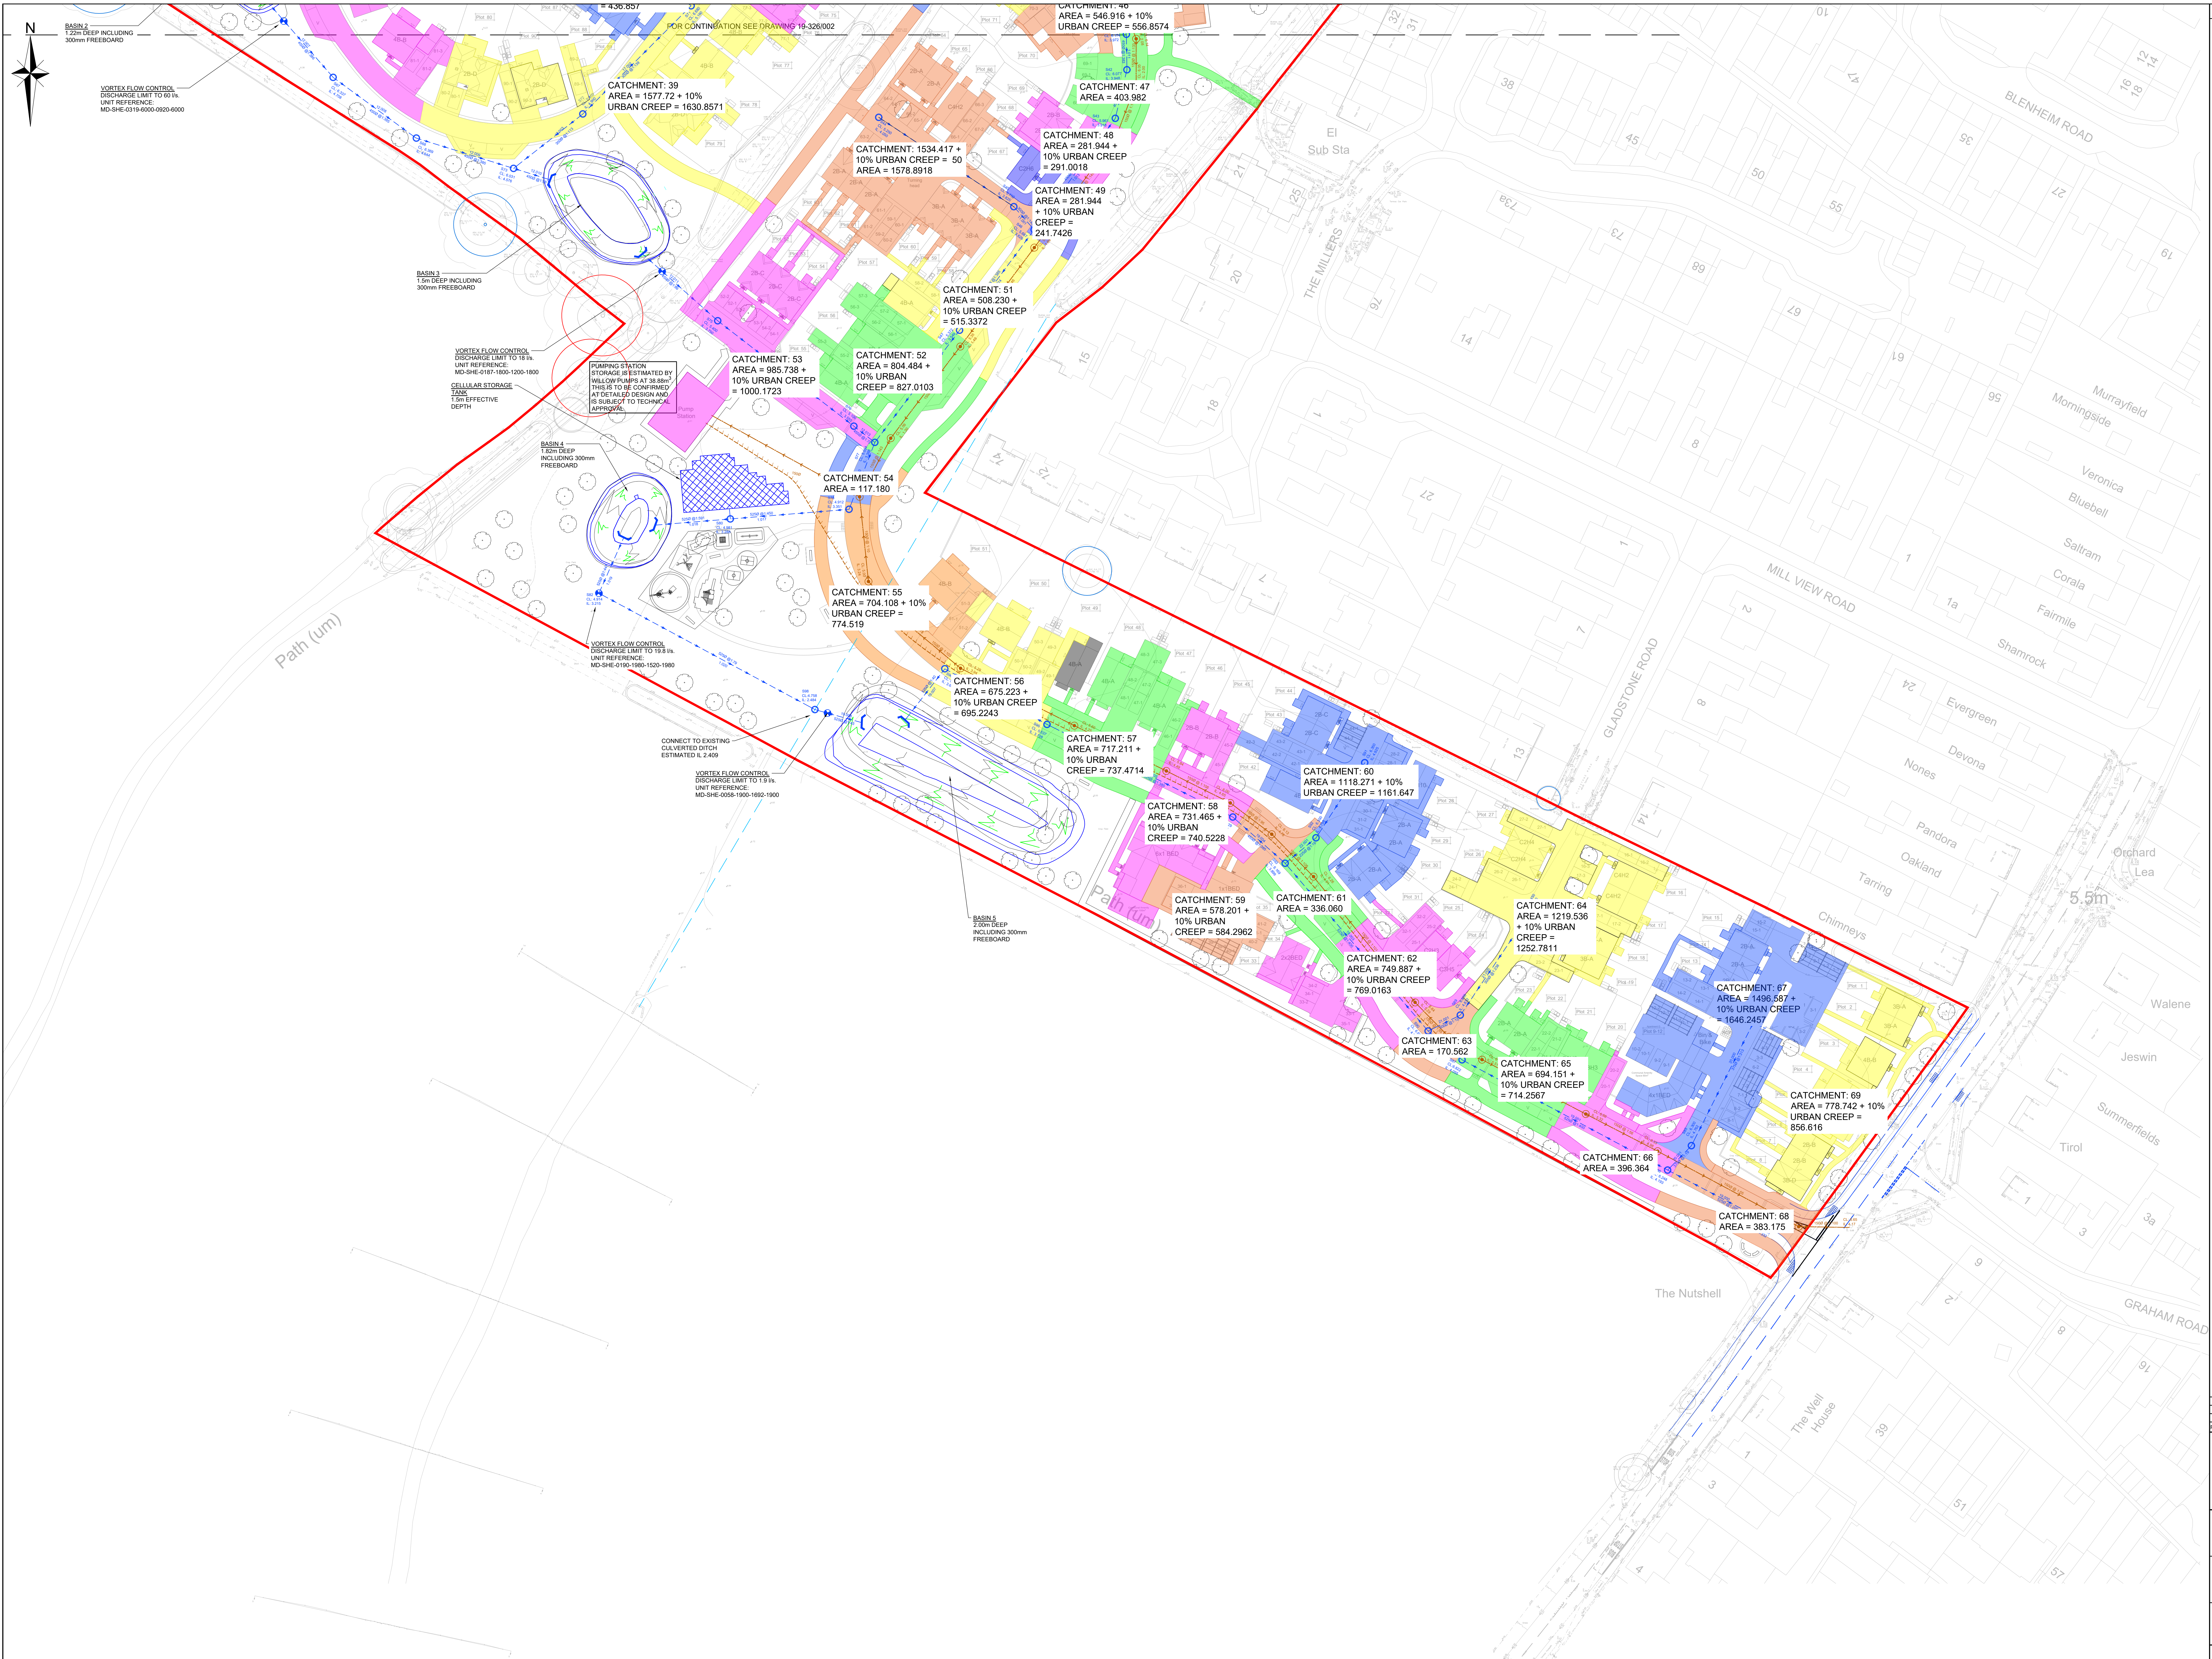

REPRODUCED FROM ORDNANCE SURVEY ® BY THE PERMISSION OF THE CONTROLLER OF HER MAJESTY'S STATIONERY OFFICE. © CROWN COPYRIGHT. ALL RIGHTS RESERVED. LICENCE NUMBER 100045322.

NOTES

KEY

🟥 SITE BOUNDARY

Rev	Amendments	Drn	Chk	App	Date
C	UPDATED TO SUIT NEW LAYOUT	LS	NA	GG	03.12.21
B	UPDATED TO SUIT CLIENT COMMENTS	HM	NA	GG	20.10.21
A	UPDATED TO SUIT NEW LAYOUT	HM	NA	GG	31.08.21

ODYSSEY

Tuscany House
White Hart Lane
Basingstoke
Hampshire RG21 4AF

Telephone: 01256 331144
Fax: 01256 331134
E: info@odysseyconsult.co.uk
W: www.odysseyconsult.co.uk

Job Title

BILSHAM ROAD,
YAPTON

Drawing Title

CATCHMENTS
SHEET 1 OF 2

Client

BILSHAM ROAD
DEVELOPMENT LLP

Scale	Date	Designed
1:500 @A0	MAR 21	NA
Drawn	**Checked**	**Approved**
HM	NA	GG

Job No	Drawing No	Rev
19-326	19-326/015	C

P:\19-326 - Bilsham Road, Yapton RM\Tech\Acad\Drawings\000 Series\19-326-015 Catchments Sheet 1 of 2.dwg

ARUN DISTRICT COUNCIL Y/127/21/RES