


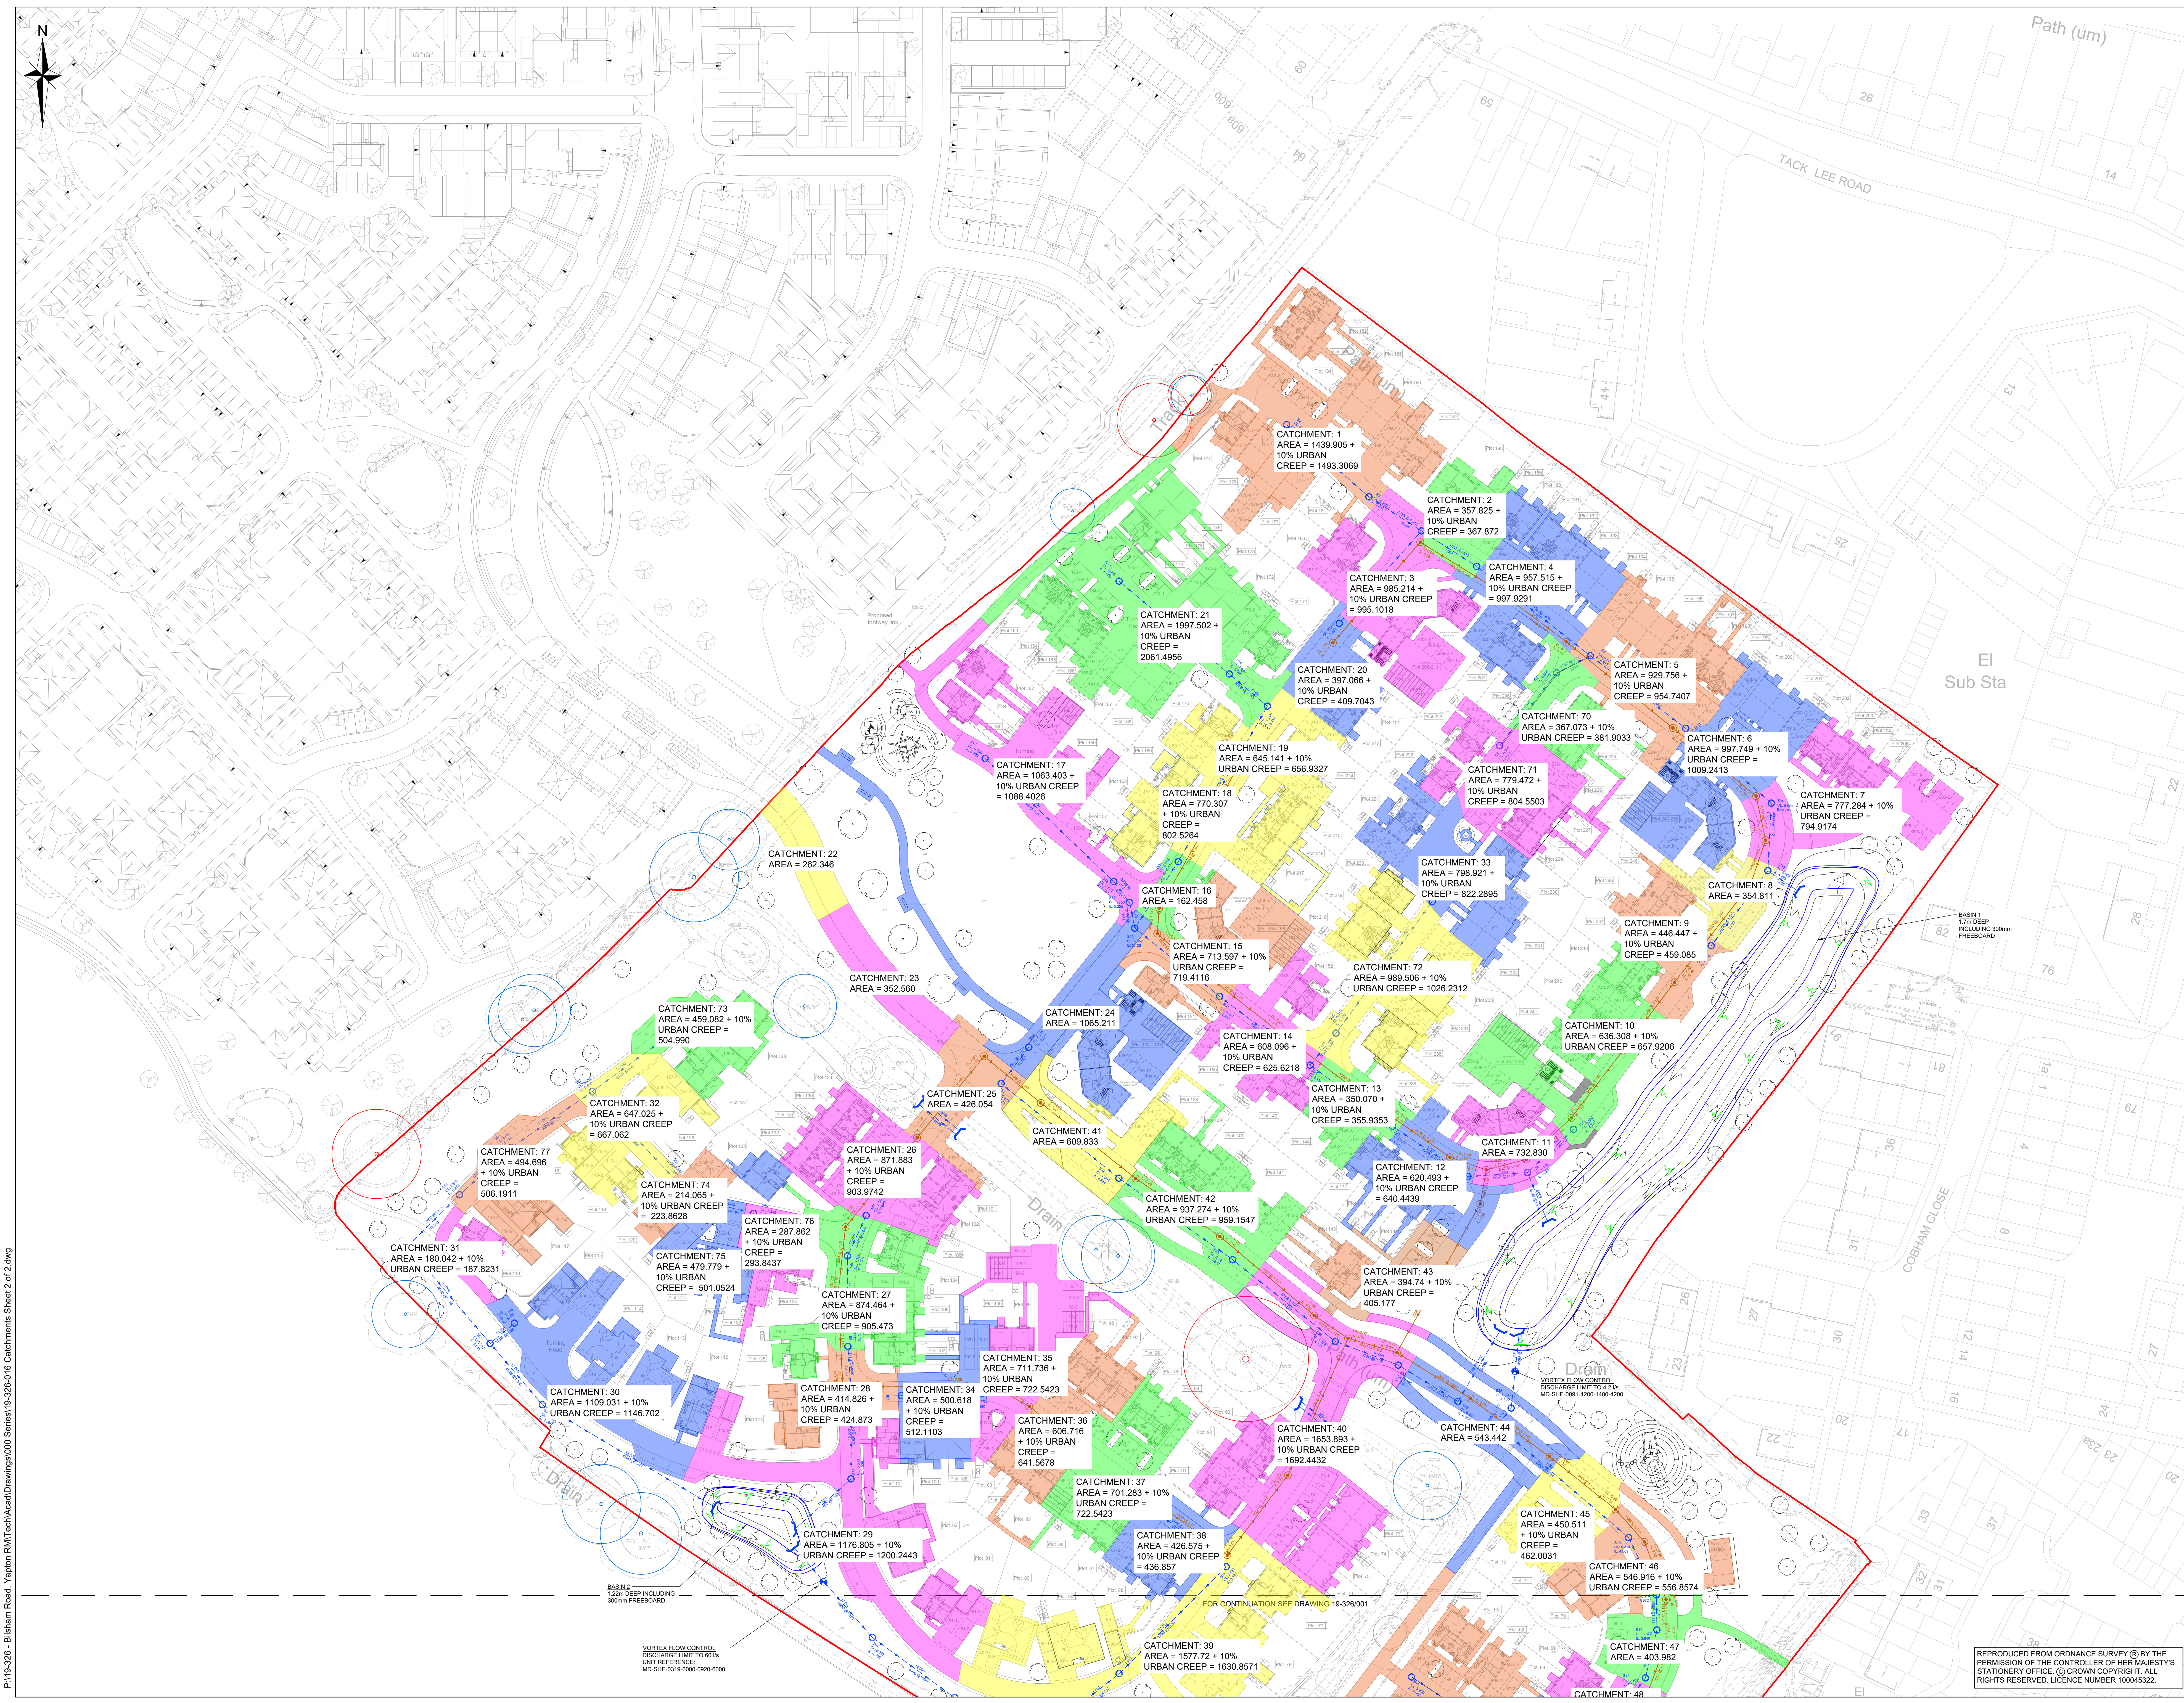

NOTES

KEY

SITE BOUNDARY

C

UPDATED TO SUIT NEW LAYOUT

15

NA

GG

03

12

21

B

UPDATED TO SUIT CLIENT COMMENTS

16

NA

GG

03

12

21

A

UPDATED TO SUIT NEW LAYOUT

17

NA

GG

03

12

21

Rev

Amendments

Des

CHK

App

Date

ODYSSEY

Tackley House
11000 Hill Lane
Barnstaple EX31 4AF
Telephone: 01365 331144
Fax: 01365 331144
Email: info@odysseyconsult.co.uk
Website: www.odysseyconsult.co.uk

15

NA

GG

03

12

21

Job Title

BILSHAM ROAD,
YAPTON

Drawing Title

CATCHMENTS
SHEET 2 OF 2

Client

BILSHAM ROAD
DEVELOPMENT LLP

Scale

1:500 @A0

Date

MAR 21

Designed

NA

Drawn

HM

Checked

NA

Approved

GG

Job No

19-326

Drawing No

19-326/016

Rev

C

REPRODUCED FROM ORDNANCE SURVEY © BY THE
PERMISSION OF THE CONTROLLER OF HER MAJESTY'S
STATIONERY OFFICE. © CROWN COPYRIGHT. ALL
RIGHTS RESERVED. LICENCE NUMBER 100045822.

P:19-326 - Bilsham Road, Yorton RMTechAcadDrawings\000 Series\19-326-016 Catchments Sheet 2 of 2.dwg