


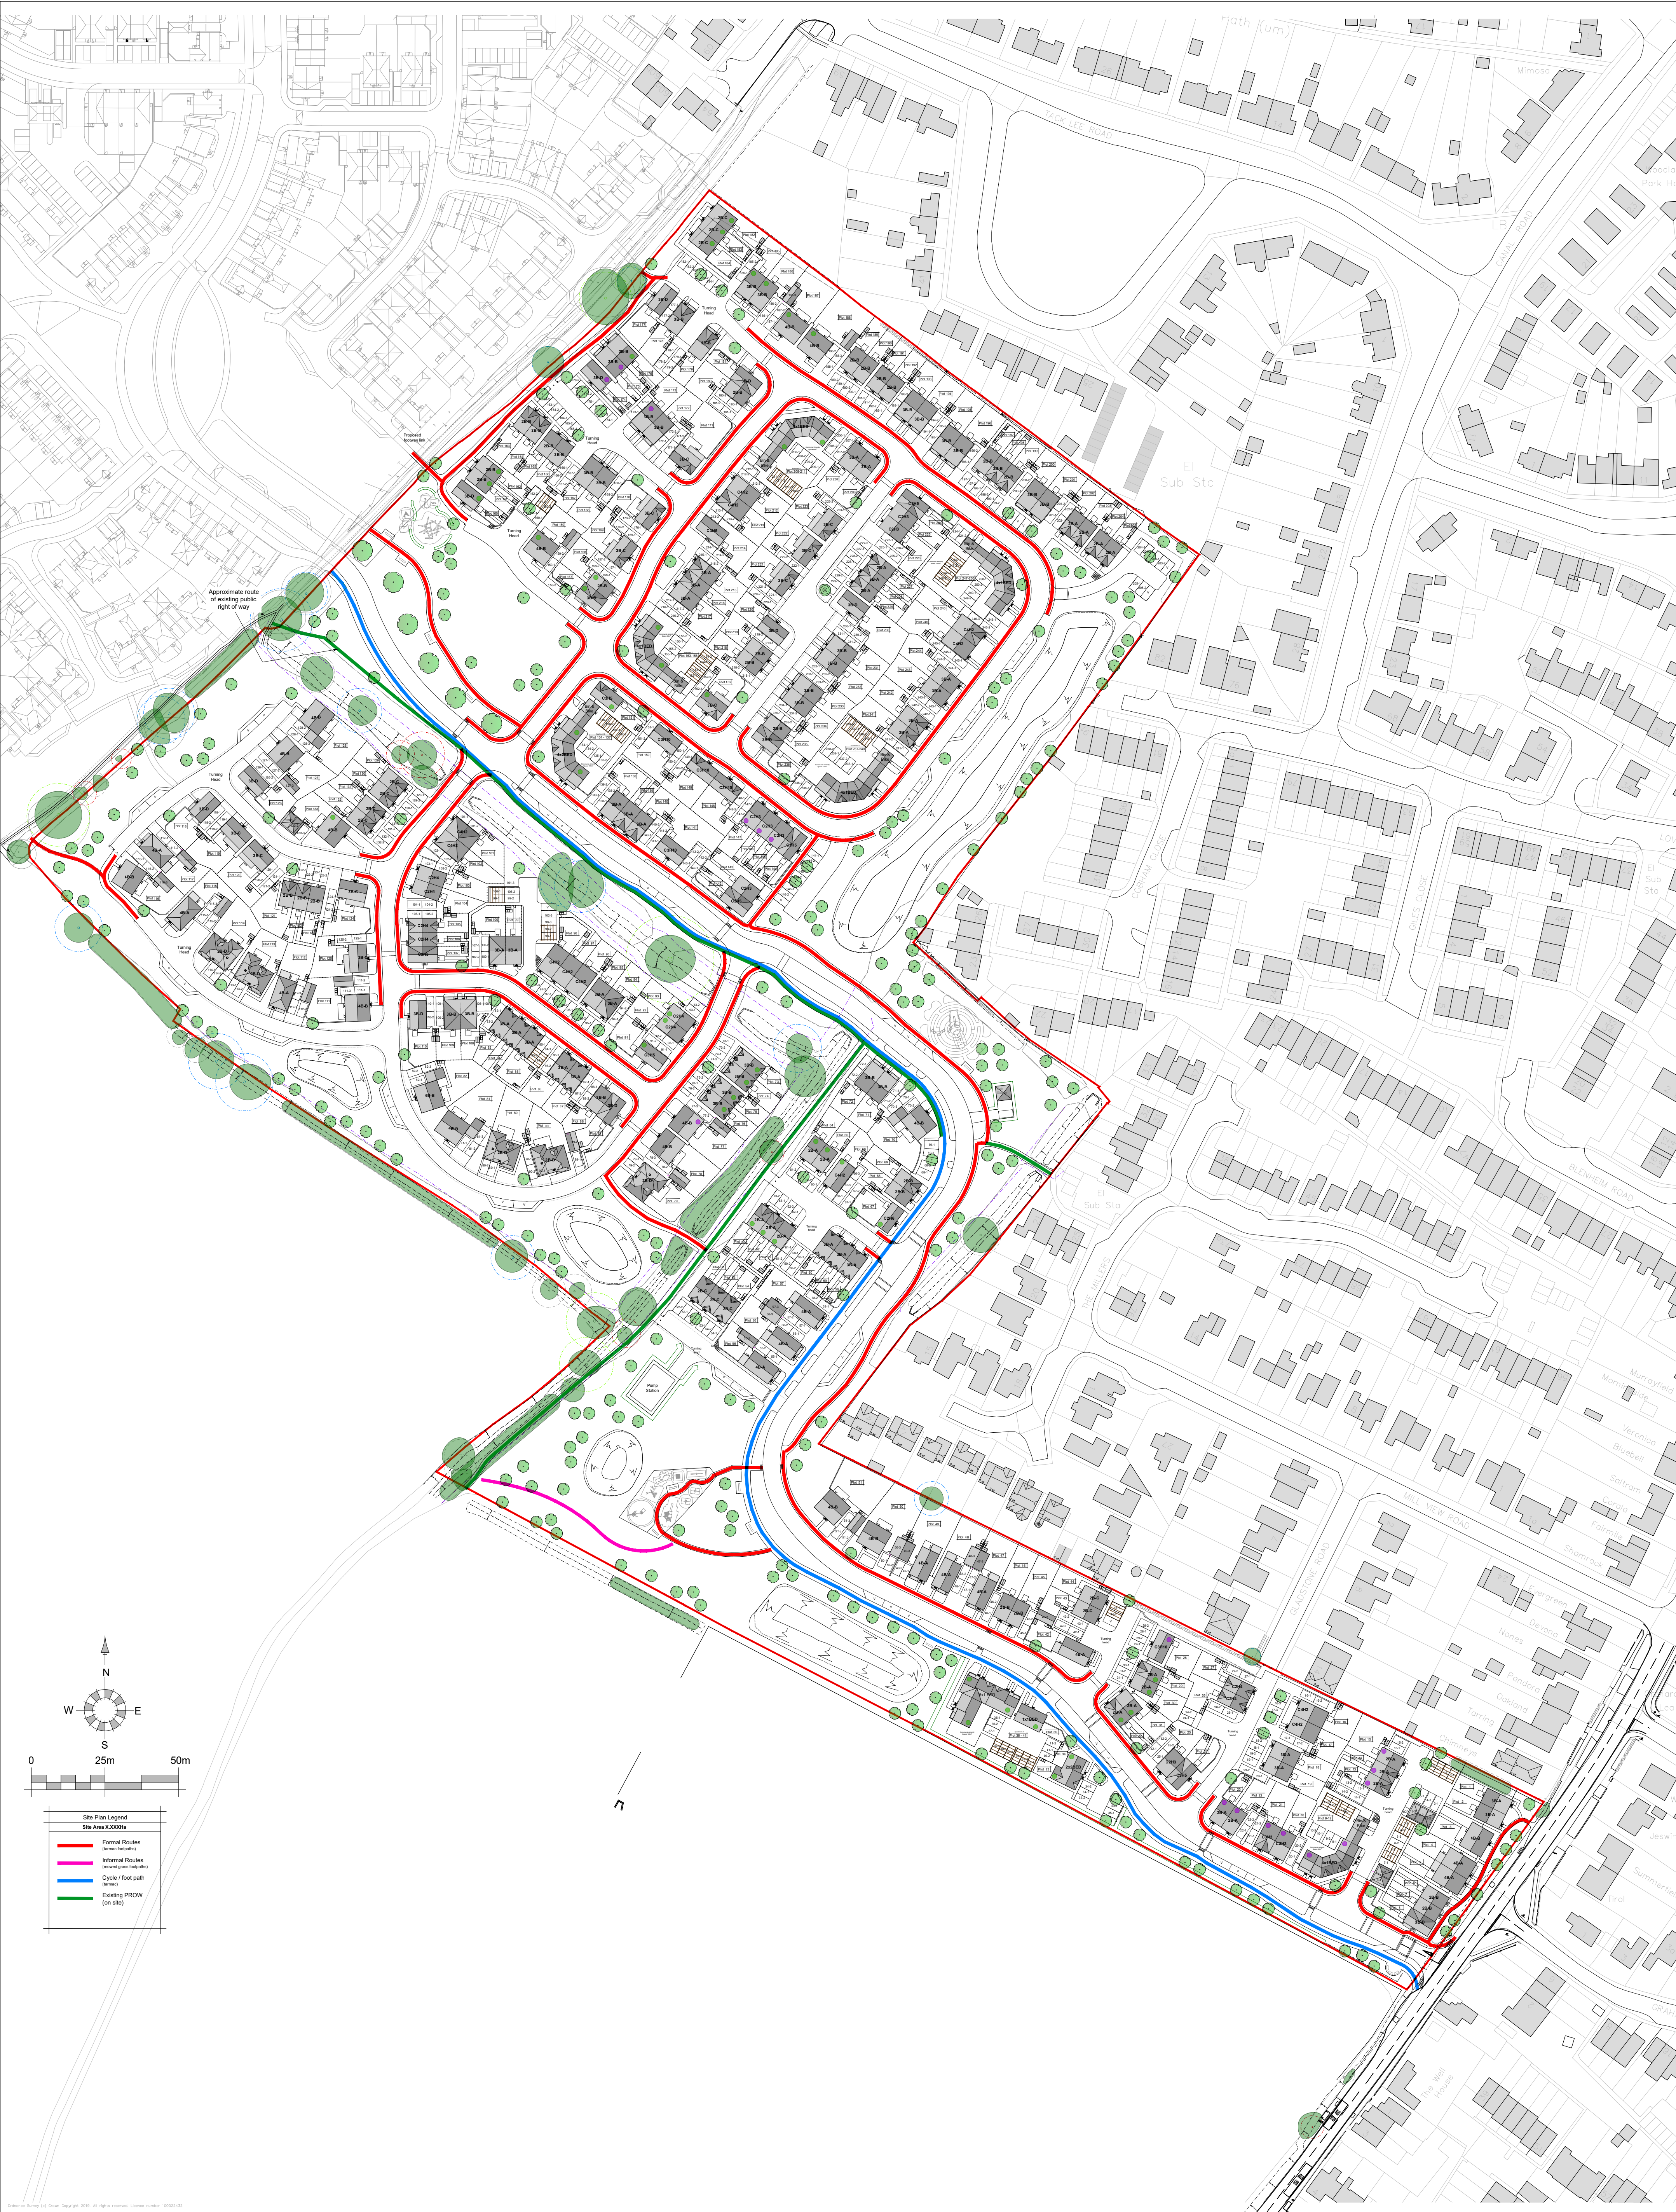

REV	DATE	REVISIONS:	BY	REV	DATE	REVISIONS:	BY	STATUS:	CLIENT:	PROJECT:	 architecture planning masterplanning Broadmeade House, Farnham Business Park, Weydon Lane, Farnham, Surrey GU9 8QT. info@osparchitecture.com www.osparchitecture.com Tel: 01252 267878
									Bilsham Road Development LLP	Land At Bilsham Road, Yapton	
									SCALE: 1:1000 (A1 ORIGINAL)	DRAWING: Proposed Site Layout Footpath Routes	
									DRAWN: RP DATE: Jan 2022	19284 P201.3	
© COPYRIGHT EXISTS ON THE DESIGNS AND INFORMATION SHOWN ON THIS DRAWING This drawing may be scaled or cross referenced to the scale bar for planning application purposes only. Do not scale for any other purpose, use figured dimensions only. Subject to site survey and all necessary consents, all dimensions to be checked by user and any discrepancies, errors or omissions to be reported to the Architect before work commences. This drawing is to be read in conjunction with all other relevant materials. OS Licence No: 100007327											

Planning