


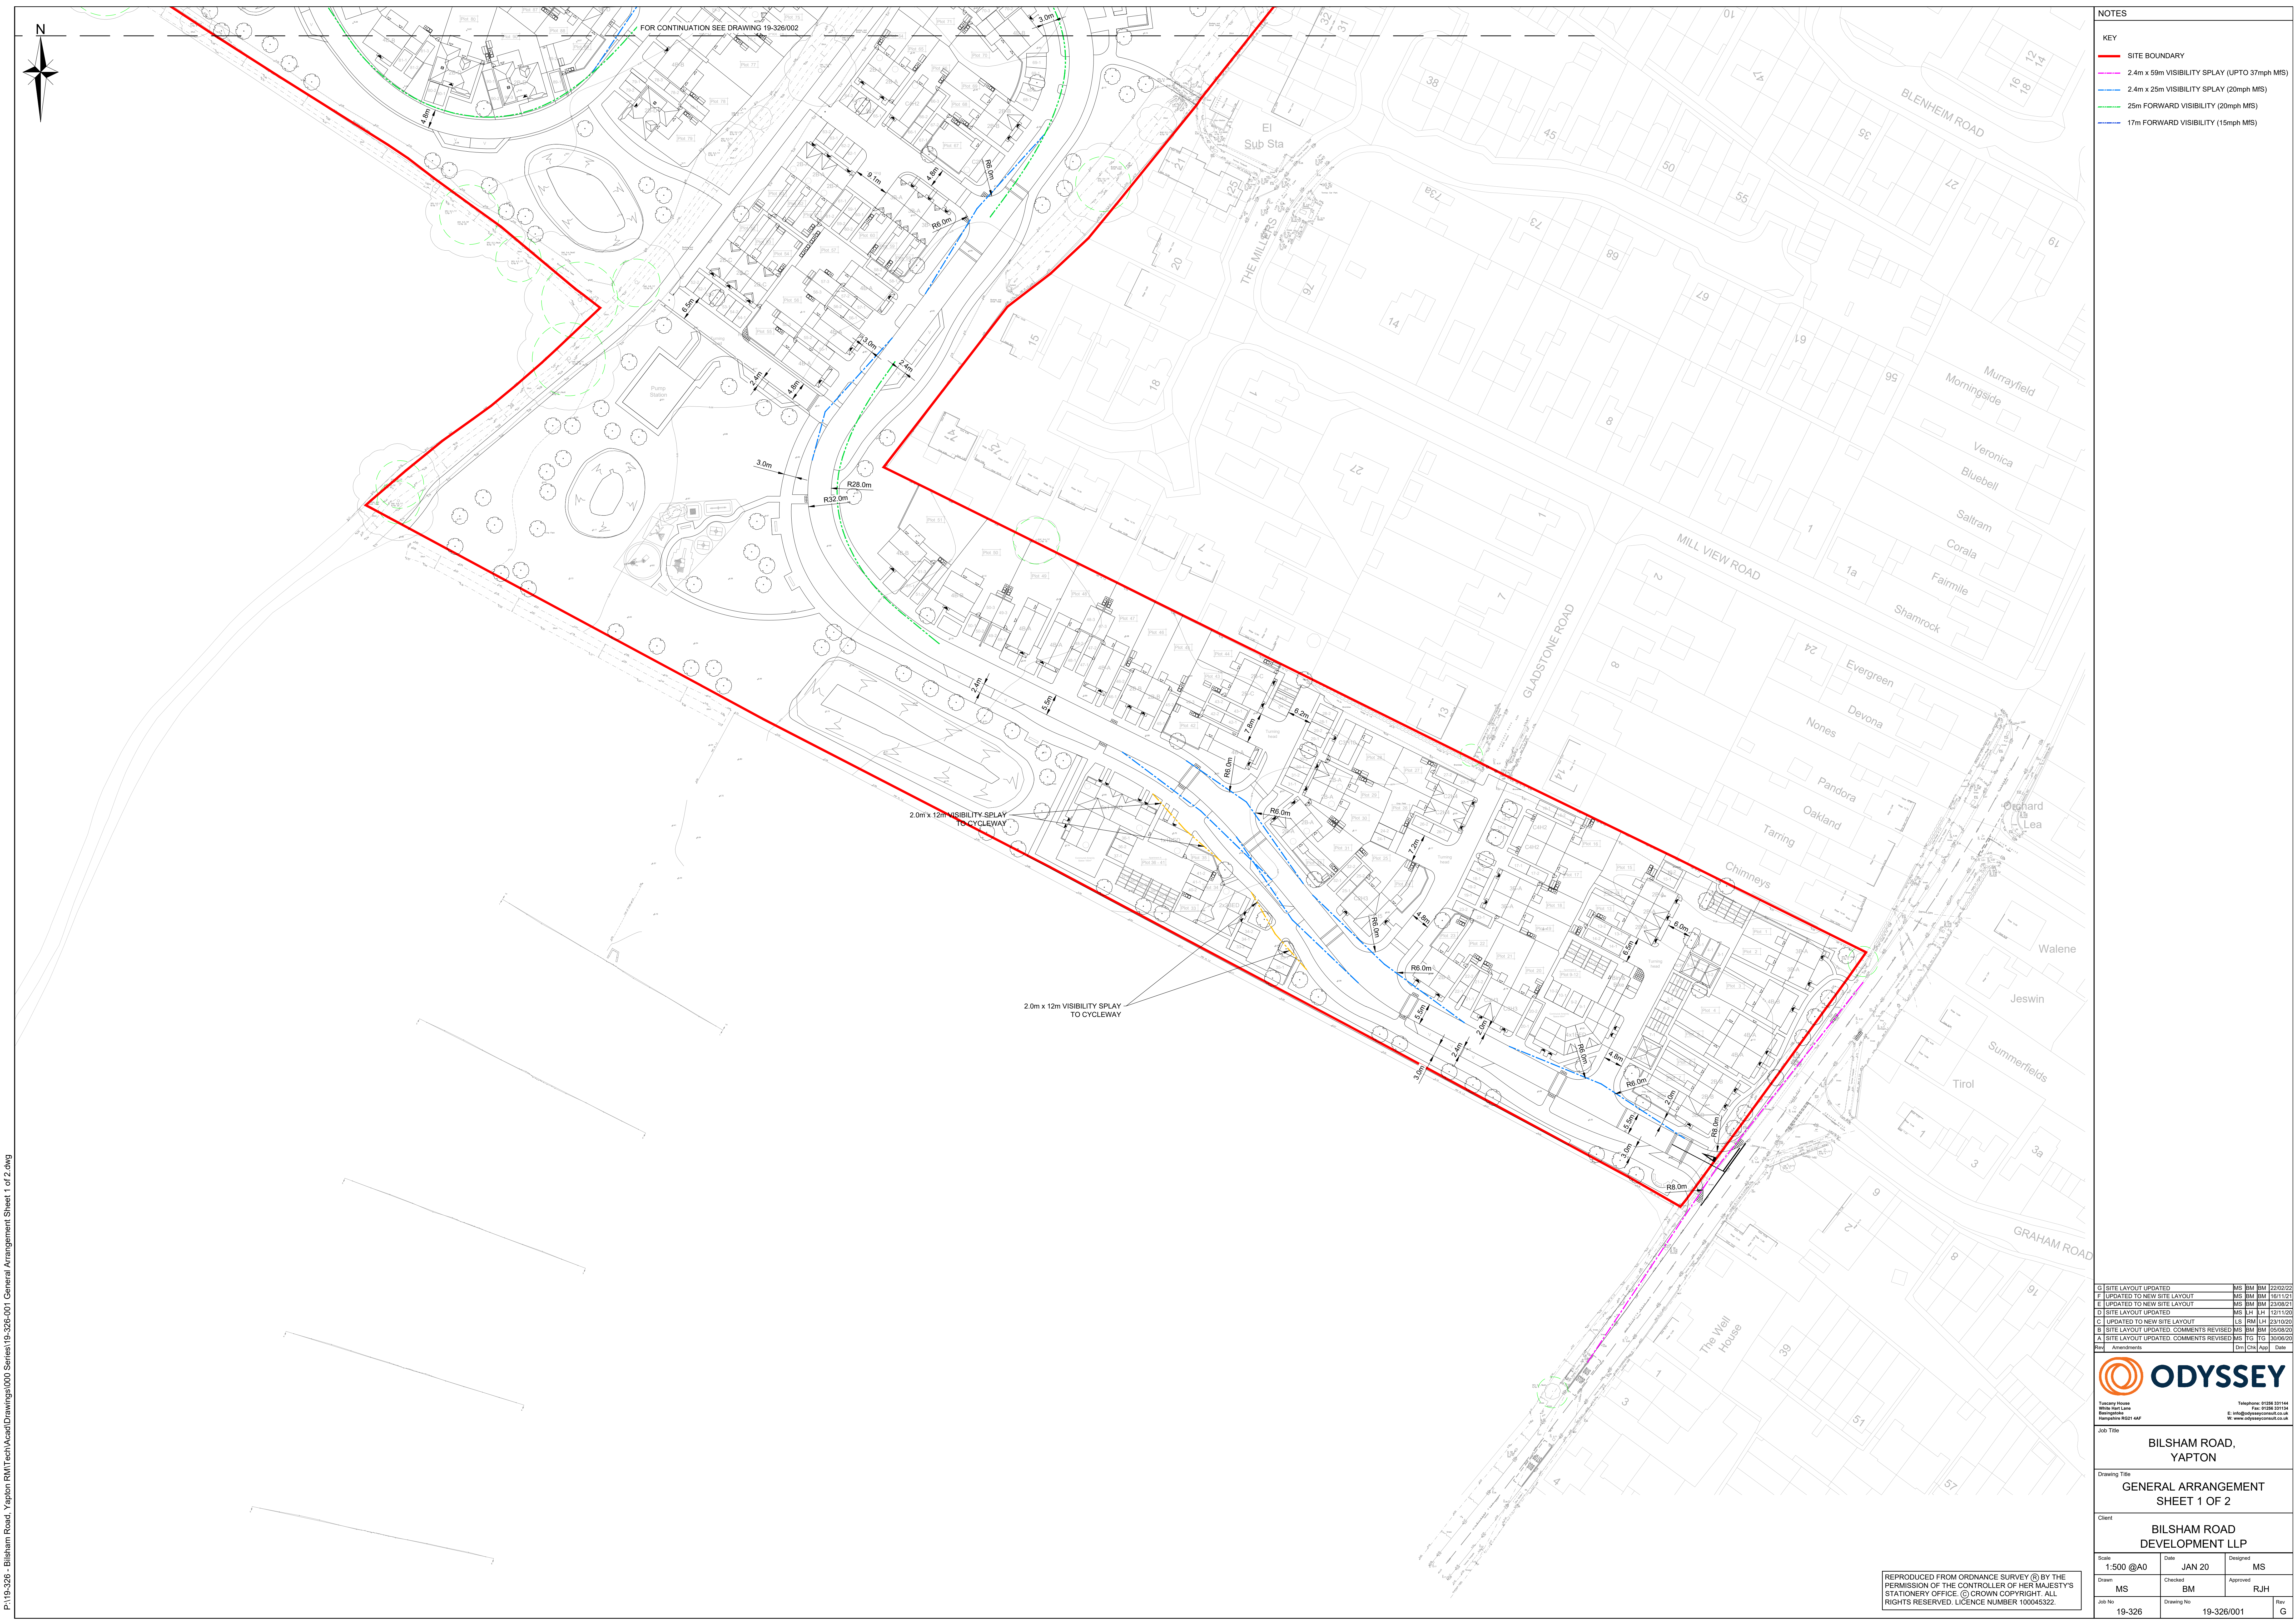

P:\19-326 - Bilsham Road, Yapton RMTech\Acad\Drawings\000 Series\19-326-001 General Arrangement Sheet 1 of 2.dwg

NOTES

KEY

SITE BOUNDARY

2.4m x 59m VISIBILITY SPLAY (UPTO 37mph MS)

2.4m x 25m VISIBILITY SPLAY (20mph MS)

25m FORWARD VISIBILITY (20mph MS)

17m FORWARD VISIBILITY (15mph MS)

G SITE LAYOUT UPDATED

MS

BM

BM

22/02/22

F UPDATED TO NEW SITE LAYOUT

MS

BM

BM

16/11/21

E UPDATED TO NEW SITE LAYOUT

MS

BM

BM

23/06/21

D SITE LAYOUT UPDATED

MS

LH

LH

12/11/20

C UPDATED TO NEW SITE LAYOUT

LS

RW

LH

23/10/20

B SITE LAYOUT UPDATED, COMMENTS REVISED

MS

BM

BM

05/06/20

A SITE LAYOUT UPDATED, COMMENTS REVISED

MS

TG

TG

30/06/20

Rev

Amendments

2nd

Chk

App

Date

ODYSSEY

Tacamy House
White Hart Lane
Barnsley
S70 2JH
Telephone: 01226 331144
E: info@odysseyconsult.co.uk
W: www.odysseyconsult.co.uk

Telephone: 01226 331144
Fax: 01226 331144
E: info@odysseyconsult.co.uk
W: www.odysseyconsult.co.uk

Job Title

BILSHAM ROAD,
YAPTON

Drawing Title

GENERAL ARRANGEMENT
SHEET 1 OF 2

Client

BILSHAM ROAD
DEVELOPMENT LLP

Scale

1:500 @A0

Date

JAN 20

Designed

MS

Drawn

MS

Checked

BM

Approved

RJH

Job No

19-326

Drawing No

19-326/001

Rev

G

REPRODUCED FROM ORDNANCE SURVEY © BY THE
PERMISSION OF THE CONTROLLER OF HER MAJESTY'S
STATIONERY OFFICE. © CROWN COPYRIGHT. ALL
RIGHTS RESERVED. LICENCE NUMBER 100045822.