


REPRODUCED FROM ORDNANCE SURVEY® BY THE
PERMISSION OF THE CONTROLLER OF HER MAJESTY'S
STATIONERY OFFICE. © CROWN COPYRIGHT. ALL
RIGHTS RESERVED. LICENCE NUMBER 100045322.

KEY

— SITE BOUNDARY

25m OPERATIVE DRAG DISTANCE
30m RESIDENT DRAG DISTANCE

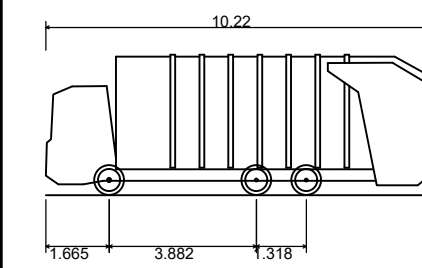

Phoenix 2-17N (with Elite 2 6x2 ML chassis)	
Overall Length	10.220m
Overall Width	2.250m
Overall Body Height	3.707m
Min Body Ground Clearance	0.260m
Track Width	2.250m
Lock to lock time	4.00s
Kerb to Kerb Turning Radius	10.550m

G	SITE LAYOUT UPDATED	MS	BM	BM	22/02/20
F	UPDATED TO NEW SITE LAYOUT	MS	BM	BM	16/11/19
E	UPDATED TO NEW SITE LAYOUT	MS	BM	BM	23/06/19
D	LAYOUT UPDATED. SPA & COMMENTS UPDATED	MS	LH	LH	12/11/19
C	LAYOUT UPDATED. SPA & COMMENTS UPDATED	LS	BM	BM	23/06/19
B	LAYOUT UPDATED. SPA & COMMENTS UPDATED	MS	BM	BM	05/06/19
A	LAYOUT UPDATED. SPA & COMMENTS UPDATED	MS	TG	TG	30/06/19
Rev	Amendments	Dim	Chk	App	Date



ODYSSEY

Tuscany House
White Hart Lane
Basingstoke
Hampshire RG21 4AF

Telephone: 01256 3311
Fax: 01256 3311
E: info@odyseyconsult.co.uk
W: www.odyseyconsult.co.uk

Job Title

BILSHAM ROAD,
YAPTON

Drawing Title

REFUSE VEHICLE SWEEP PATH
ANALYSIS - SHEET 1 OF 2

Client

BILSHAM ROAD
DEVELOPMENT LLP

Scale 1:500 @A0	Date JAN '20	Designed MS
Drawn MS	Checked BM	Approved RJH
Job No 19-326	Drawing No 19-326/003	Rev