



Floor Plan

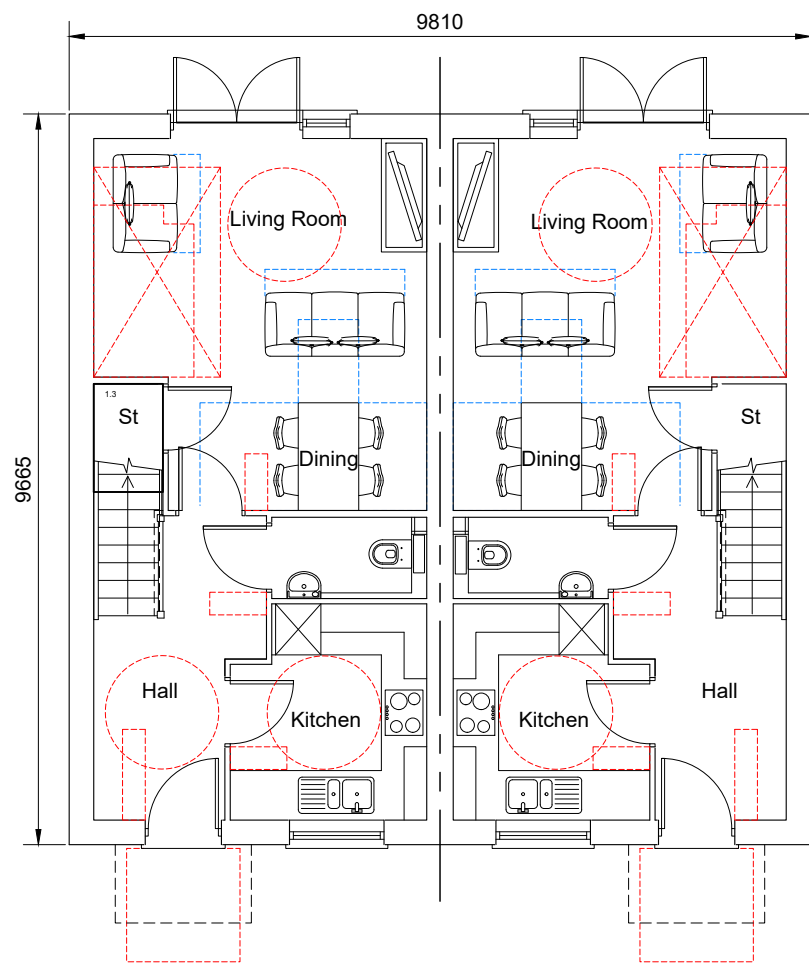


Ground Floor Plan

★ - Obscured glazing

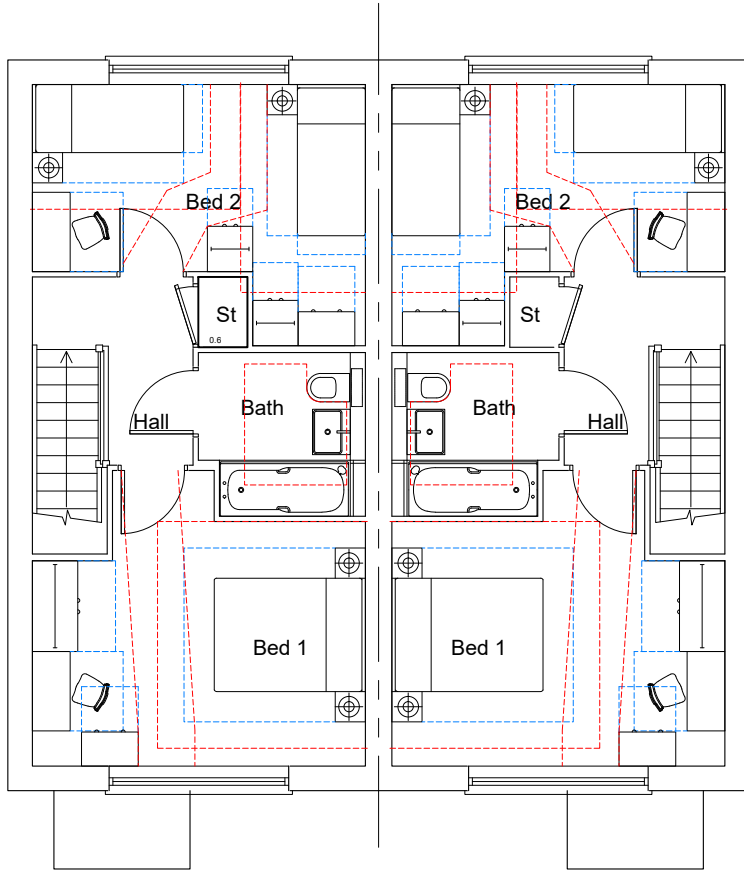


First Floor Plan

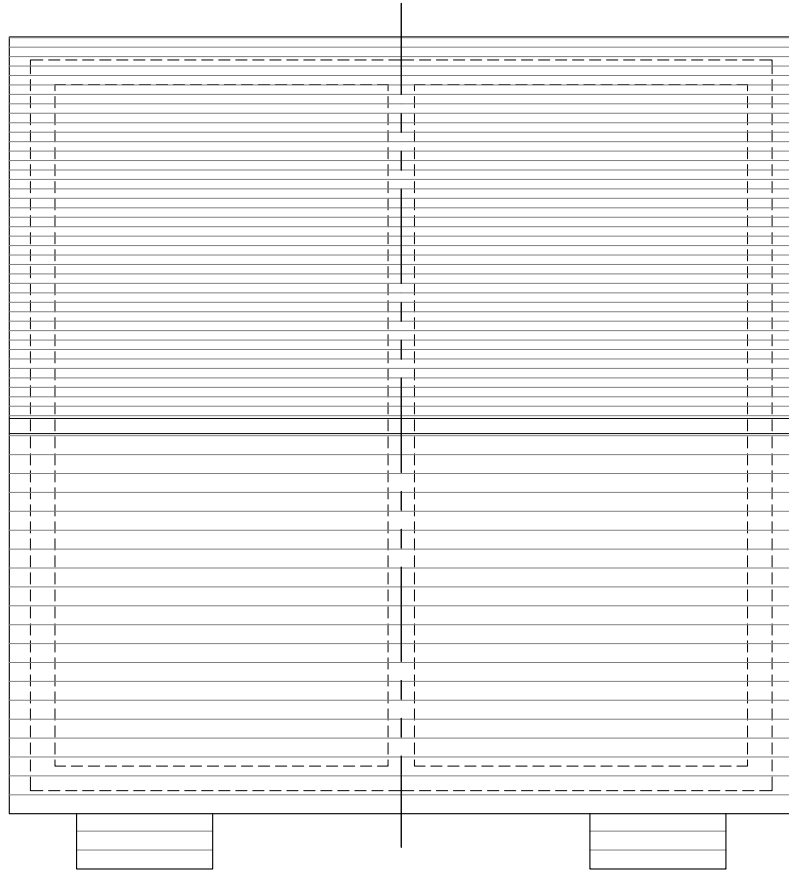


Roof Plan

Plots : 103/104, 108/109,

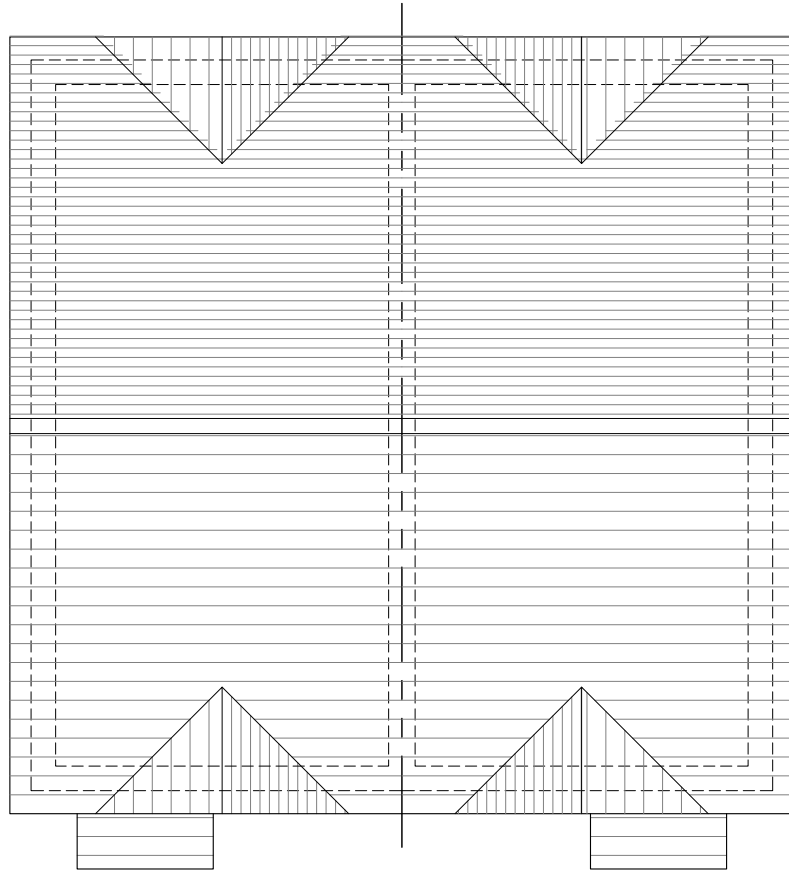

Roof Plan

Plots : 26/27,

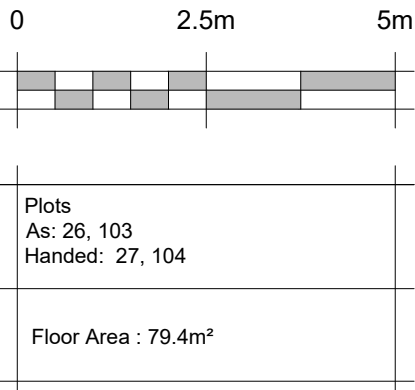


Drove Park

Bilsham



Front Elevation

Plots : 26/27,

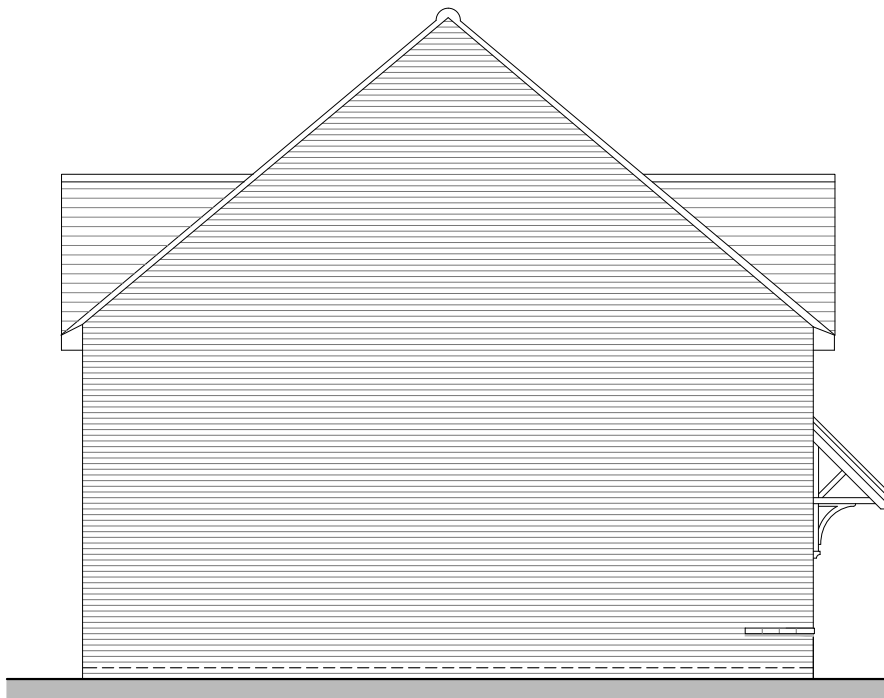


Side Elevation A

★ - Obscured glazing



Rear Elevation

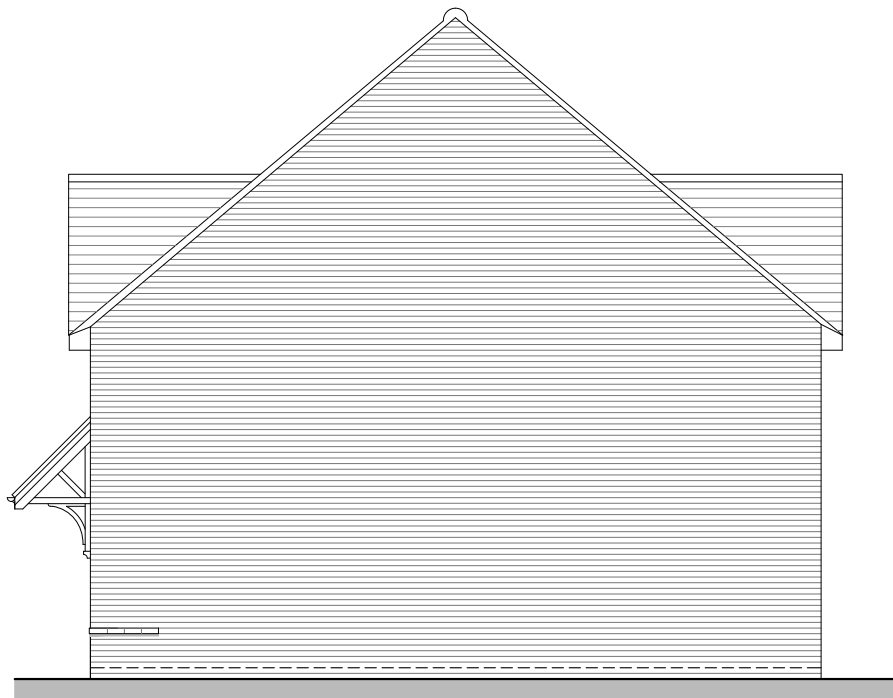


Side Elevation B

Lovey's



Front Elevation

Plots : 103/104

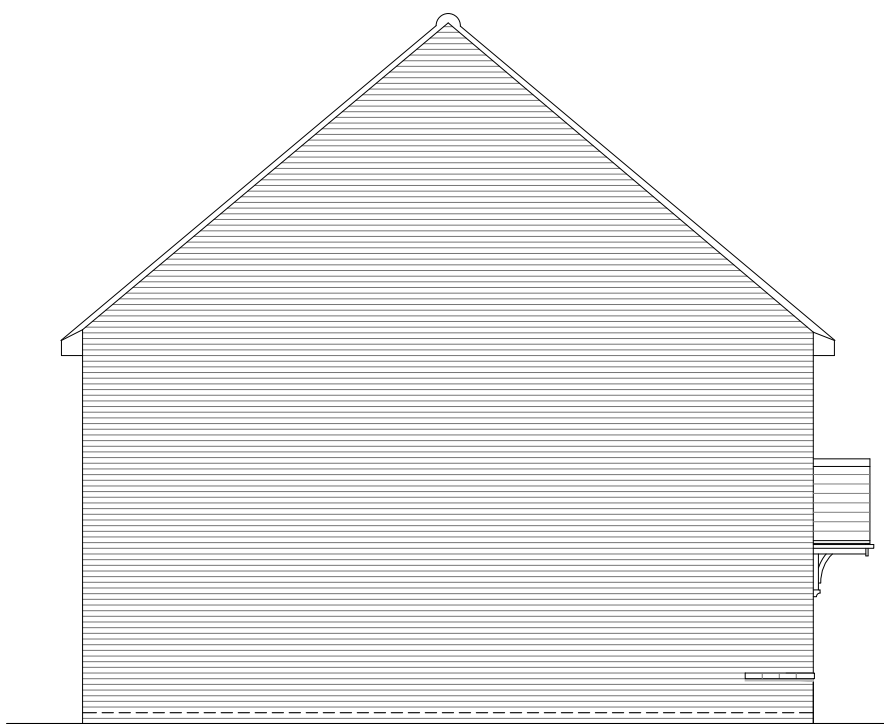


Side Elevation A

★ - Obscured glazing



Rear Elevation

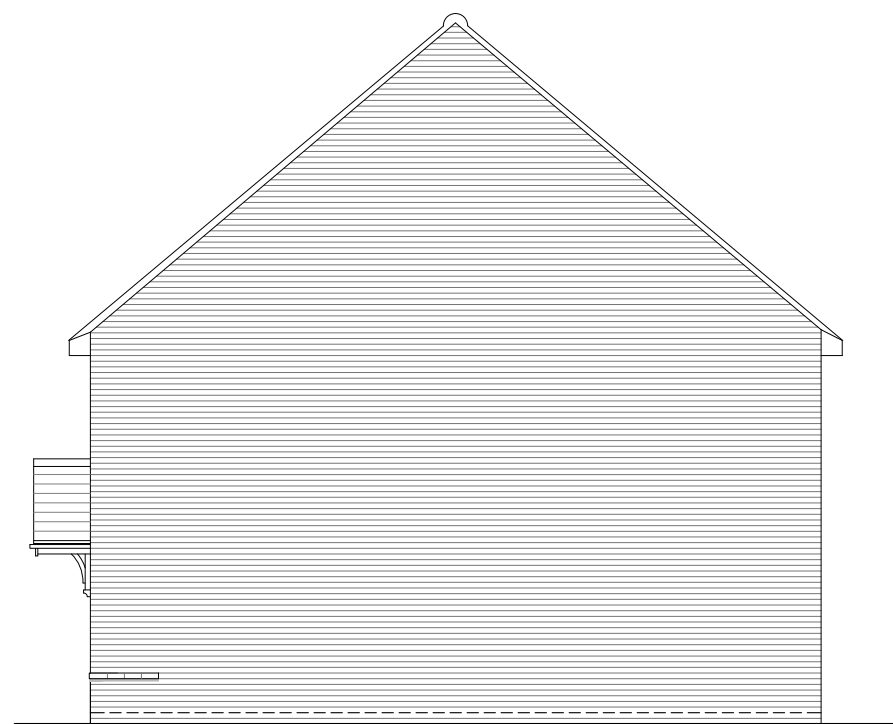

Side Elevation B

Planning

REV.	DATE	REVISIONS:	BY	REV.	DATE	REVISIONS:	BY	STATUS:
A	01/03/22	Plot numbers revised	RP					

© COPYRIGHT EXISTS ON THE DESIGNS AND INFORMATION SHOWN ON THIS DRAWING. This drawing may be scaled or cross referenced to the scale bar for planning application purposes only. Do not scale for any other purpose, use figured dimensions only. Subject to site survey and all necessary consents. All dimensions to be checked by user and any discrepancies, errors or omissions to be reported to the Architect before work commences. This drawing is to be read in conjunction with all other relevant materials. OS Licence No. 100007327

CLIENT:	Bilsham Road Development LLP	PROJECT:	Bilsham Road Yapton
SCALE:	1:100 (A1 ORIGINAL)	DRAWING:	C2H4 - Semi Full Plans & Elevations
DRAWN:	GE	19284	P219
DATE:	July 2021		A



architecture planning masterplanning

Broadmede House, Farnham Business Park,
Weydon Lane, Farnham, Surrey GU9 8QT.
info@osparchitecture.com www.osparchitecture.com
Tel: 01252 267878

© 2008 OSP Limited. Company Registration No. 247081