



Floor Plan

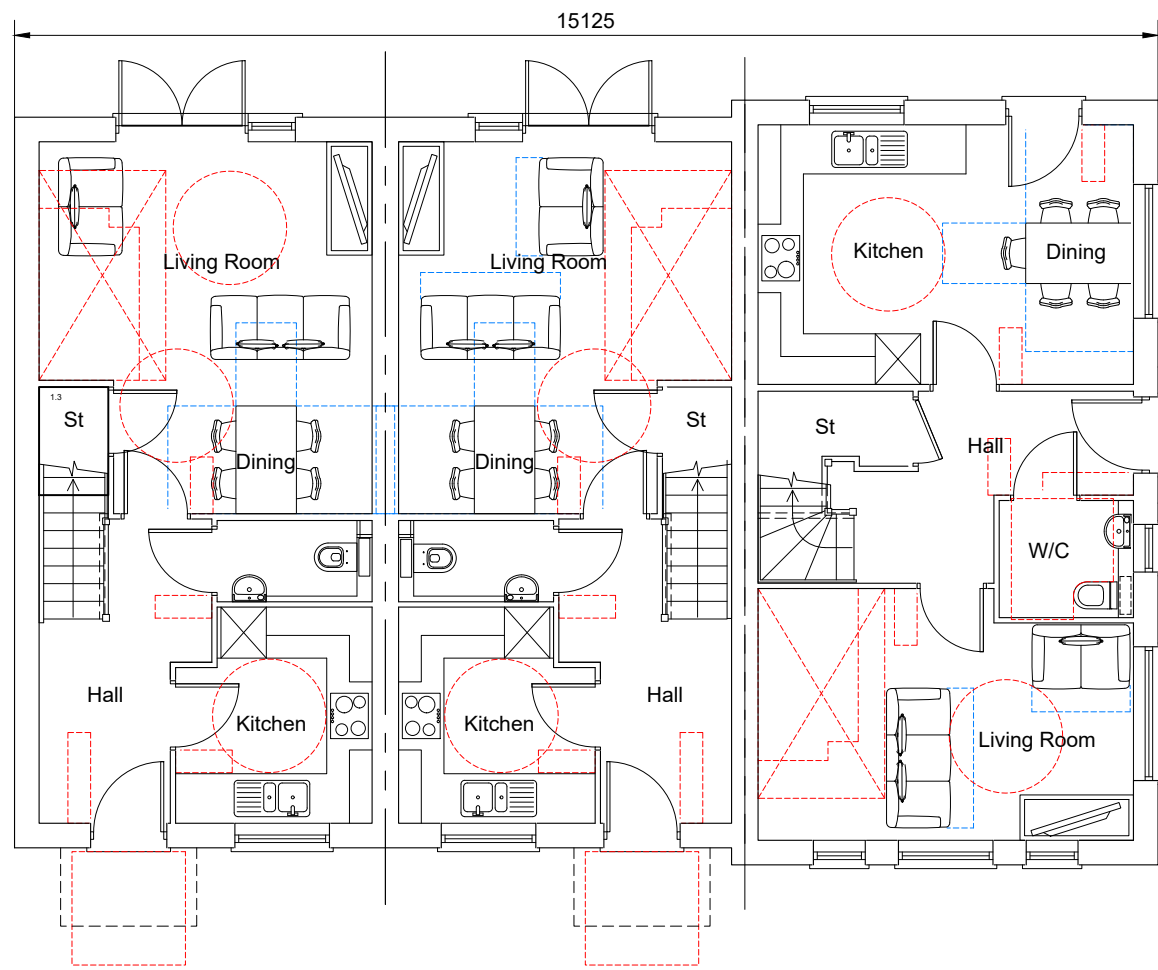


Ground Floor Plan

Plot : 93/105 Plot : 92/106 Plot : 91/107

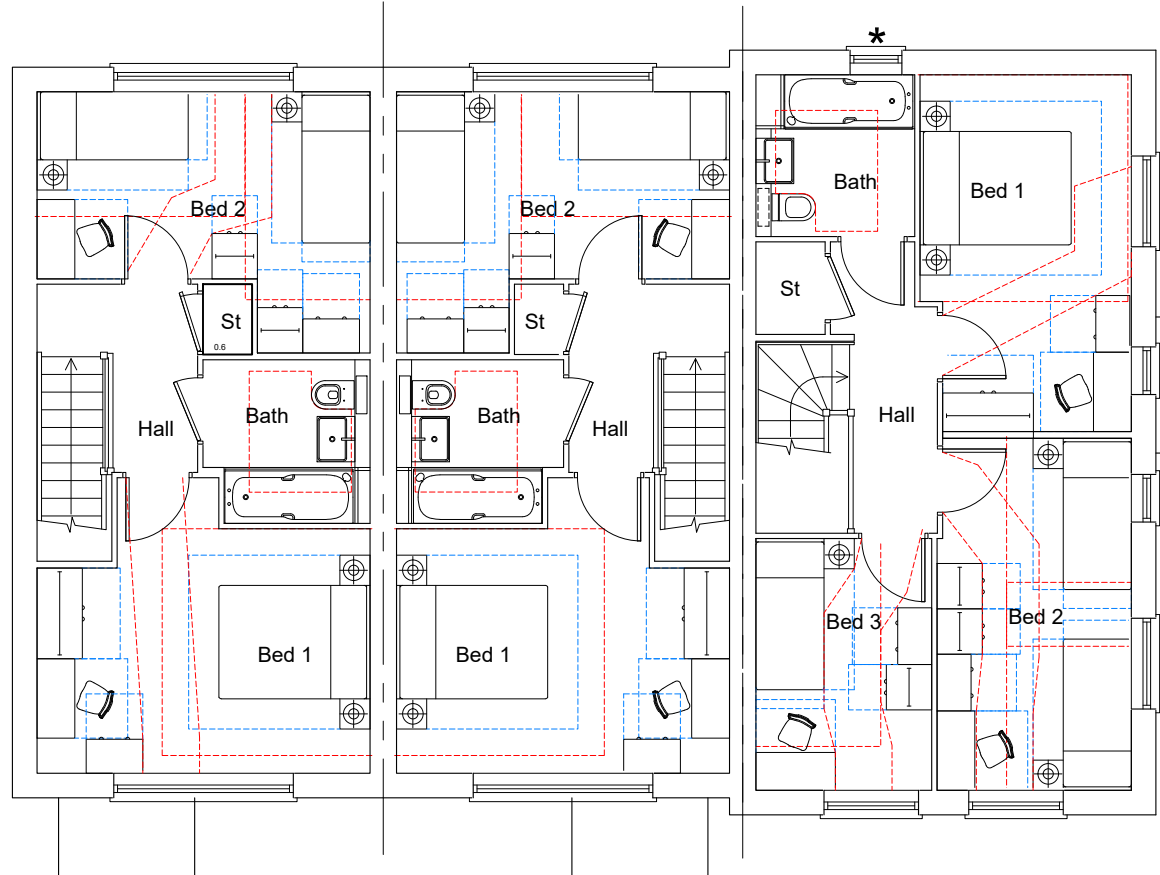


First Floor Plan

★ - Obscured glazing

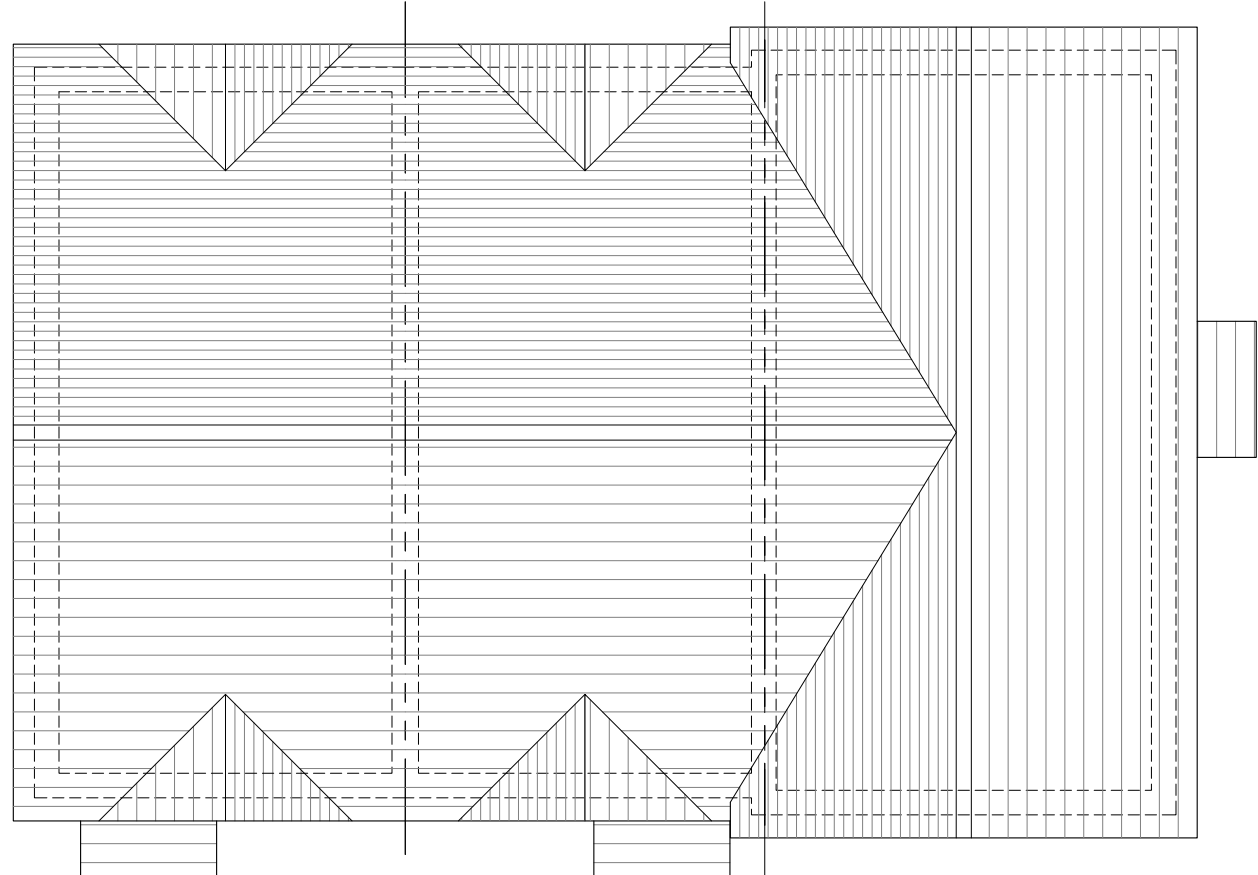

Roof Plan

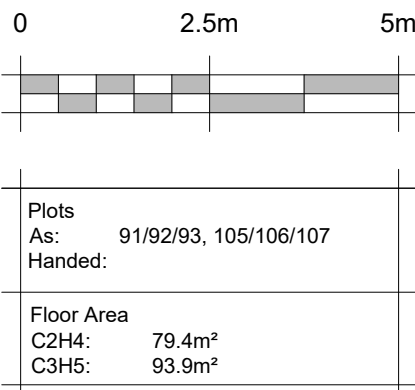


Plots	91/92/93, 105/106/107
As- Handed:	
Floor Area	
C2H4:	79.4m²
C3H5:	93.9m²

Lovey's



Front Elevation

Plot : 93/105 Plot : 92/106 Plot : 91/107

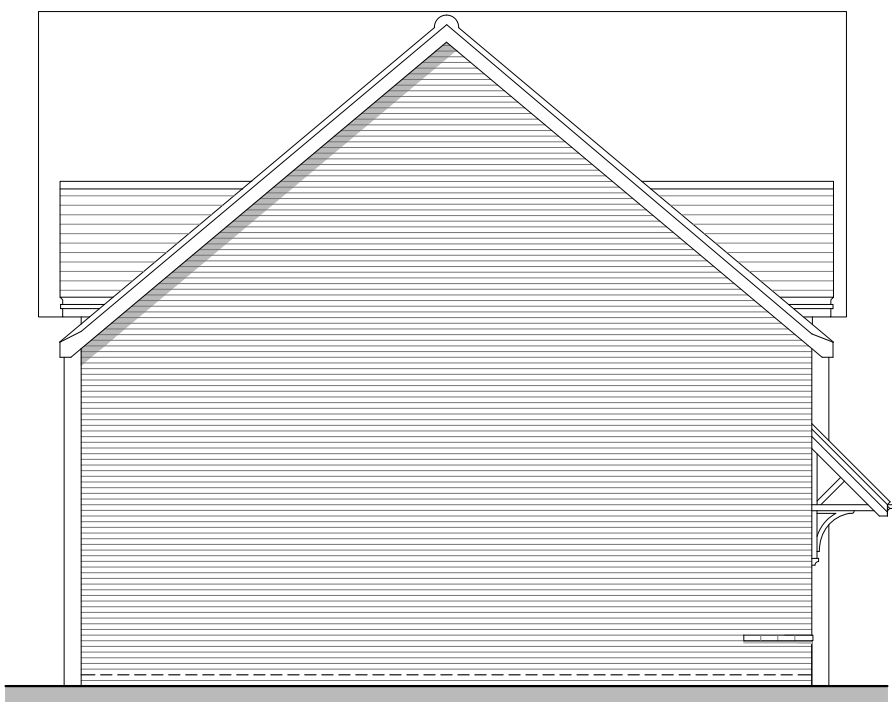

Side Elevation A

★ - Obscured glazing



Rear Elevation



Side Elevation B

Planning

REV	DATE	REVISIONS:	BY	REV	DATE	REVISIONS:	BY	REV	DATE	REVISIONS:	BY	STATUS:
A	01/03/22	Plot numbers revised	RP									

© COPYRIGHT EXISTS ON THE DESIGNS AND INFORMATION SHOWN ON THIS DRAWING. This drawing may be scaled or cross referenced to the scale bar for planning application purposes only. Do not scale for any other purpose, use figured dimensions only. Subject to site survey and all necessary consents. All dimensions to be checked by user and any discrepancies, errors or omissions to be reported to the Architect before work commences. This drawing is to be read in conjunction with all other relevant materials. OS Licence No. 100007327

CLIENT:	Bilsham Road Development LLP	PROJECT:	Bilsham Road Yapton
SCALE:	1:100 (A1 ORIGINAL)	DRAWING:	C2H4 & C3H5 - Terrace Full Plans & Elevations
DRAWN:	GE	19284	P220
DATE:	July 2021		A



architecture planning masterplanning

Broadmede House, Farnham Business Park,
Weydon Lane, Farnham, Surrey GU9 8QT.
info@osparchitecture.com www.osparchitecture.com
Tel: 01252 267878

©2008 OSP Ltd. All Rights Reserved. Company Registration No. 287081