


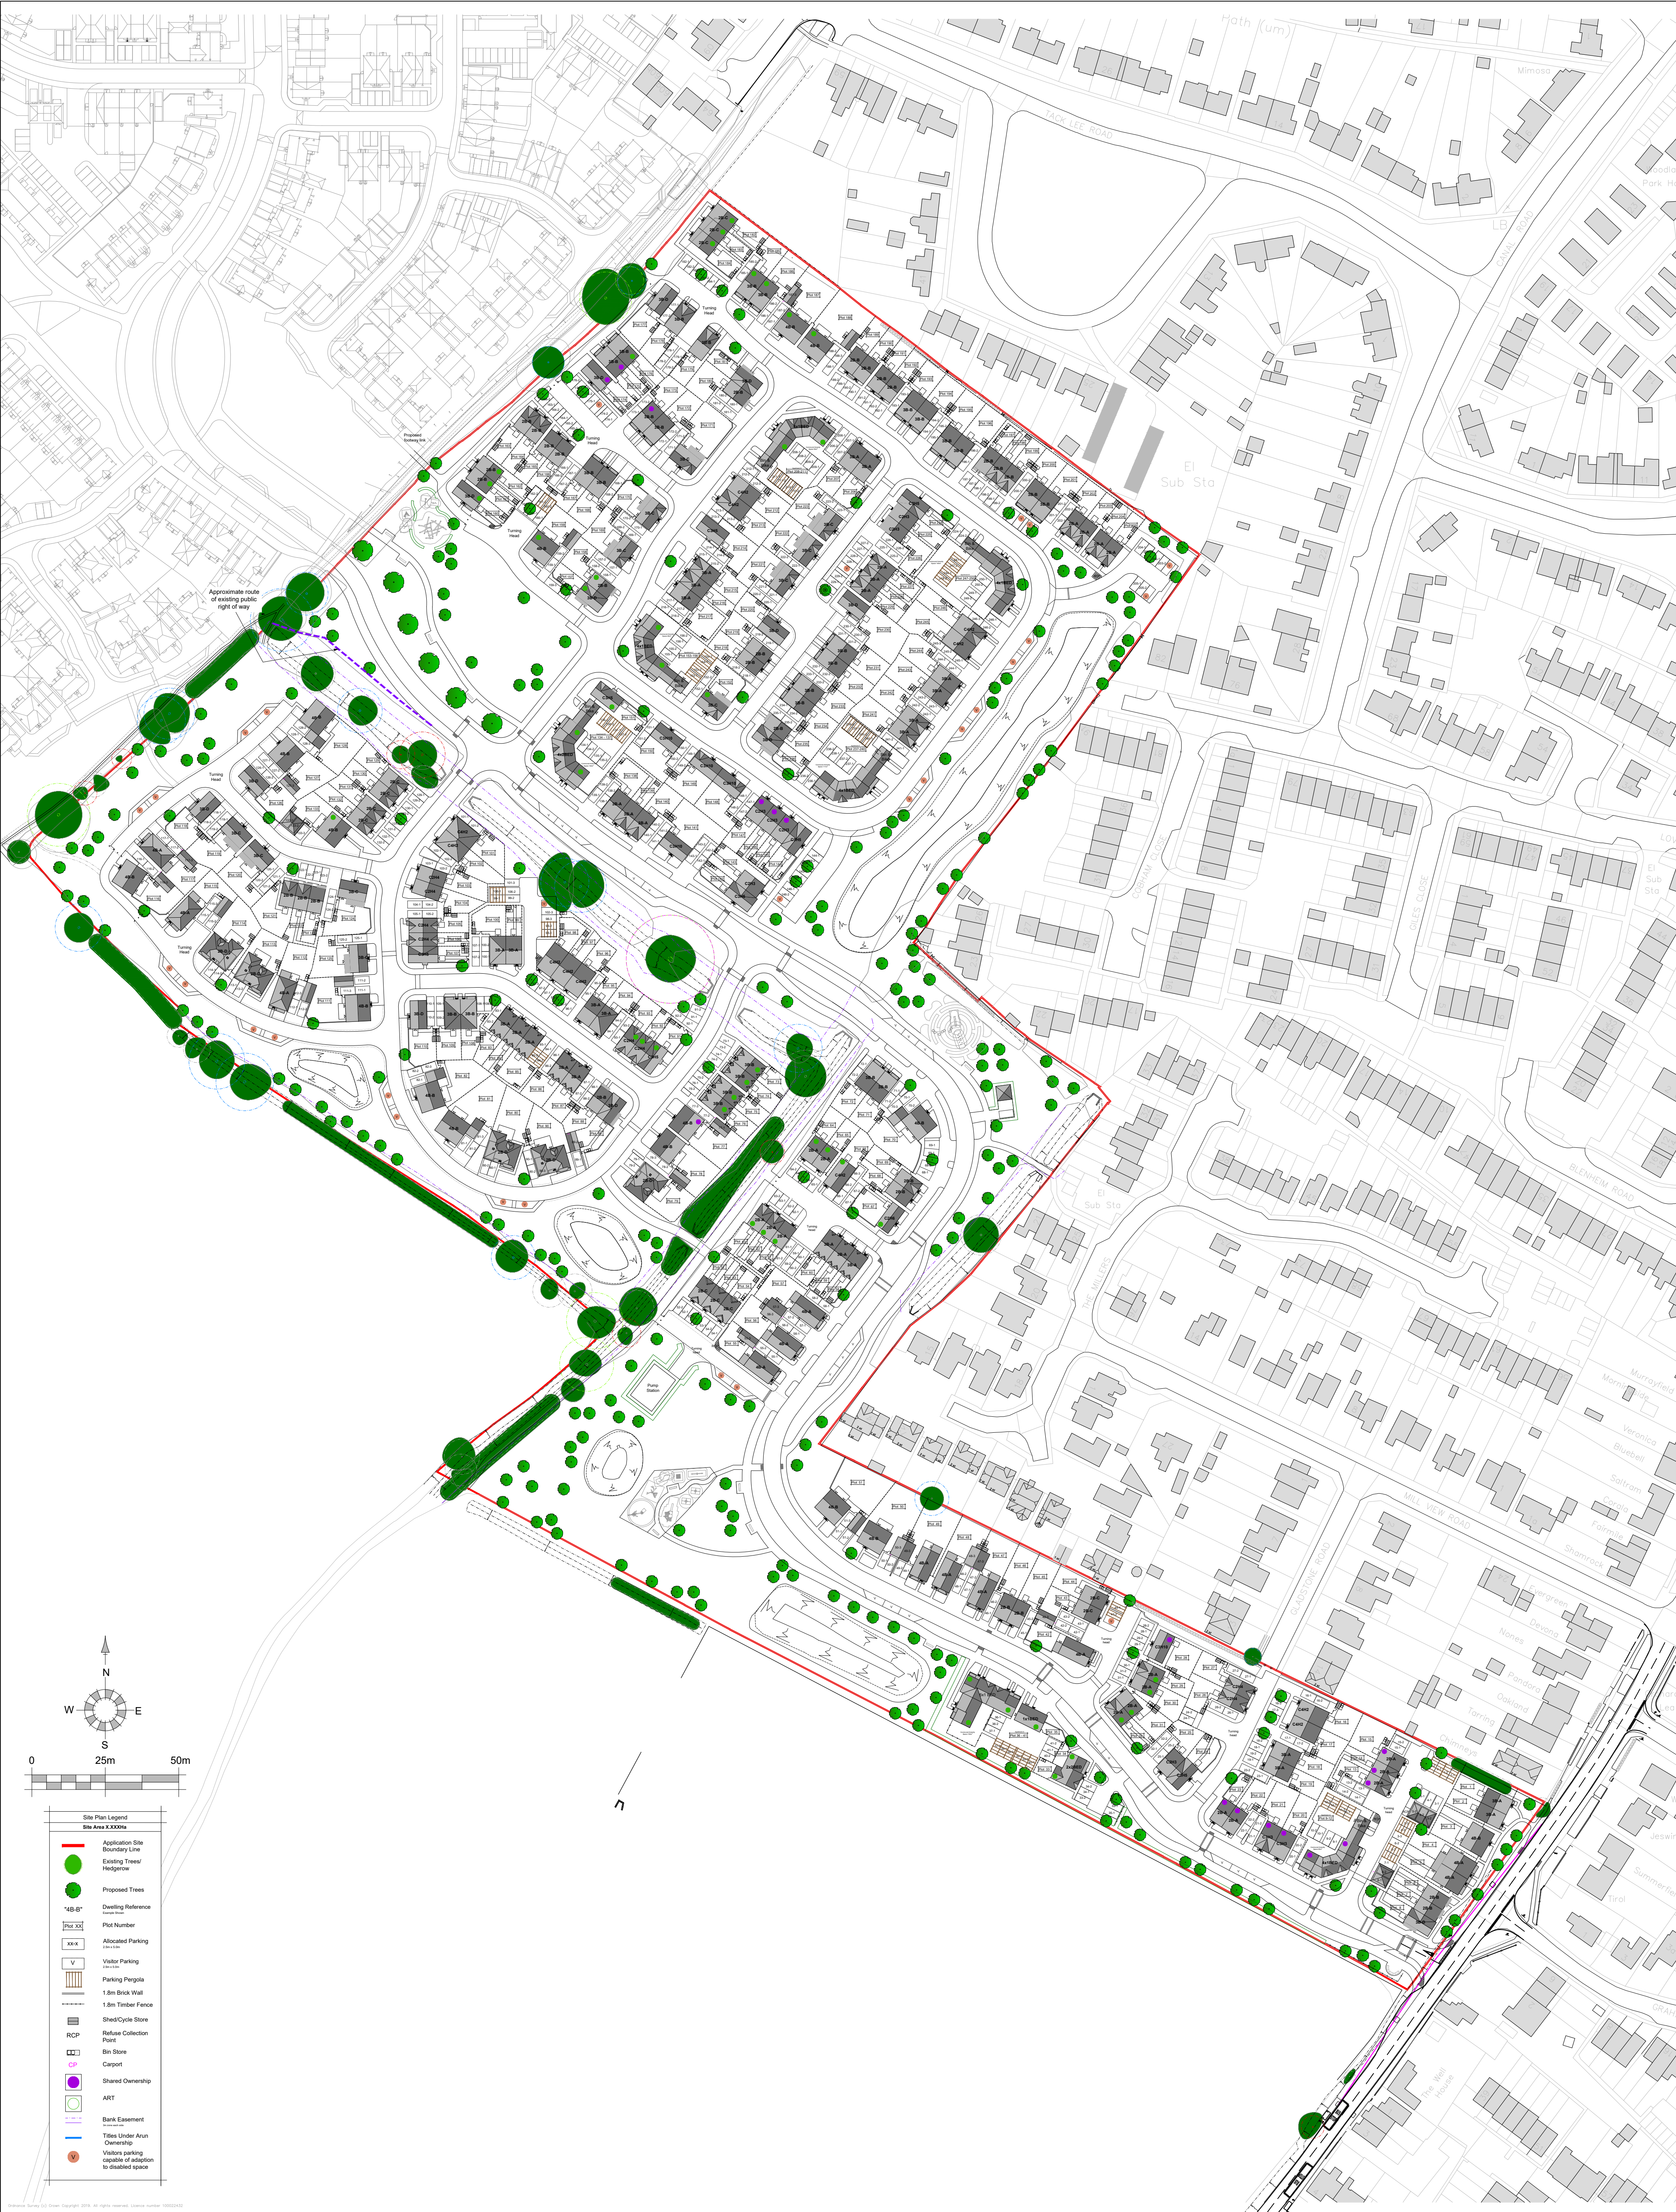

REV	DATE	REVISIONS:	BY
A	091121	Parking area rear of Plots 1-8 revised. Housing tenures amended	RP
B	011221	Route of existing PROW indicated	RP
C	091221	SuDS basins and landscape updated	RP
D	210122	Footpath and parking bays adjust near T8 RPA	RDB
E	260122	Plots 91-98 amended	RP
F	310122	All development removed from T8 RPA	RDB
G	260222	Landscape details updated	RP
H	070422	29No Disabled parking spaces added	RP

REV	DATE	REVISIONS:	BY	STATUS:

Planning

CLIENT:	Bilsham Road Development LLP	PROJECT:	Land At Bilsham Road, Yapton
SCALE:	1:1000 (A1 ORIGINAL)	DRAWING:	Proposed Site Layout Full Site
DRAWN:	SA		
DATE:	July 2021	19284	P201 H



architecture planning masterplanning

Broadmeade House, Farnham Business Park,
Weydon Lane, Farnham, Surrey GU9 8QT.
info@osparchitecture.com www.osparchitecture.com
Tel: 01252 267878