


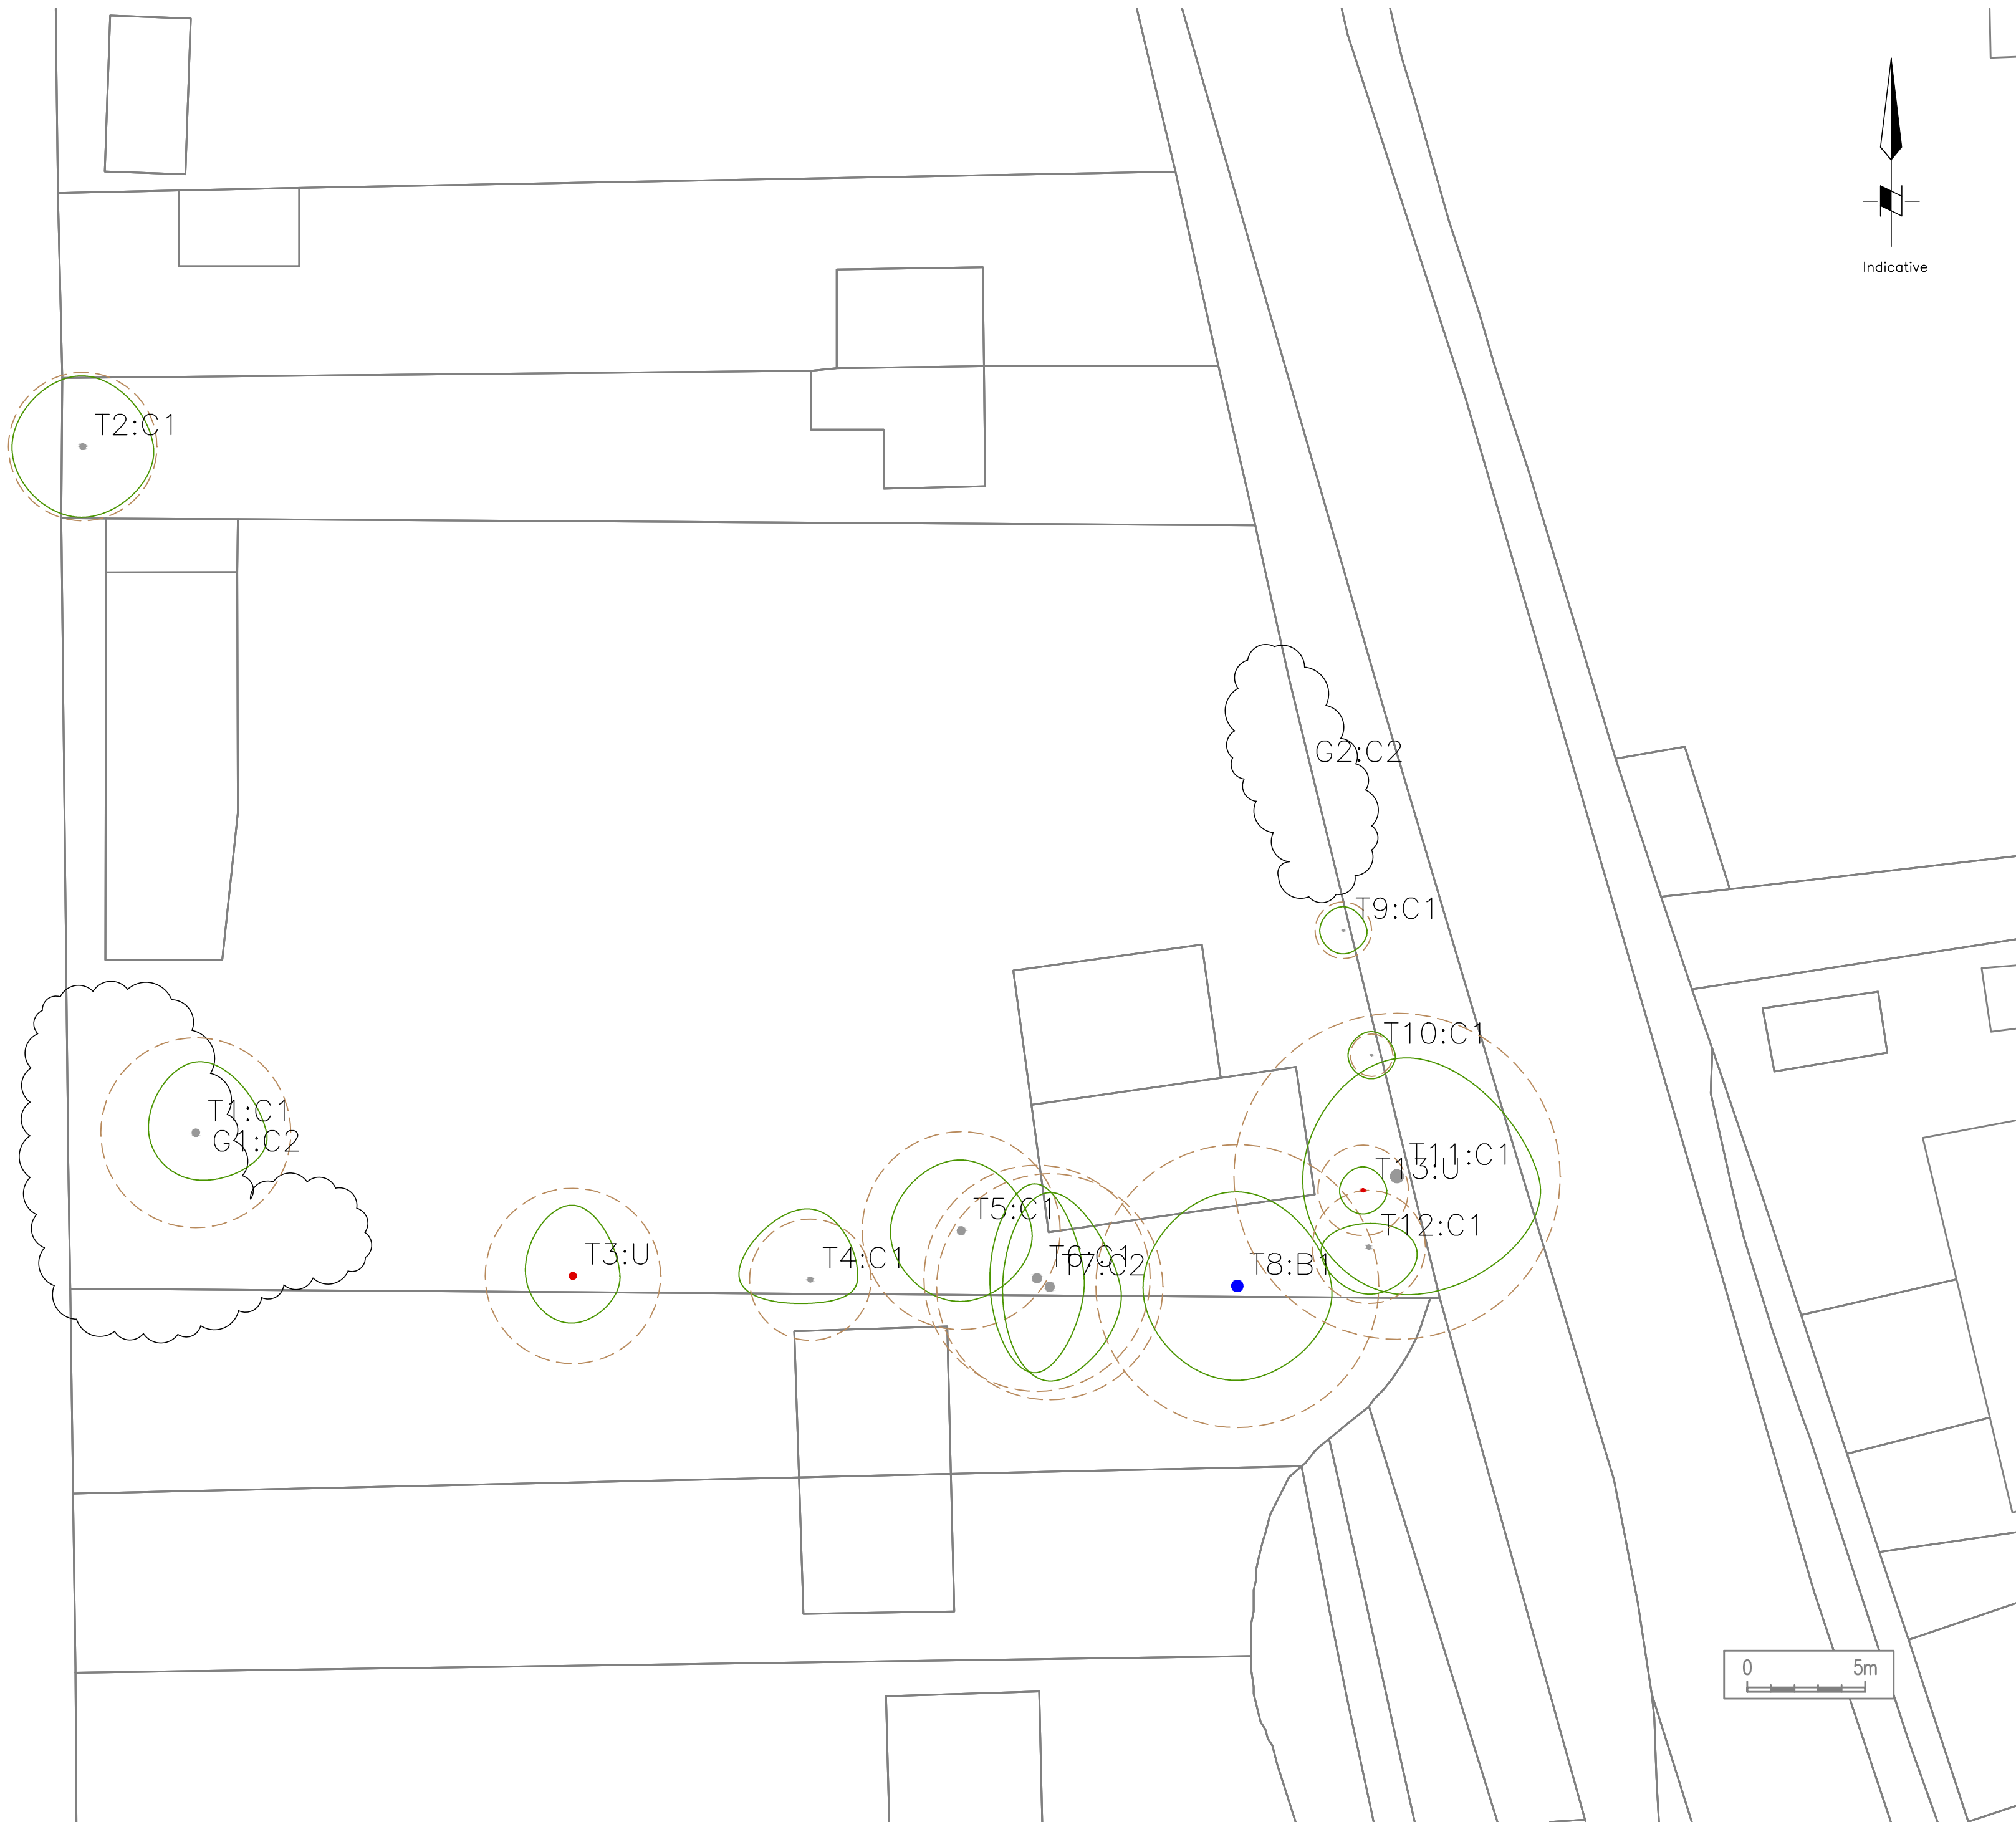

KEY

Root Protection Area (RPA)

Tree Stem

T1 Tree No.

Guide To Tree Quality Assessment Categories

A

B

C

U

Tree Shadow

This drawing has been prepared in accordance with BS 5837:2012. It is an appendix of an arboricultural report which expands on the data presented, and therefore it must not be read used without also referring to that report.

This drawing is intended to be printed and used in colour only, and for no purpose other than the consideration of trees in accordance with BS 5837.

REV.	DESCRIPTION	DWN	CHK'D	DATE
------	-------------	-----	-------	------

THIS DRAWING IS CONFIDENTIAL AND MUST NOT BE REPRODUCED WITHOUT THE CONSENT OF ARBTECH CONSULTING LIMITED.

CLIENT
Mary Huband

PROJECT
The Old Coal Yard
North End Rd,
West Sussex, BN18 0DN

TITLE
Tree Constraints Plan

DWN	DATE	CHK'D	DATE	APP'D	DATE	SCALE
RCK	21/11/2013					1:200

Arbtech Consulting Limited
Murlain House
Union Street
Chester
CH1 1QP
Telephone: 08450 176950

Drawing Number	A2
TCP-01	REV.