


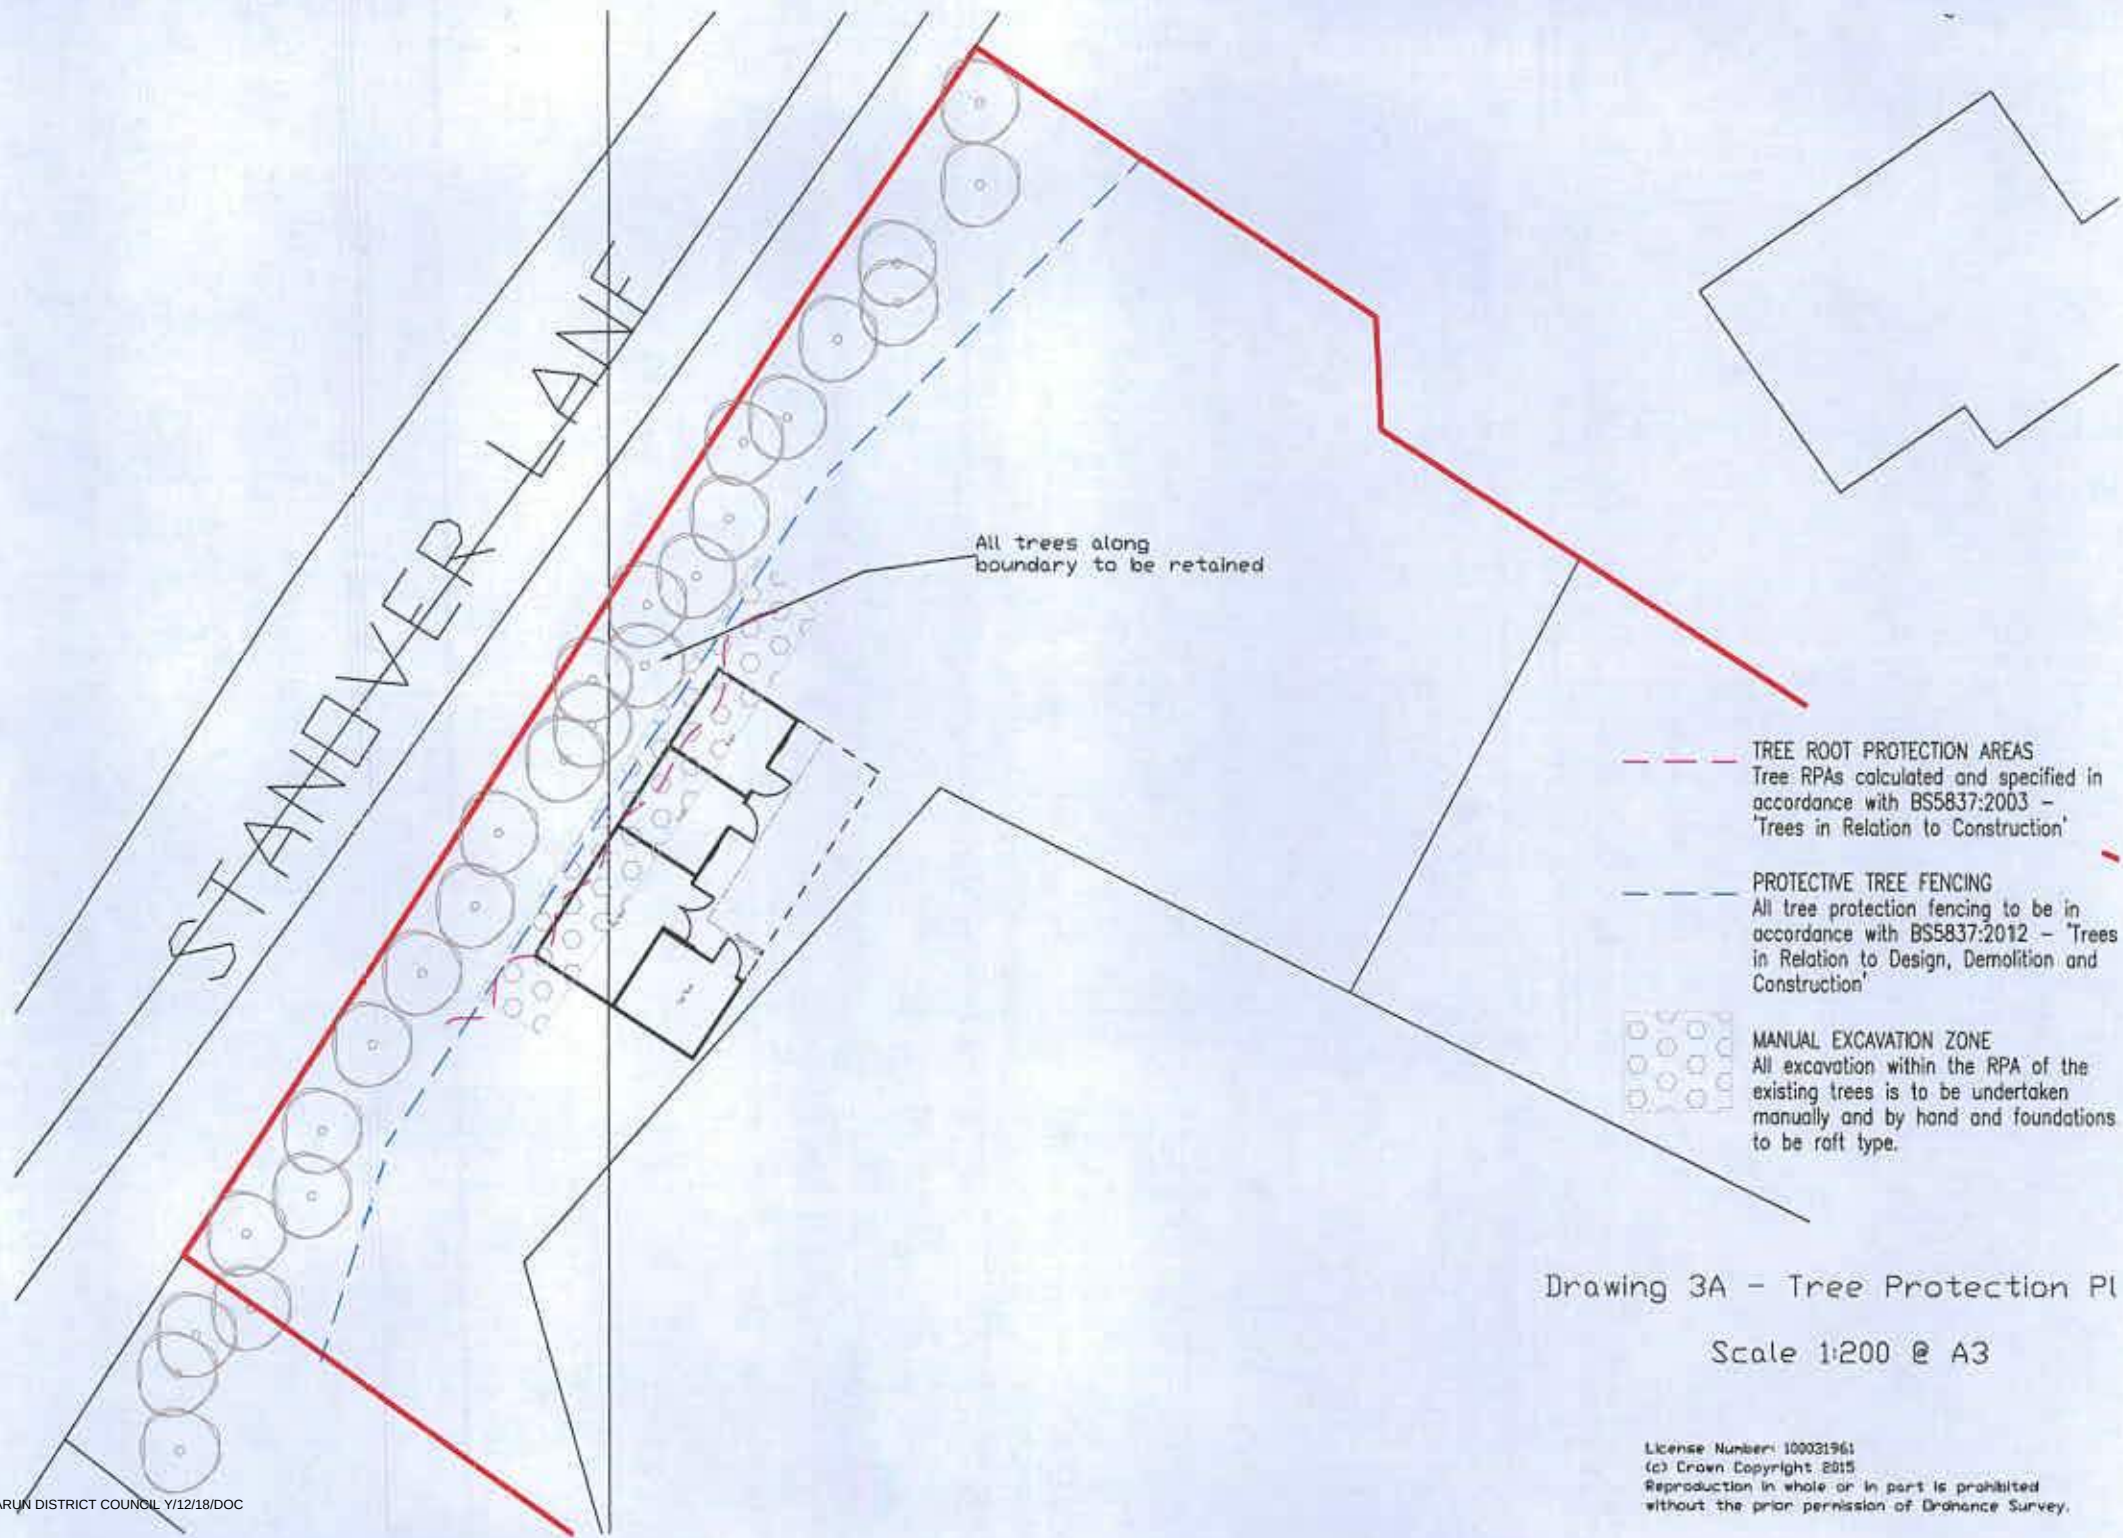

Drawing 3A - Tree Protection Plan

Scale 1:200 @ A3