


Class D400 manhole covers and frames
600mmx600mm to BS EN 124 to be used in adoptable
highways and private roads and car parks with class
B125 elsewhere, bedded and haunched with mortar.

All brickwork to be Class B engineering to BS
3921 - 2 courses min; 4 courses max; 225mm
thick

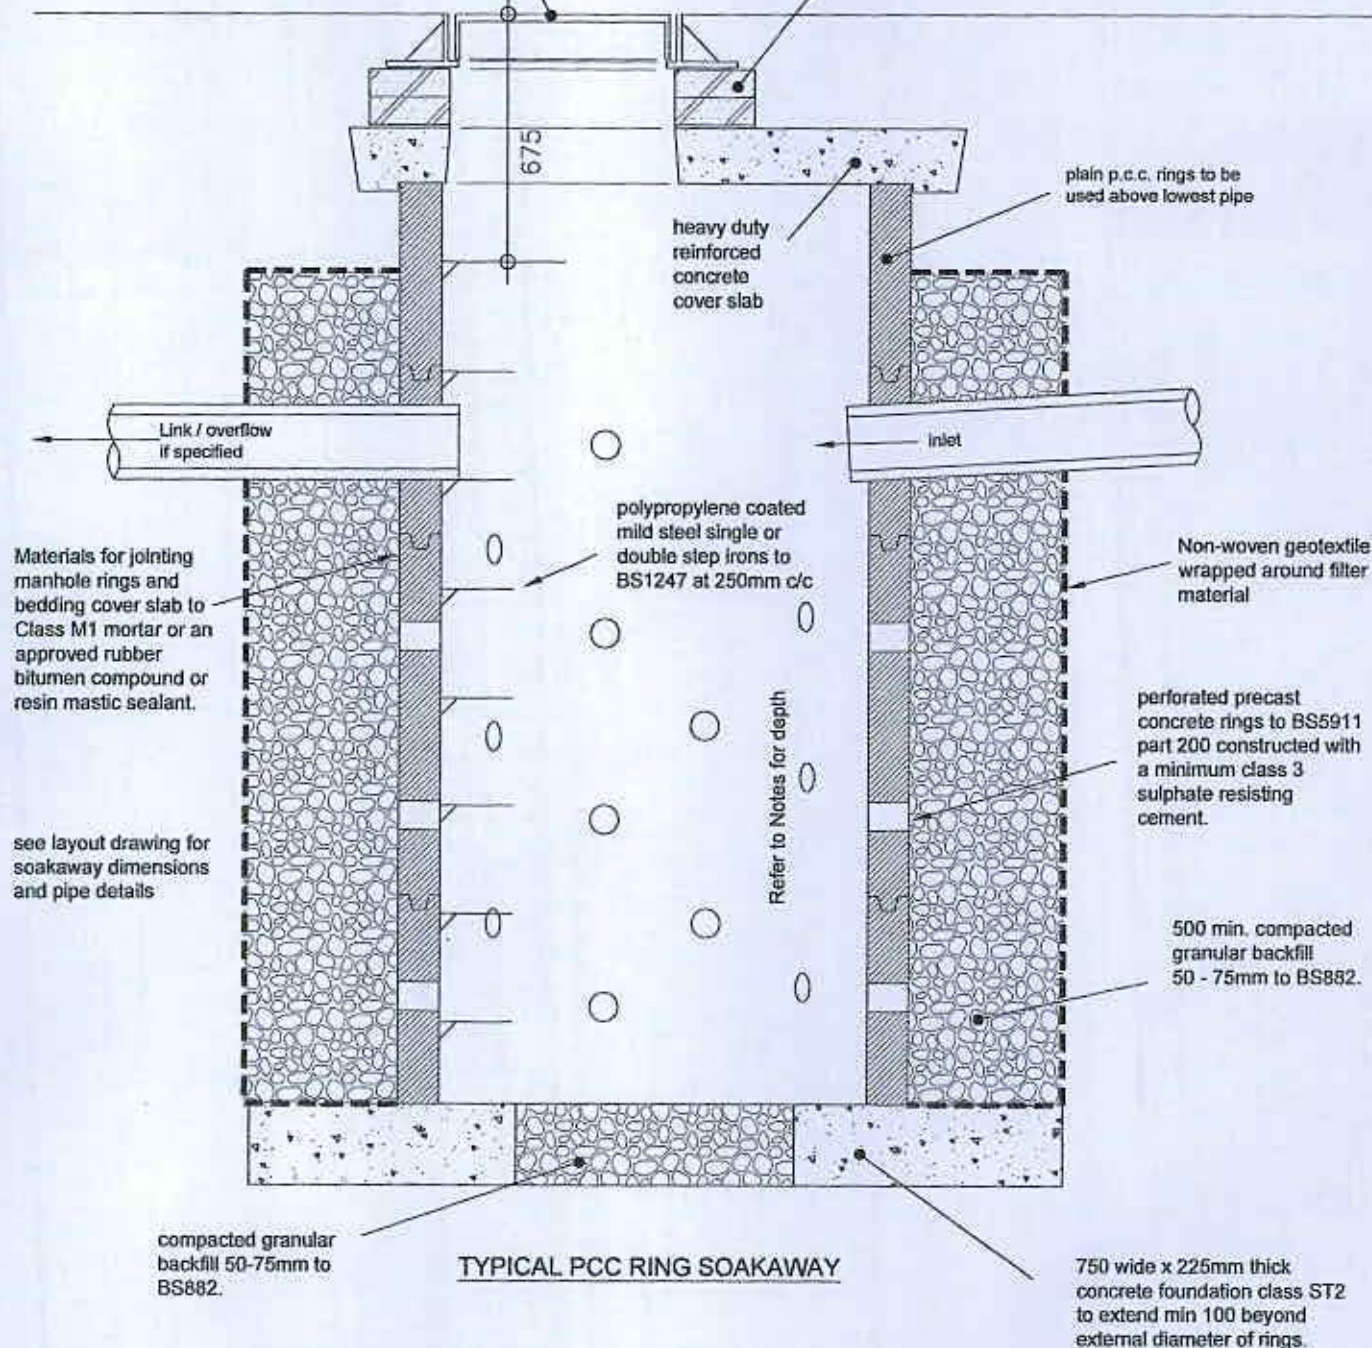

Robert Clark Associates Ltd
Chartered Civil Engineers
Willow Cottage, Herne Lane
Rustington, West Sussex BN16 3EE
T: 01903 778945 E: rca-ltd@talktalk.net

Client	Lee Oldcorn				
Project	Land at Brickfields, Hoe Lane				
Rev.	Original	PC	RTFC	28.2.18	
Rev.	Description	App.	Chk.	Dwn.	Date

Title			Concrete Ring Soakaway		
Scale	1:20	At original	A4	© Robert Clark Associates Ltd	
Drawing Number	1785/D5.1			Revision	-