


WMA DISTRICT COUNCIL, W1272NMA


Responsibility is not accepted for errors made by others in scaling from this drawing.
All construction information should be taken from figured dimensions only.

0mm 50mm 100mm

0 5 10 m

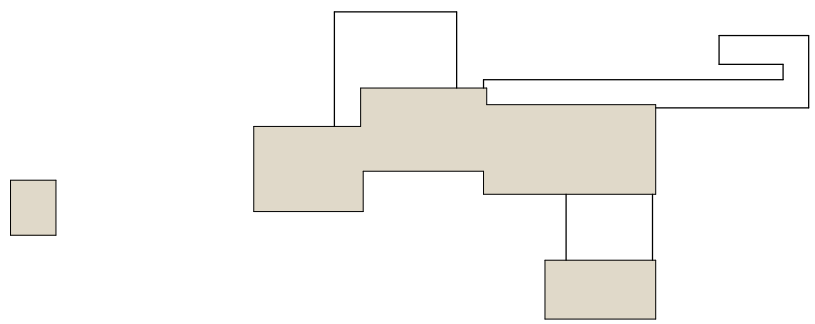

2 Level 00_Remembrance Court
1 : 100

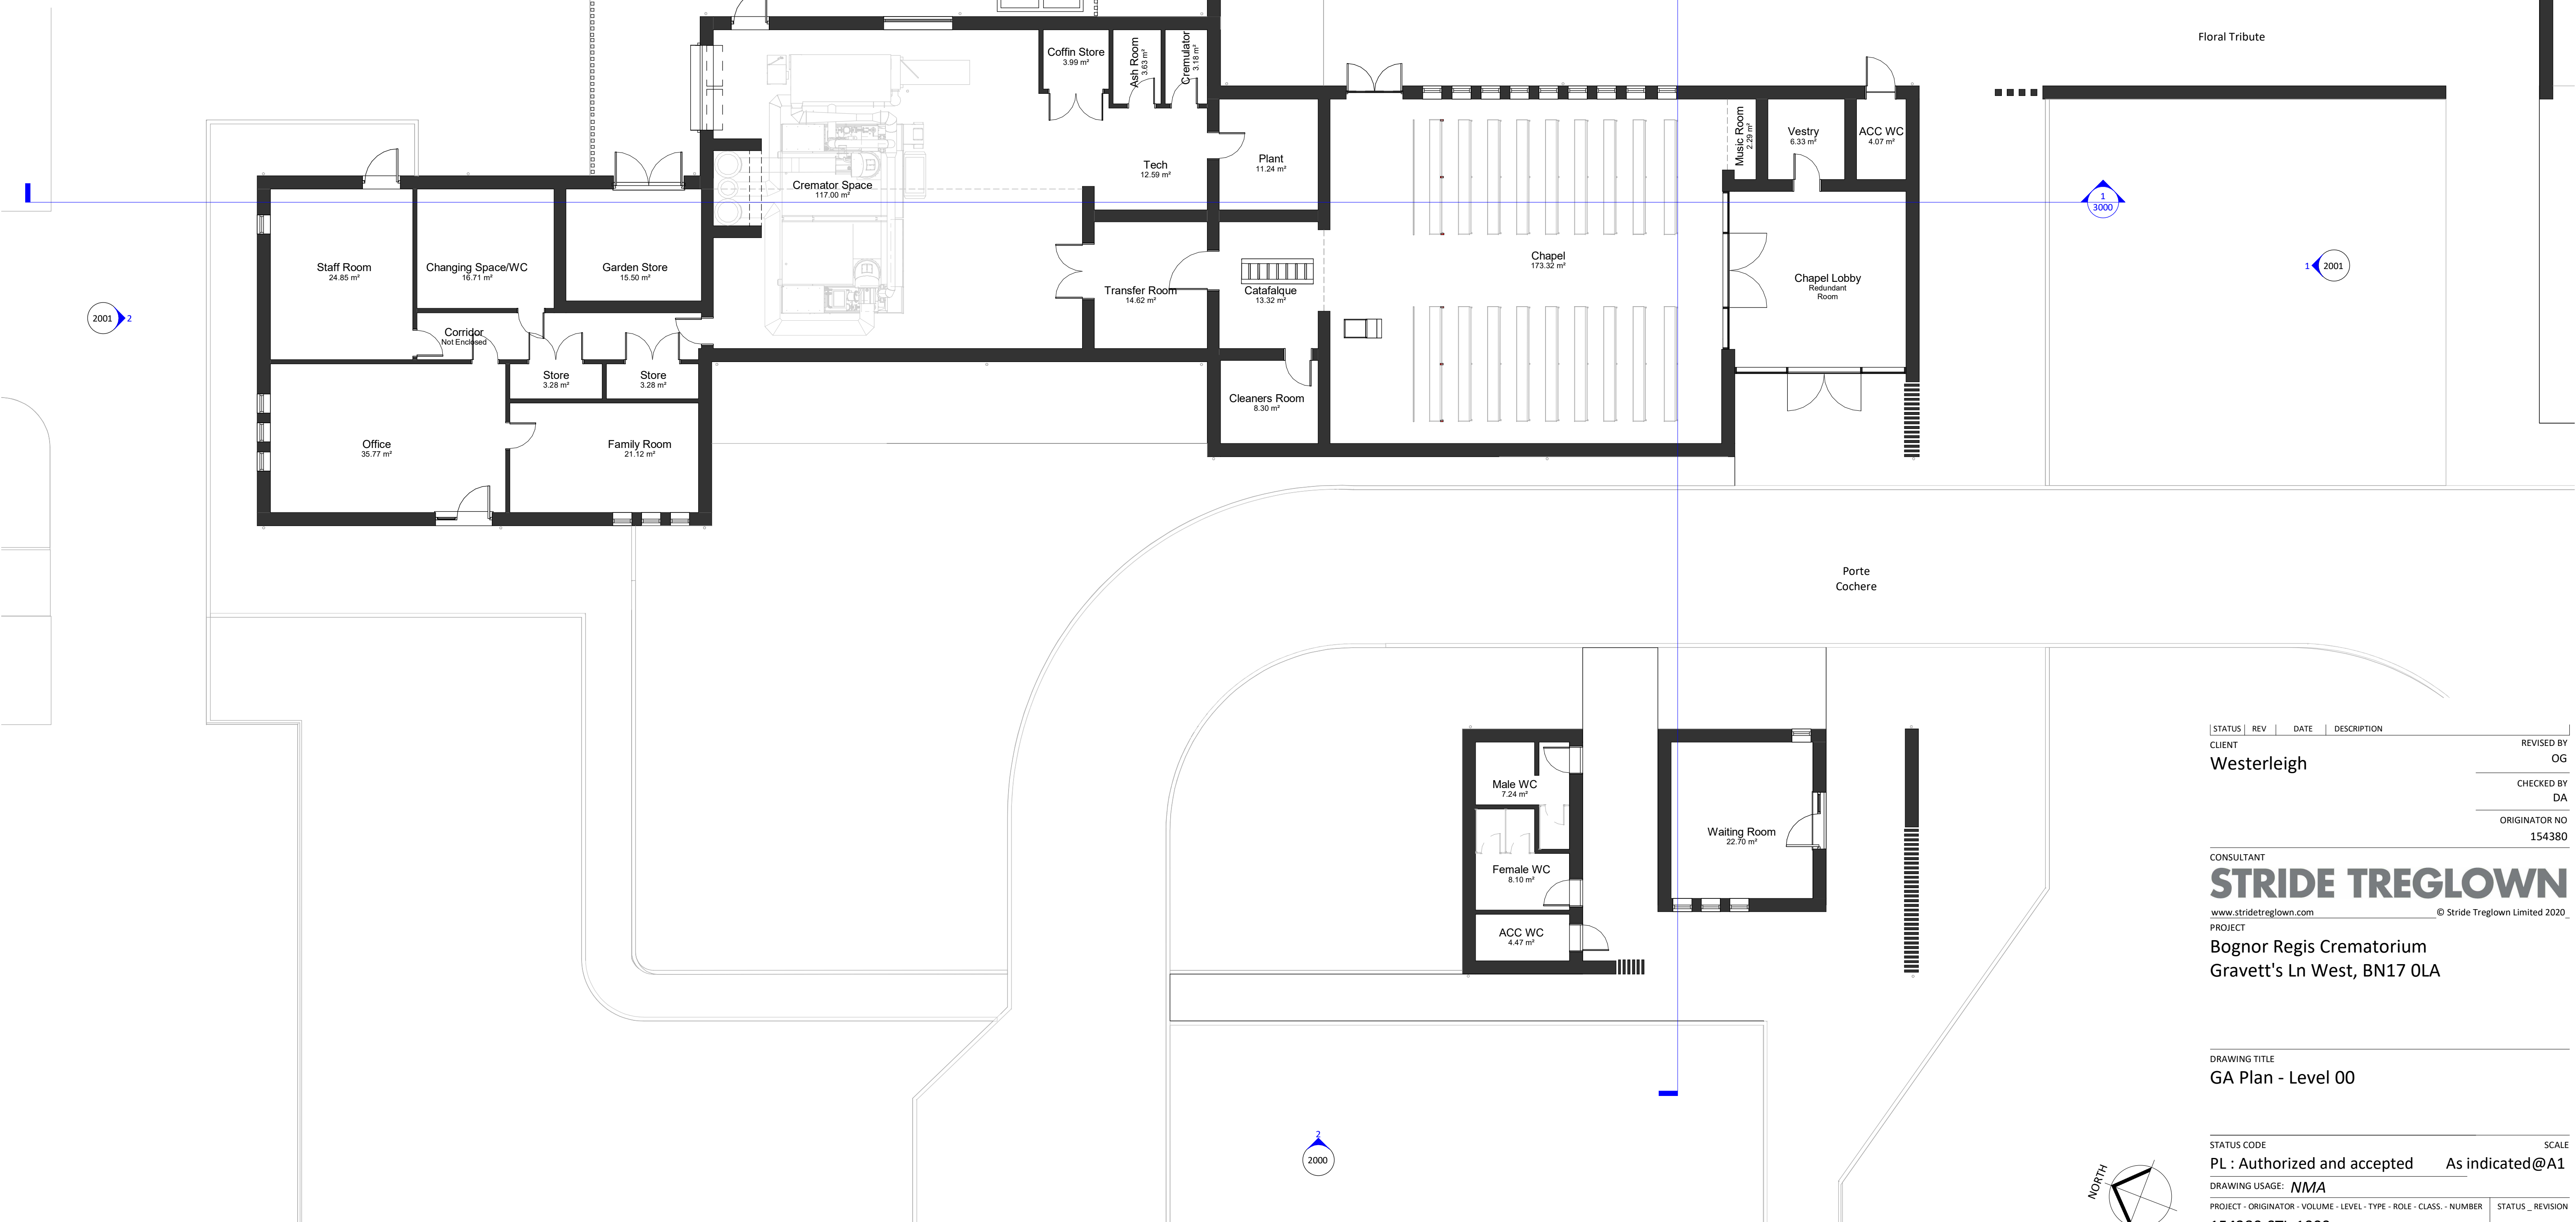

1 Level 00_Ground Floor GA Plan
1 : 100

STATUS	REV	DATE	DESCRIPTION	REVISED BY
CLIENT				OG
Westerleigh				CHECKED BY
				DA
				ORIGINATOR NO
				154380

CONSULTANT
STRIDE TREGLOWN
www.stridetreglown.com © Stride Treglown Limited 2020
PROJECT
Bognor Regis Crematorium
Gravett's Ln West, BN17 0LA

DRAWING TITLE
GA Plan - Level 00

STATUS CODE	SCALE
PL : Authorized and accepted	As indicated@A1
DRAWING USAGE: NMA	
PROJECT - ORIGINATOR - VOLUME - LEVEL - TYPE - ROLE - CLASS - NUMBER	STATUS _ REVISION
154380-STL-1000	

