
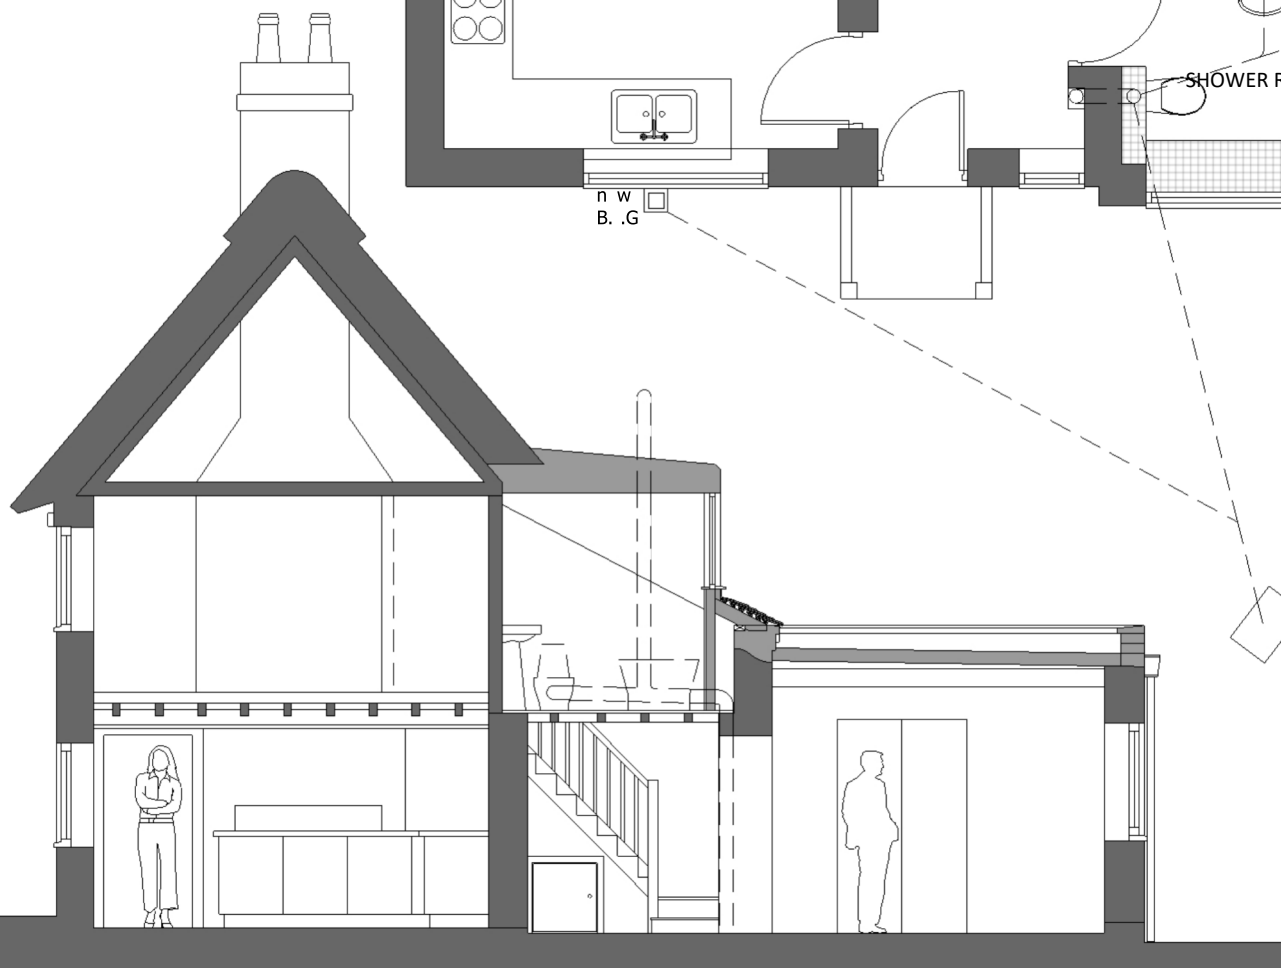



B

A

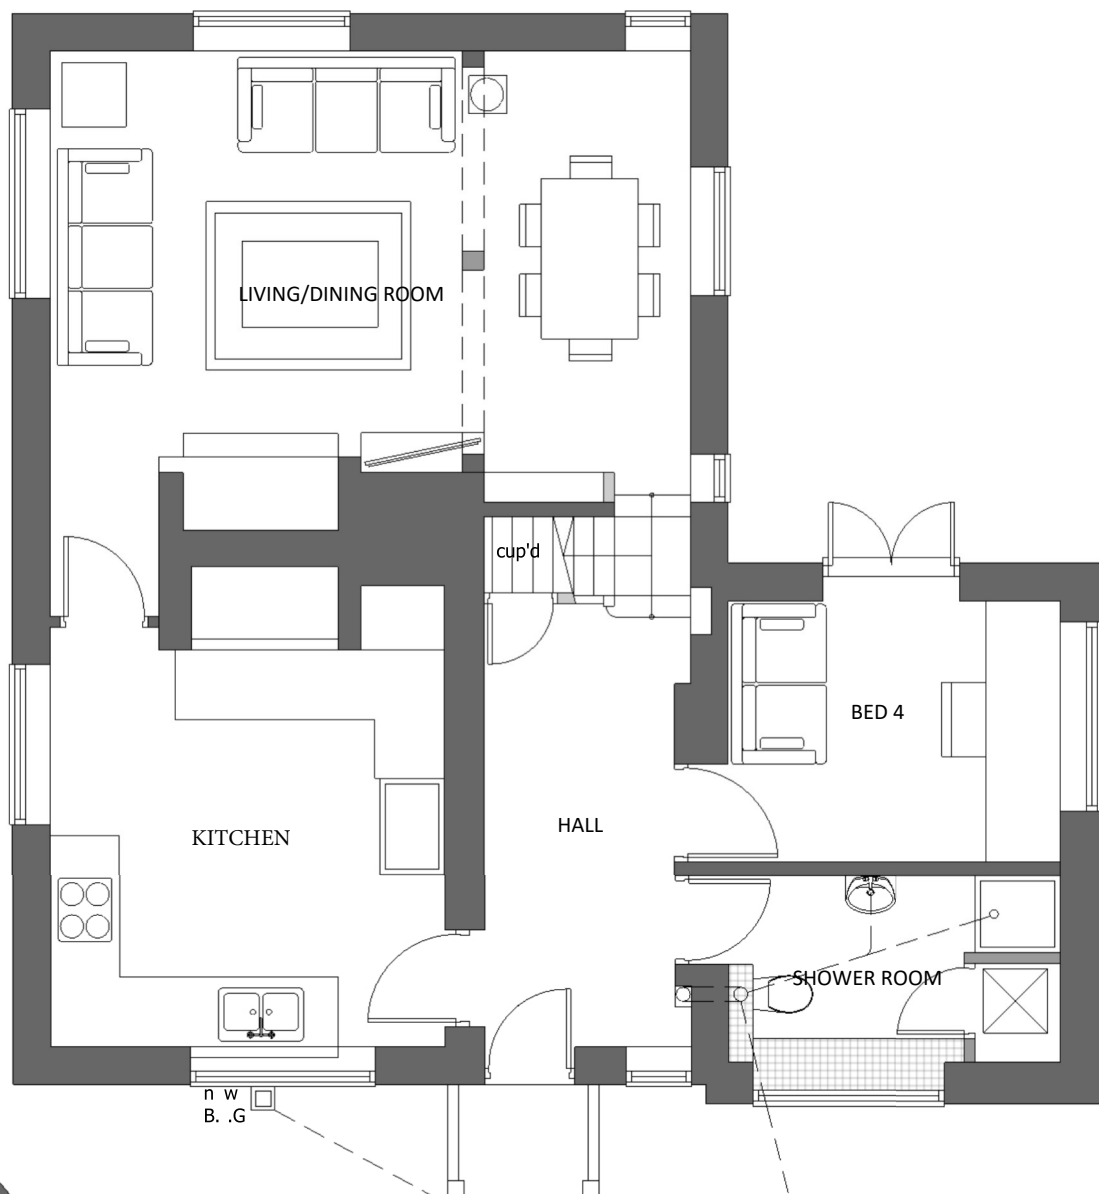

DWG NO. WAY/2021/05

SPRING COTTAGE, BURDELL ROAD, YAPTON, BN18 0HP

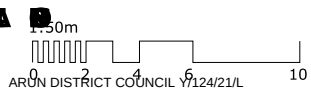

doug dadswell architecture

email : dadswell260@btinternet.com mobile : 07906 117849