
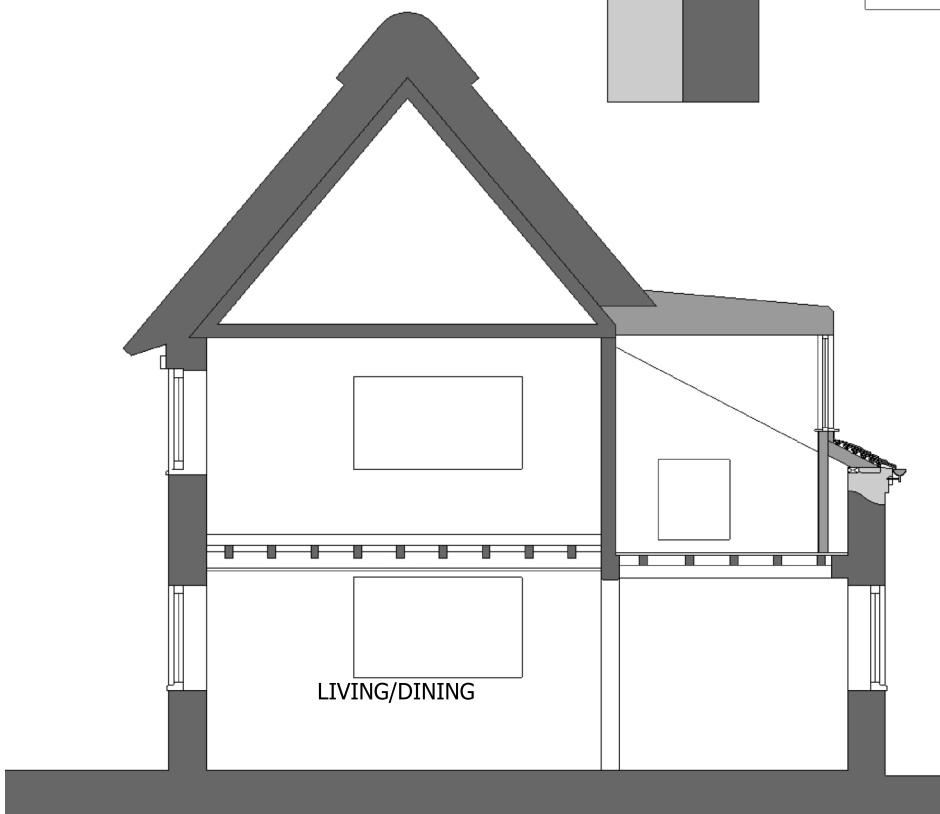


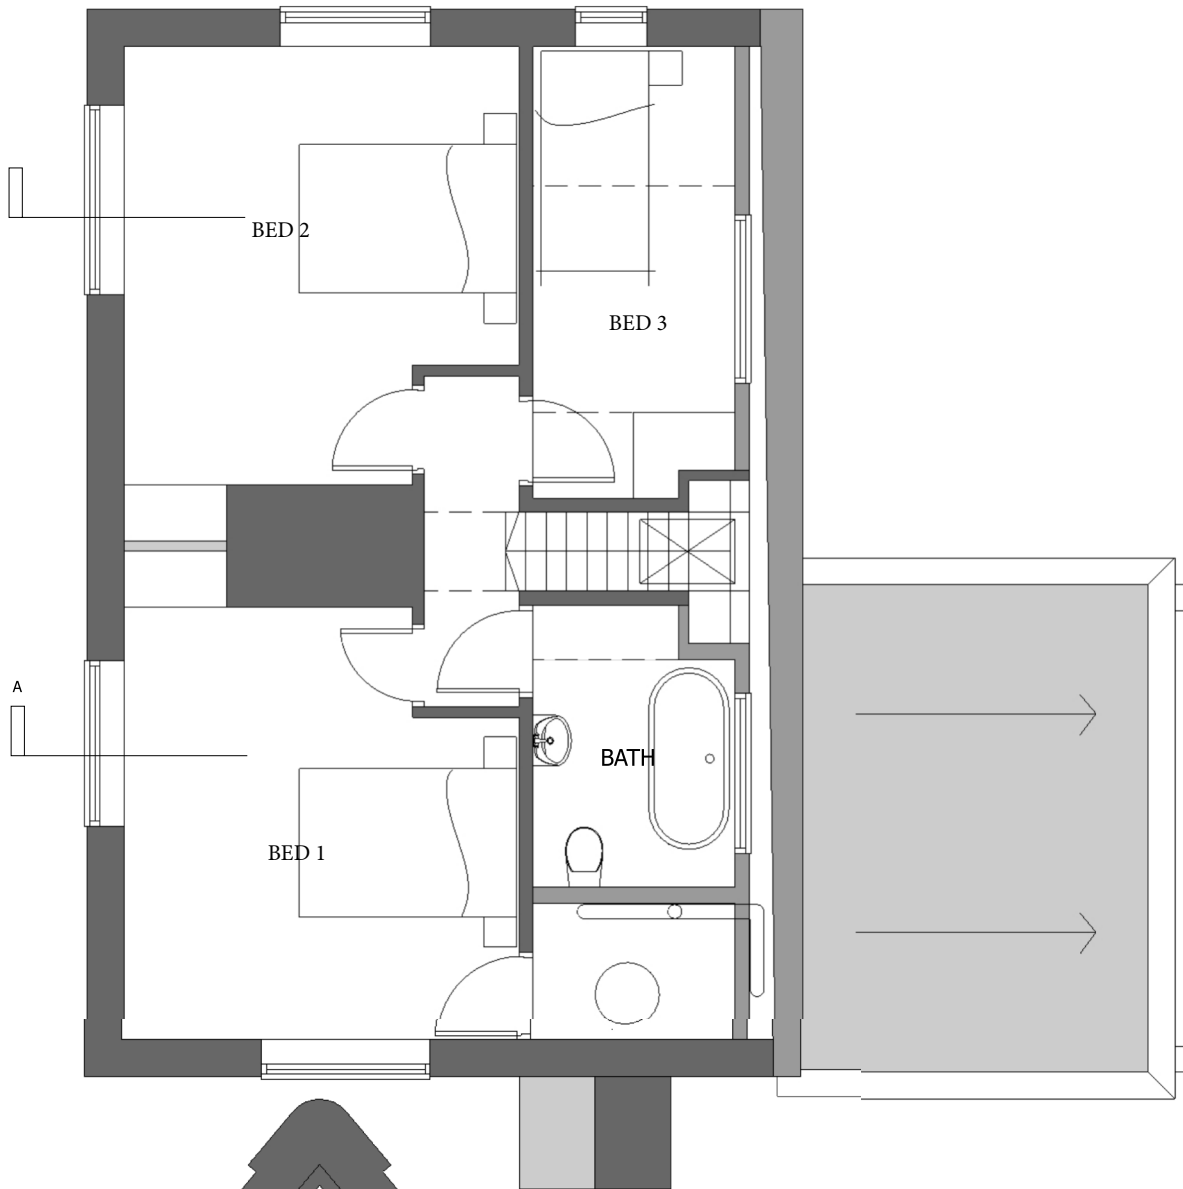

DrgnWY/2021/04

SPRING COTTAGE, BURDELL ROAD, YAPTON, BN18 0HP

1:50m
0 2 4 6 8 10
ARUN DISTRICT COUNCIL Y/124/21/L

doug dadswell architecture

email : dadswell260@btinternet.com

mobile : 07906 117849