


P:18-344 - Ford Lane, Yapton\Tech\Acad\Drawings\200 Series (Ford Lane S278)\18-344-209 S278 Catchment Plan.dwg

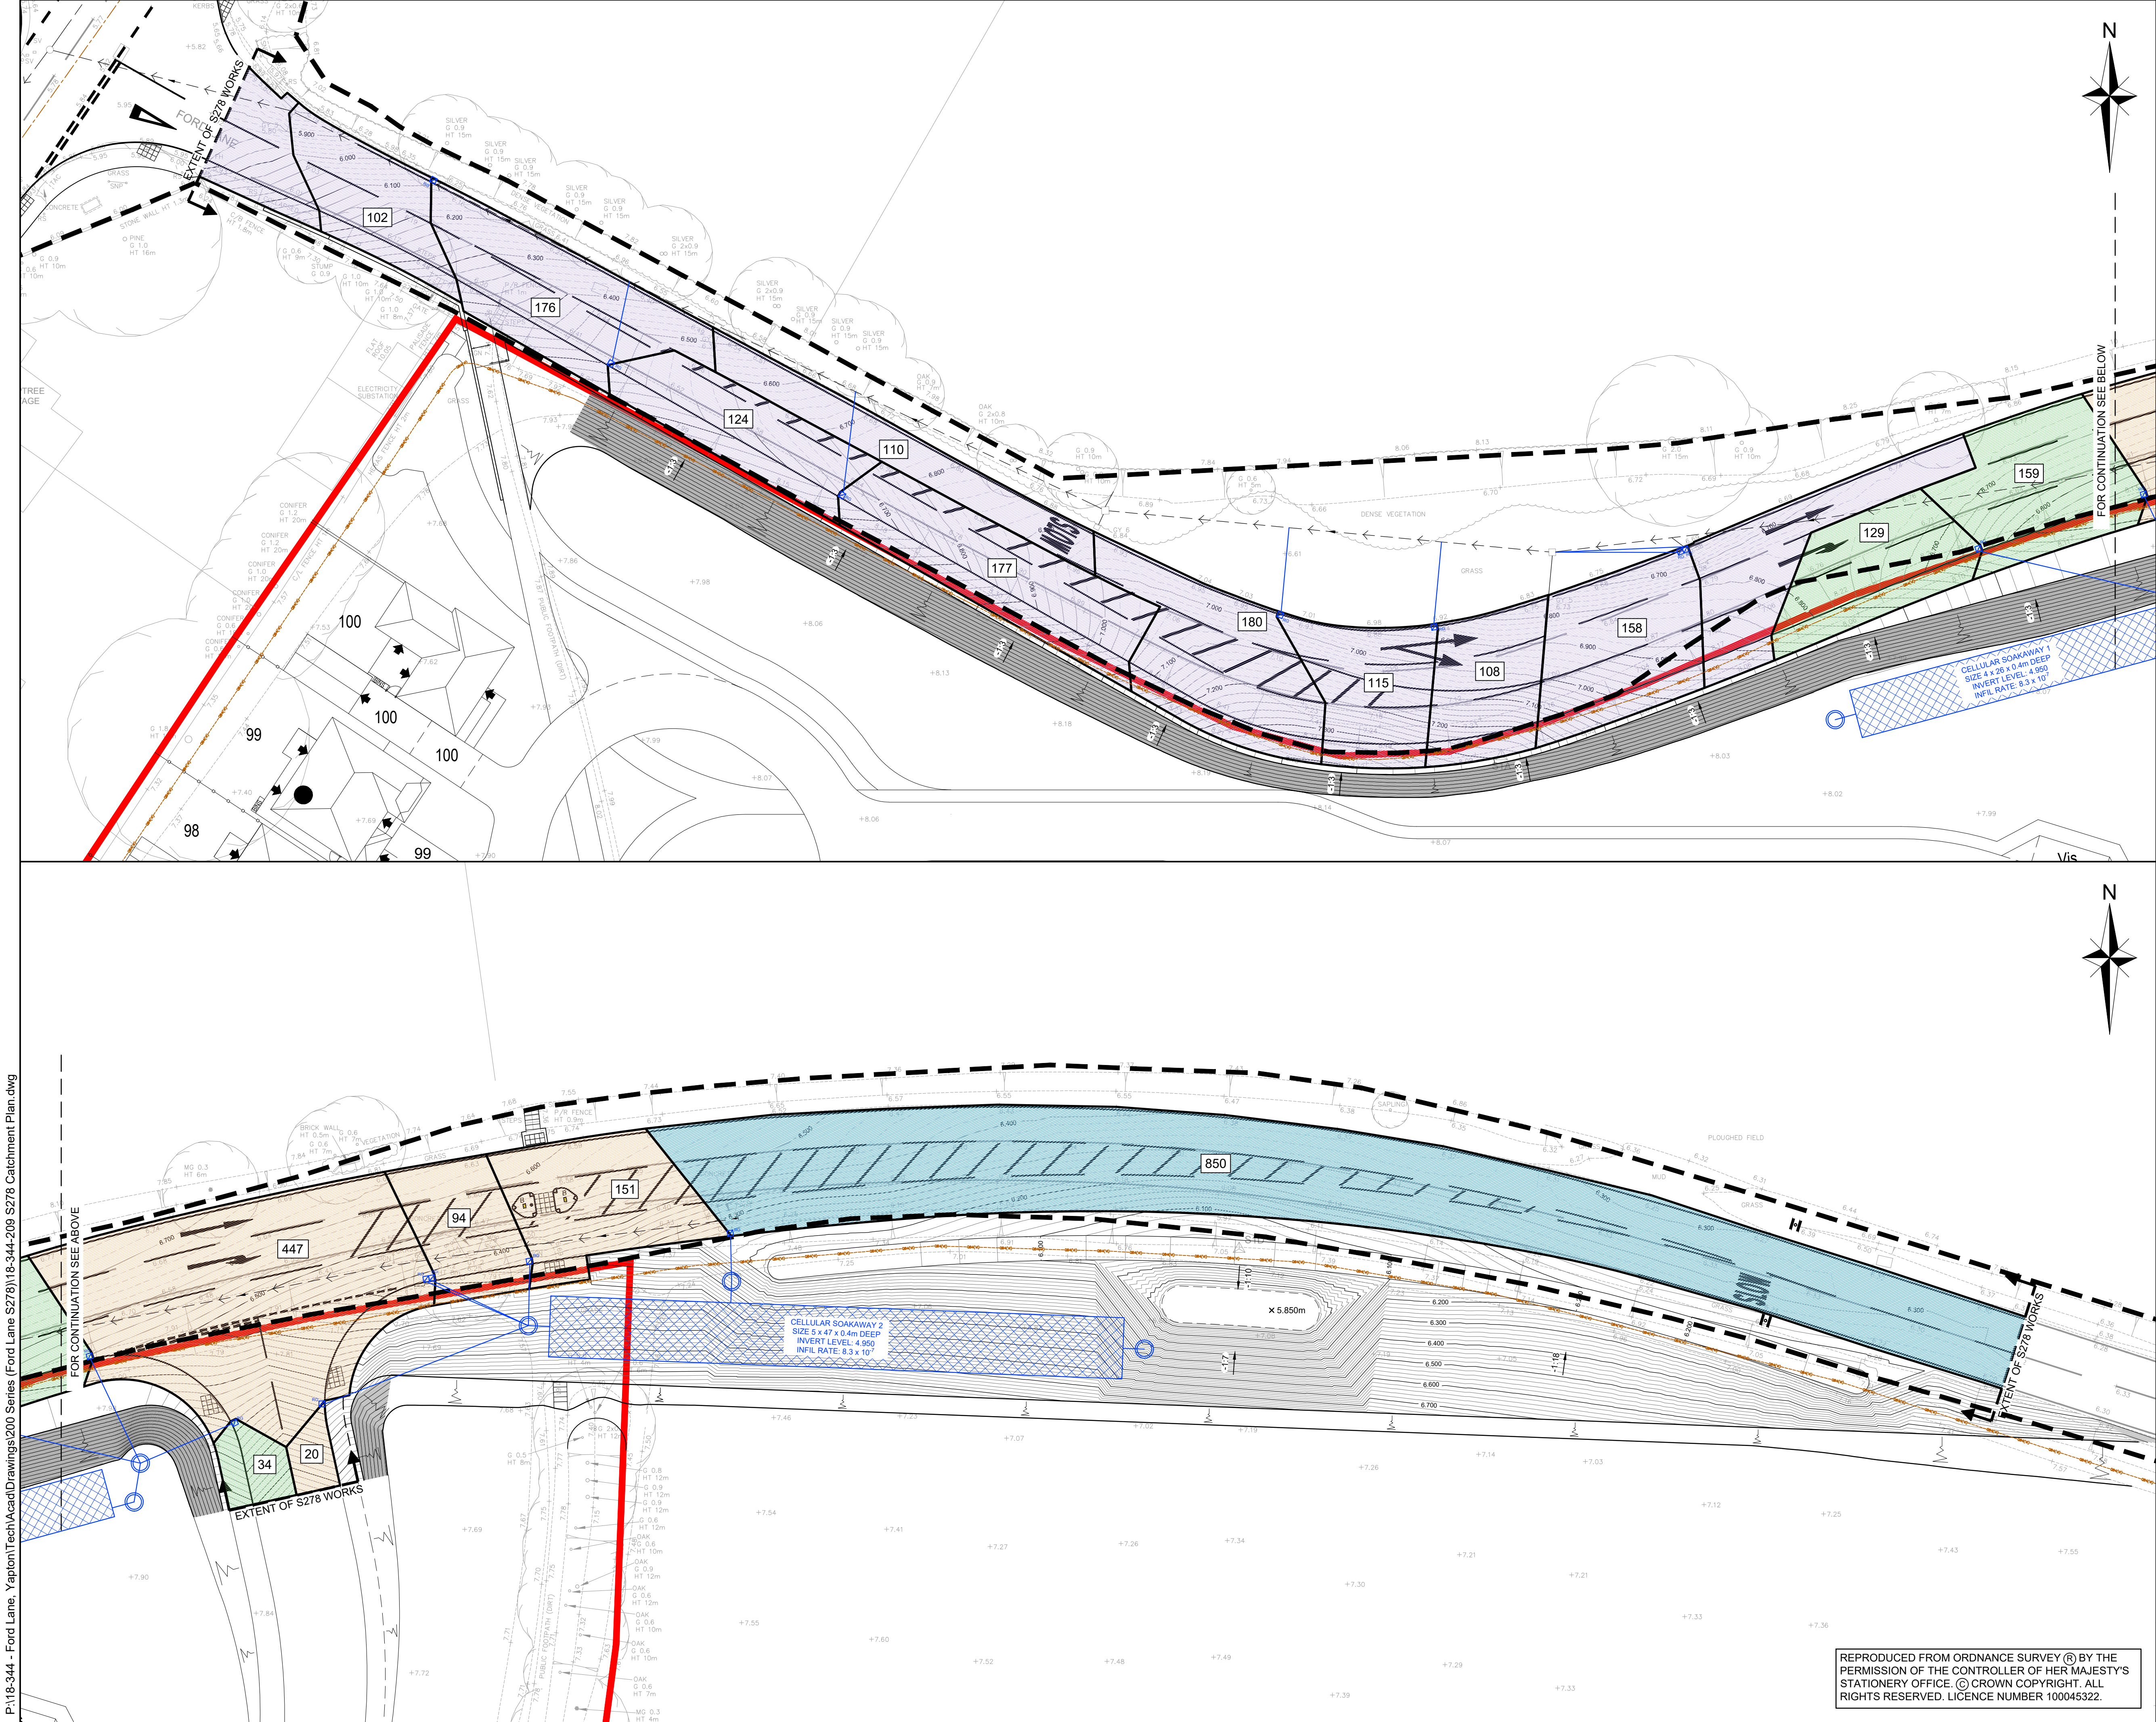

- NOTES
1. IF THERE IS ANY AMBIGUITY BETWEEN THE SPECIFICATION AND THE DRAWINGS, THE CONTRACTOR SHALL IMMEDIATELY INFORM THE ENGINEER.
 2. DO NOT SCALE FROM THIS DRAWING. WORK FROM FIGURED DIMENSIONS ONLY.
 3. ALL DIMENSIONS SHOWN ON THIS DRAWING ARE IN METRES
 4. EXISTING HIGHWAY DRAINAGE HAS BEEN TAKEN FROM MK SURVEYS SURVEYS DRAWING 26436_R8.

LEGEND

	CATCHMENT TO EXISTING HIGHWAY DRAIN
	CATCHMENT TO CELLULAR SOAKAWAY 1
	CATCHMENT TO CELLULAR SOAKAWAY 2
	CATCHMENT TO FILTER DRAIN

NOT FOR CONSTRUCTION
SUBJECT TO TECHNICAL
APPROVAL

B	UPDATED IN ACCORDANCE WITH WSCC COMMENTS DATED 16.09.20	SG	LH	LH	29.09.20
A	CATCHMENTS UPDATED	JA	SG	LH	15.09.20
Rev	Amendments	Dm	Chk	App	Date

ODYSSEY

Tuscany House
White Hart Lane
Basingstoke
Hampshire RG21 4AF

Telephone: 01256 331144
Fax: 01256 331134
E: info@odysseyconsult.co.uk
W: www.odysseyconsult.co.uk

Job Title	FORD LANE, YAPTON SITE ACCESS		
Drawing Title	SECTION 278 CATCHMENT PLAN		
Client	REDROW		
Scale	1:250 @ A1	Date	JUL 2020
Drawn	LS	Checked	SG
Job No	18-344	Drawing No	18-344/209
Rev	B	Designed	-
		Approved	LH

REPRODUCED FROM ORDNANCE SURVEY © BY THE
PERMISSION OF THE CONTROLLER OF HER MAJESTY'S
STATIONERY OFFICE. © CROWN COPYRIGHT. ALL
RIGHTS RESERVED. LICENCE NUMBER 100045322.