
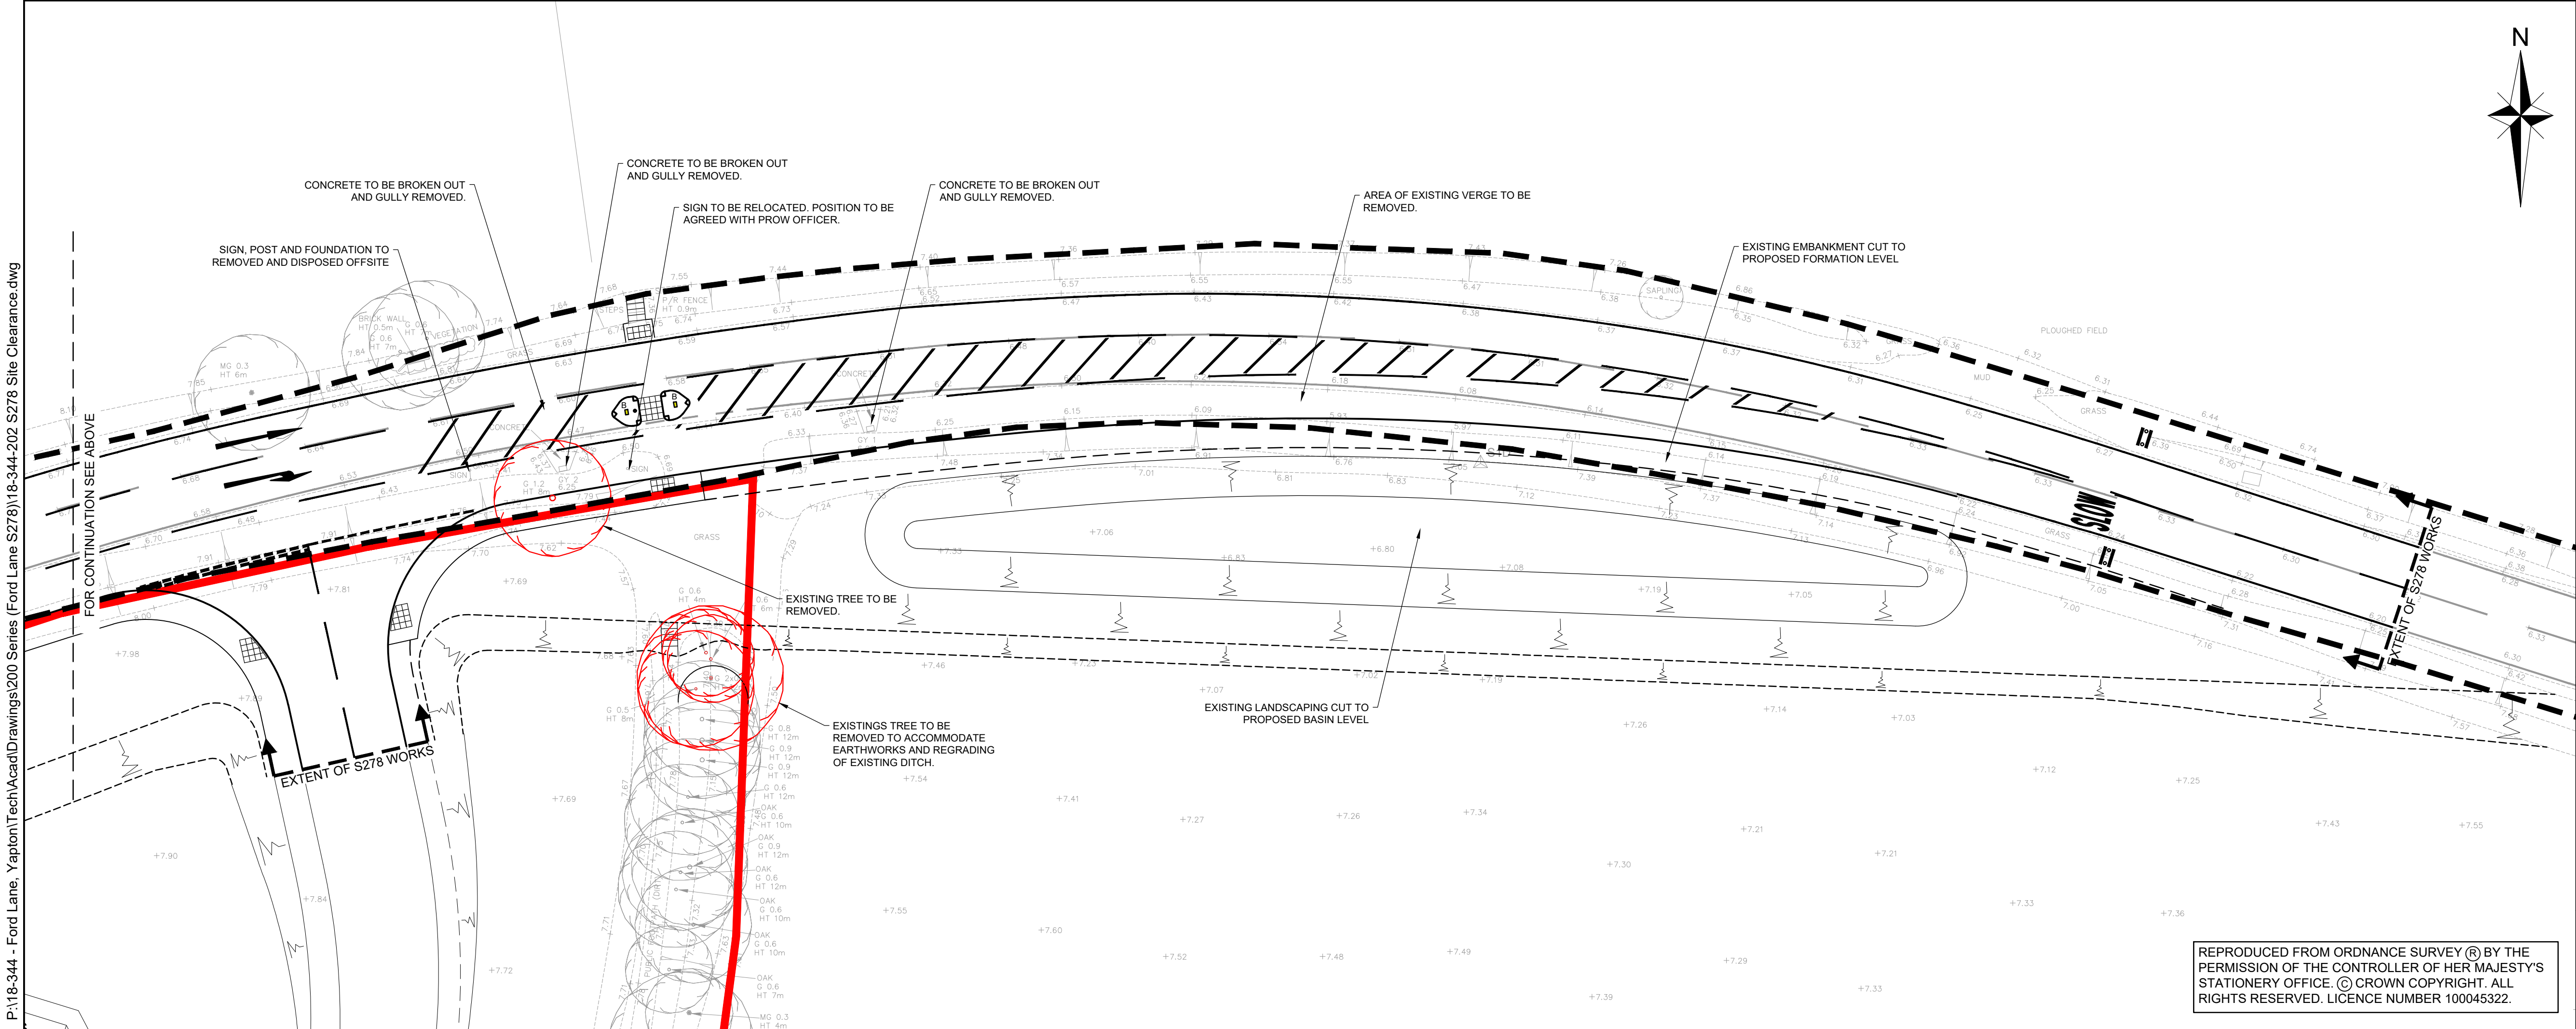


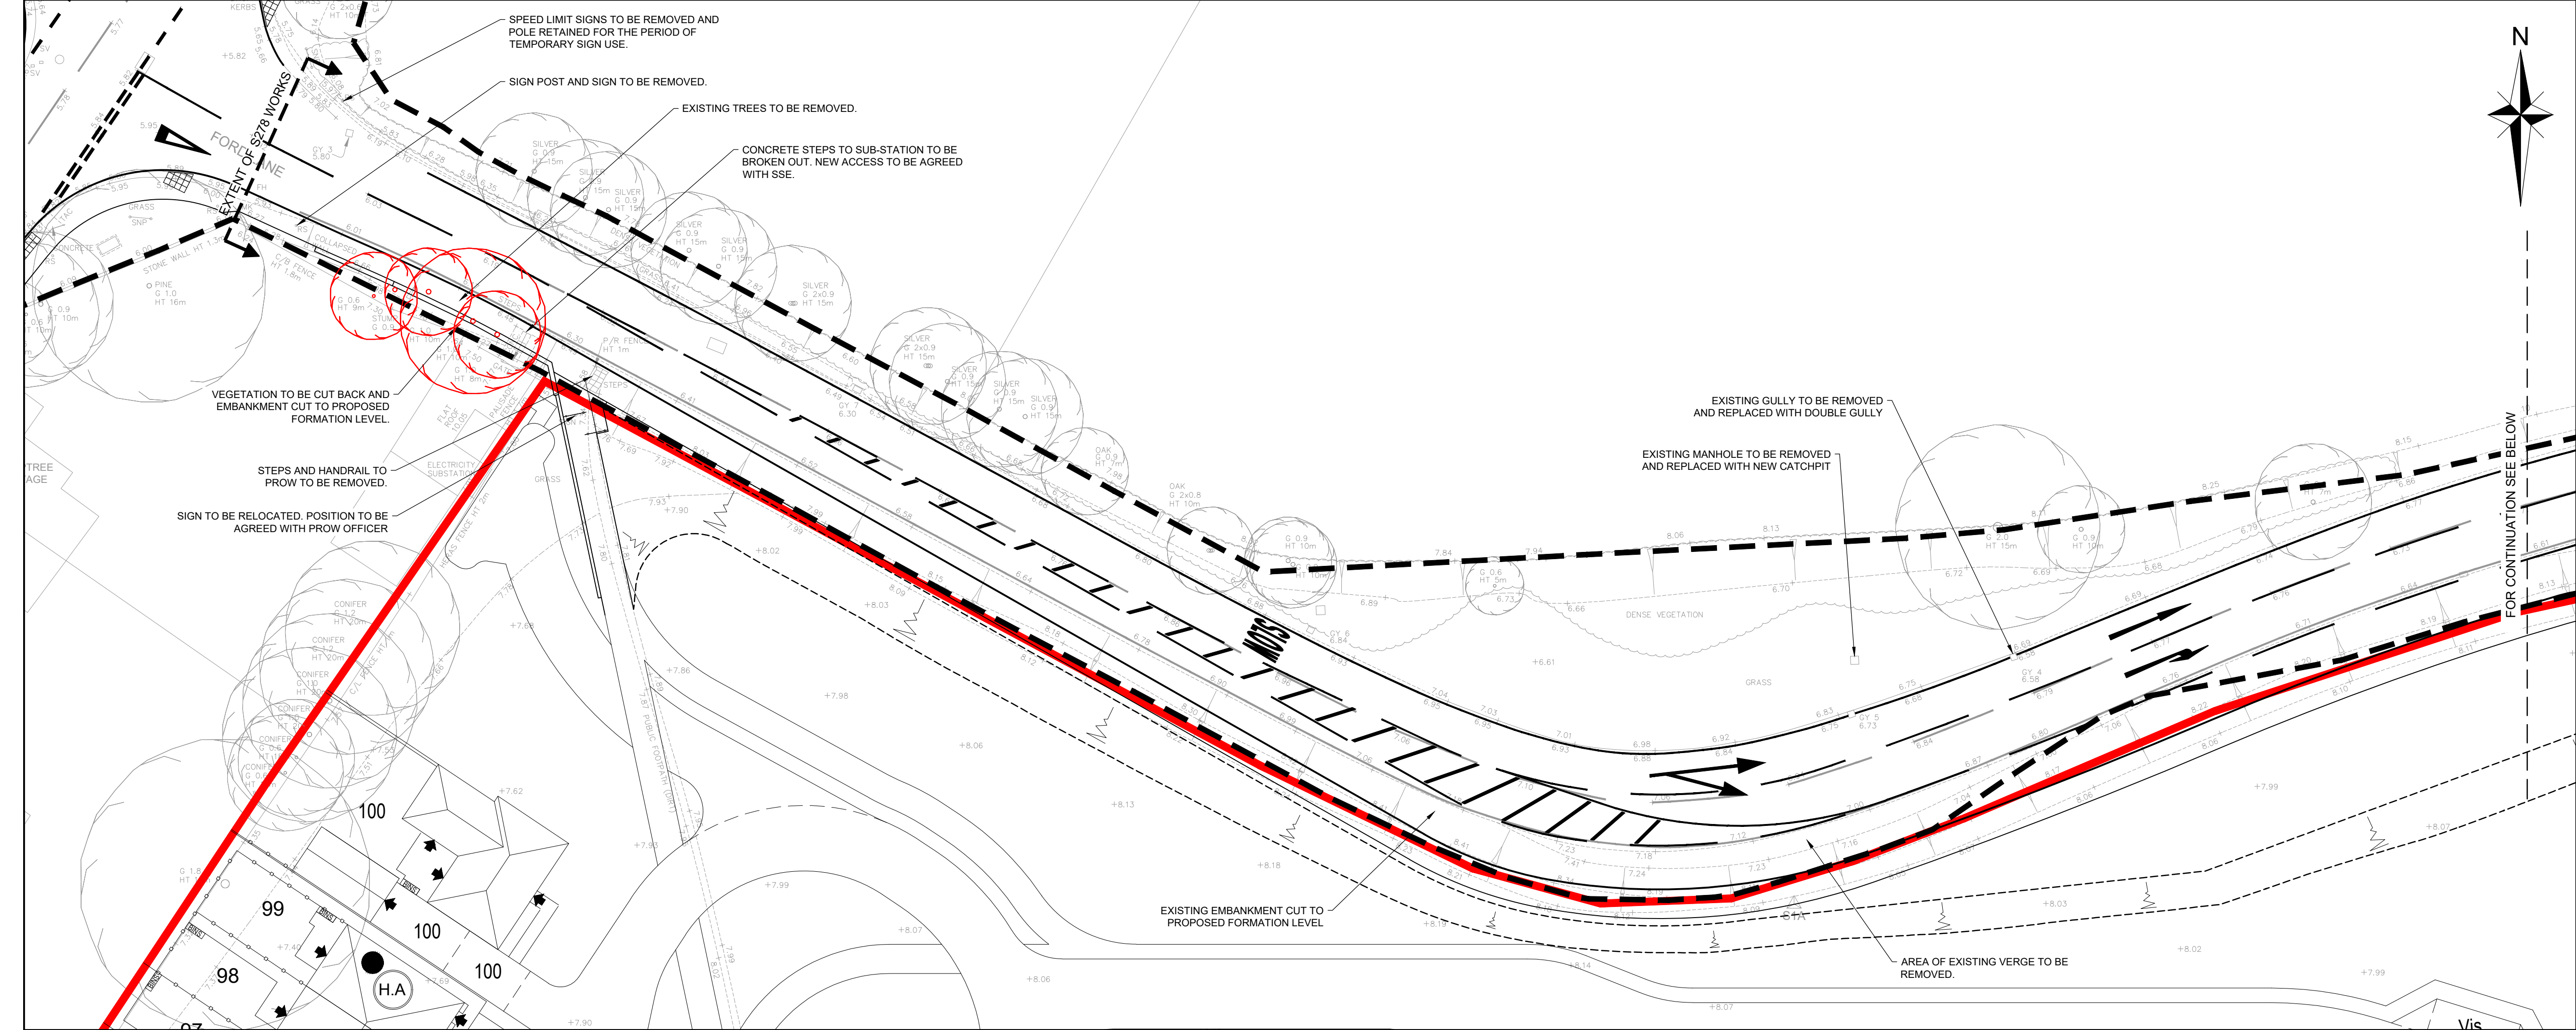

- NOTES
1. IF THERE IS ANY AMBIGUITY BETWEEN THE SPECIFICATION AND THE DRAWINGS, THE CONTRACTOR SHALL IMMEDIATELY INFORM THE ENGINEER.
 2. DO NOT SCALE FROM THIS DRAWING. WORK FROM FIGURED DIMENSIONS ONLY.
 3. ALL DIMENSIONS SHOWN ON THIS DRAWING ARE IN METRES.
 4. TOPOGRAPHICAL SURVEY HAS BEEN TAKEN FROM MKSURVEYS DRAWING 26436-R6, DATED OCTOBER 2019.

LEGEND

- DEVELOPMENT BOUNDARY
- - - HIGHWAY BOUNDARY
- EXISTING TREE TO BE REMOVED

APPROVED FOR CONSTRUCTION

F	APPROVED FOR CONSTRUCTION	LS	SG	LH	04.11.20
E	UPDATED IN ACCORDANCE WITH WSCC COMMENTS DATED 02.10.20	JA	SG	LH	16.10.20
D	UPDATED IN ACCORDANCE WITH WSCC COMMENTS DATED 16.09.20	SG	LH	LH	29.09.20
C	UPDATED IN ACCORDANCE WITH WSCC COMMENTS DATED 08.09.20	JA	SG	LH	15.09.20
B	UPDATED IN ACCORDANCE WITH WSCC COMMENTS DATED 31.03.20	SG	LH	LH	22.06.20
A	UPDATED IN ACCORDANCE WITH WSCC COMMENTS DATED 10.01.20	JA	SG	LH	04.03.20
Rev	Amendments	Drm	Chk	App	Date

ODYSSEY

Tuscany House
White Hart Lane
Basingstoke
Hampshire RG21 4AF

Telephone: 01256 331144
Fax: 01256 331134
E: info@odysseyconsult.co.uk
W: www.odysseyconsult.co.uk

Job Title
**FORD LANE, YAPTON
SITE ACCESS**

Drawing Title
**SECTION 278
SITE CLEARANCE**

Client
REDROW

Scale 1:250 @ A1	Date OCT 2019	Designed SG
Drawn JA	Checked SG	Approved LH
Job No 18-344	Drawing No 18-344/202	Rev F

REPRODUCED FROM ORDNANCE SURVEY © BY THE PERMISSION OF THE CONTROLLER OF HER MAJESTY'S STATIONARY OFFICE. © CROWN COPYRIGHT. ALL RIGHTS RESERVED. LICENCE NUMBER 100045322.