


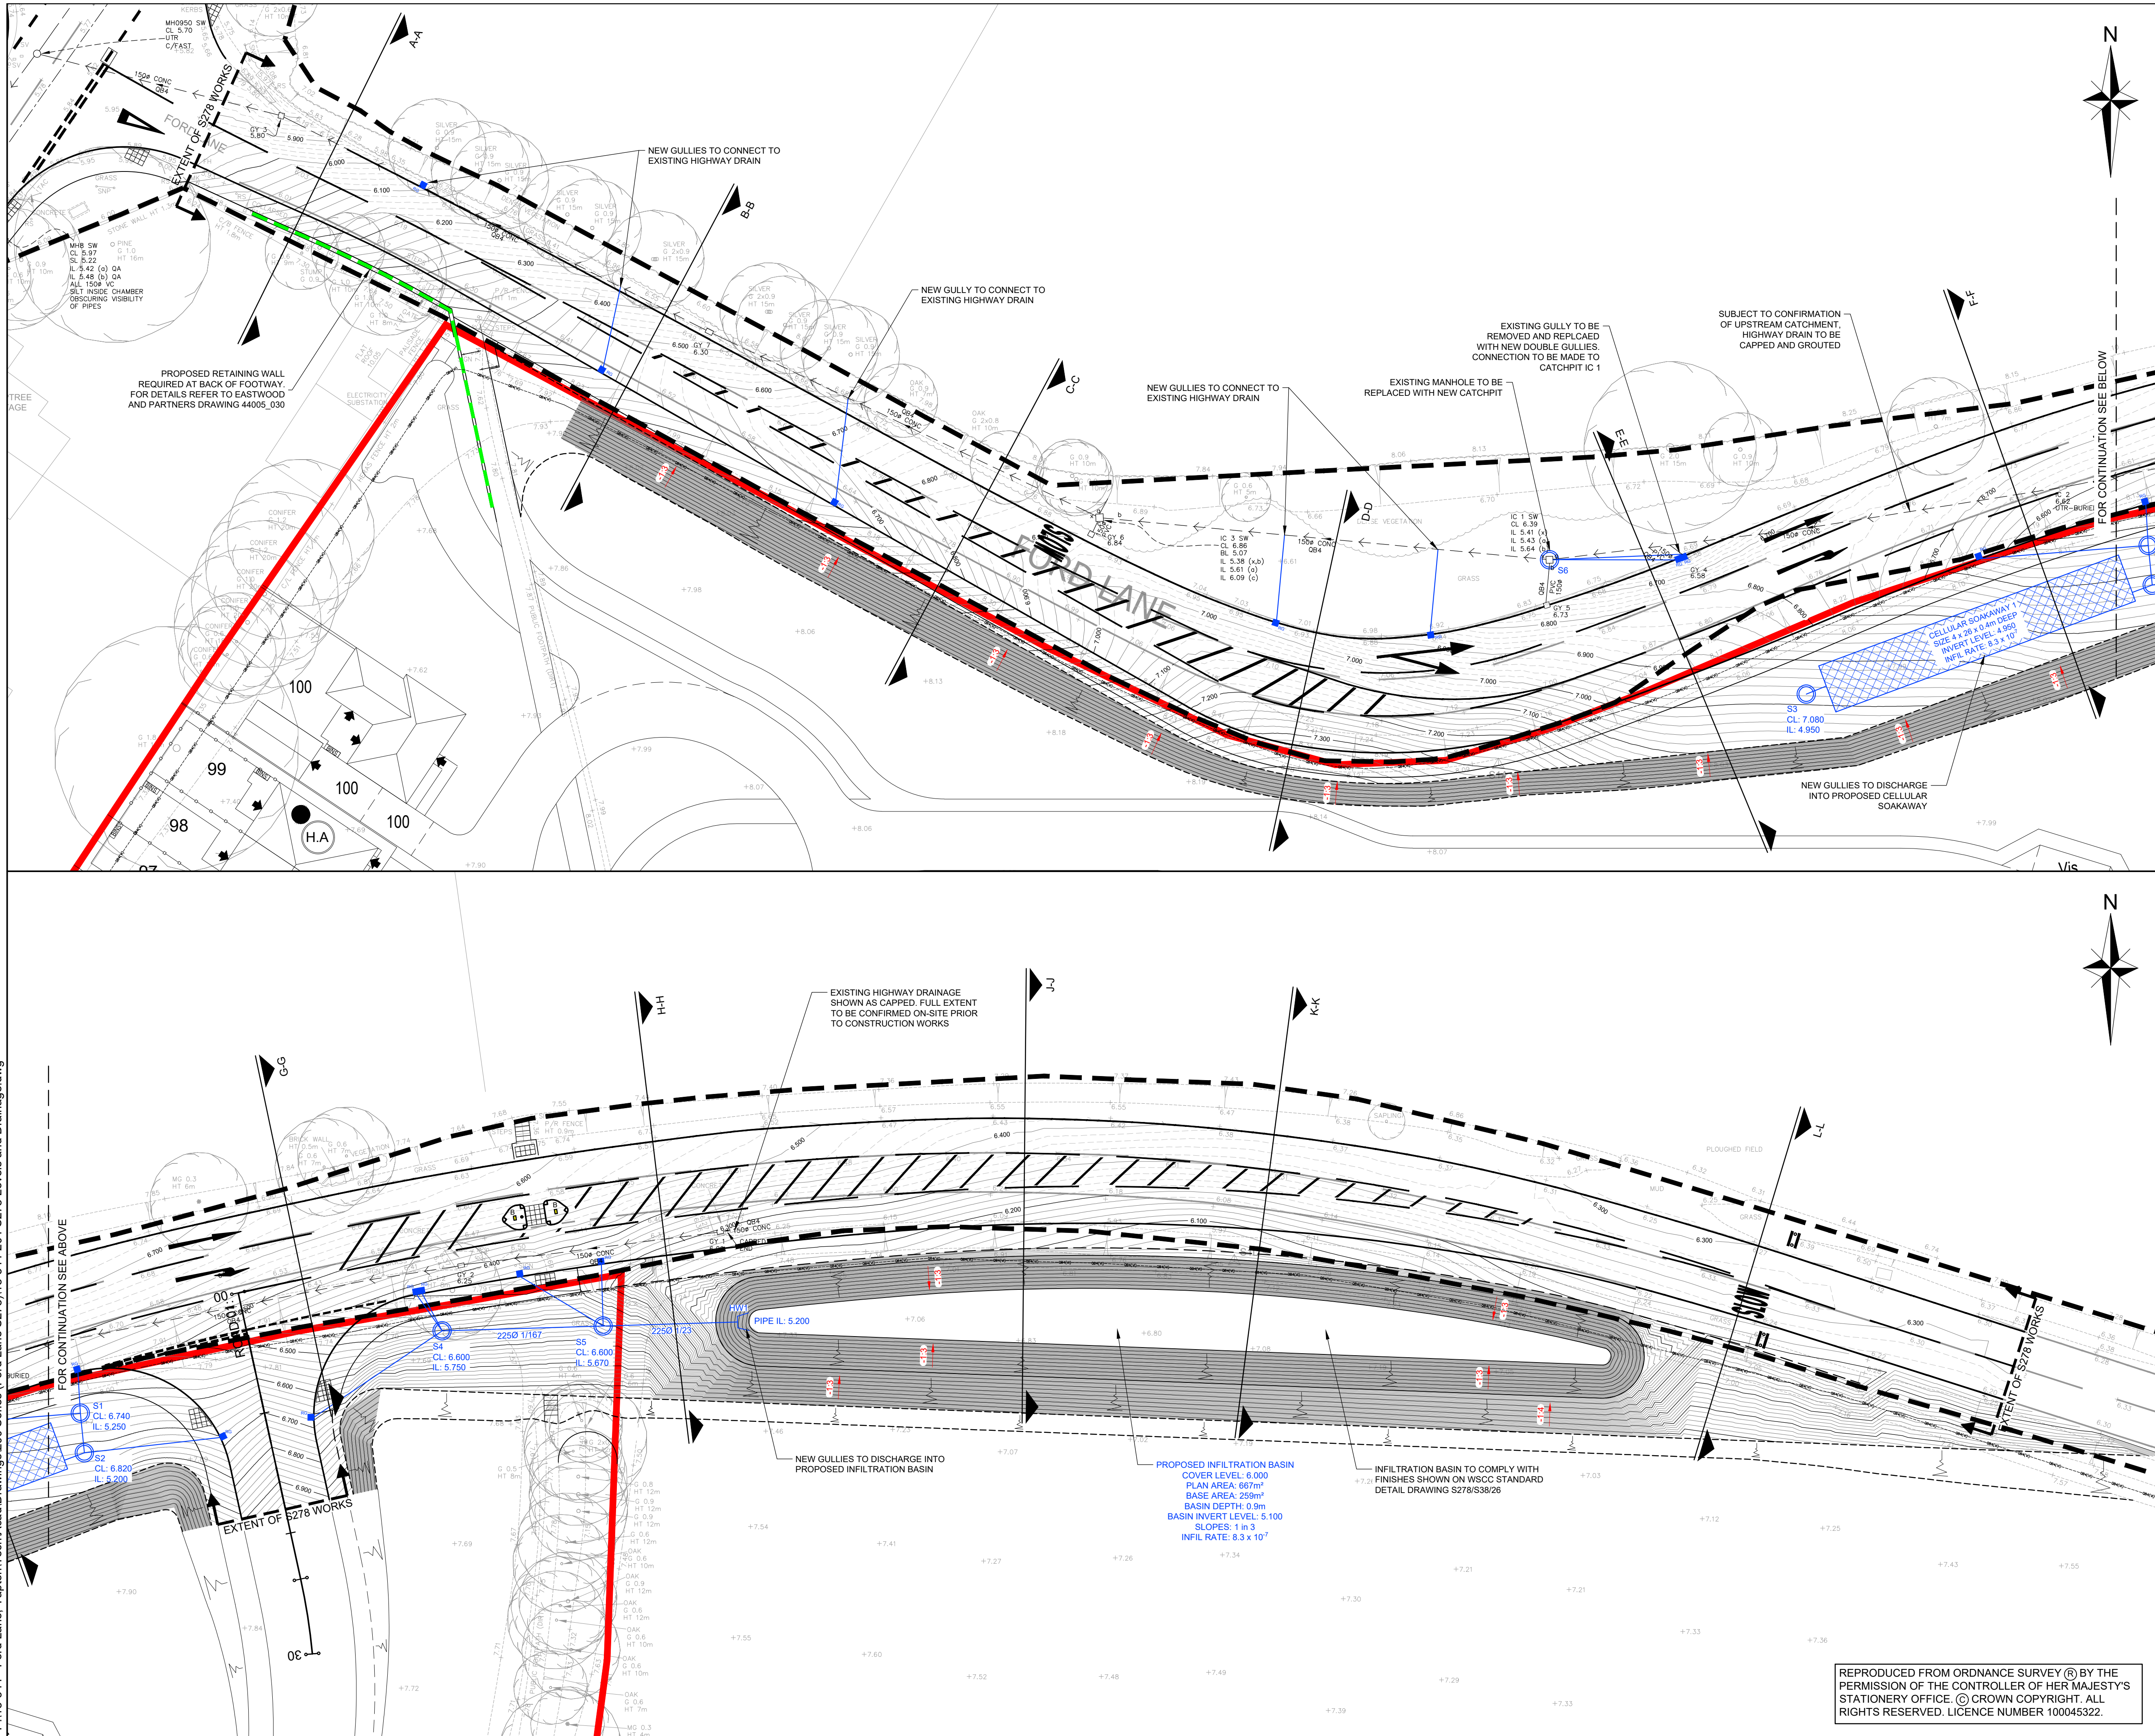

**NOTES**

- IF THERE IS ANY AMBIGUITY BETWEEN THE SPECIFICATION AND THE DRAWINGS, THE CONTRACTOR SHALL IMMEDIATELY INFORM THE ENGINEER.
- DO NOT SCALE FROM THIS DRAWING. WORK FROM FIGURED DIMENSIONS ONLY.
- ALL DIMENSIONS SHOWN ON THIS DRAWING ARE IN METRES
- ALL DIMENSIONS, LEVELS AND SURVEY GRID CO-ORDINATES ARE TO BE CHECKED ON SITE AND THE ENGINEER NOTIFIED IMMEDIATELY OF ANY DISCREPANCIES PRIOR TO THE COMMENCEMENT OF THE WORKS.
- NO DEVIATION FROM THE DETAILS SHOWN ON THIS DRAWING IS PERMITTED WITHOUT PERMISSION FROM THE ENGINEER.
- EXISTING HIGHWAY DRAINAGE HAS BEEN TAKEN FROM MK SURVEYS SURVEYS DRAWING 26436\_R8.
- FOR STANDARD DRAINAGE CONSTRUCTION DETAILS AND PIPE SPECIFICATION REFER TO WSCC STANDARD DRAWINGS.
- ALL EXISTING SERVICE COVERS/IRON WORK TO BE ADJUSTED TO SUIT PROPOSED LEVELS WITH THE APPROVAL OF THE APPROPRIATE STATUTORY UNDERTAKER.
- CONTRACTOR TO ENSURE SMOOTH TRANSITION IN FINISHED SURFACE LEVELS BETWEEN EXISTING AND PROPOSED LEVELS.
- TOPOGRAPHICAL SURVEY WAS UNDERTAKEN BY MK SURVEYS IN OCTOBER 19'.
- FOR CROSS-SECTIONS, REFER TO ODYSSEY DRAWING 18-344/205.
- FOR WINTER GROUNDWATER AND INFILTRATION DATA, REFER TO EASTWOOD AND PARTNERS DOCUMENT 44005-002.

**LEGEND**

- DEVELOPMENT BOUNDARY
- HIGHWAY BOUNDARY
- EXISTING CONTOUR (MINOR INTERVAL)
- EXISTING CONTOUR (MAJOR INTERVAL)
- PROPOSED CONTOUR (MINOR INTERVAL)
- PROPOSED CONTOUR (MAJOR INTERVAL)
- CONTOUR LABEL
- DIRECTION OF FALL
- CENTRELINE STRING AND CHAINAGE
- SECTION CUTLINE
- EXISTING GULLY AND CONNECTION
- PROPOSED GULLY AND CONNECTION. REFER TO WSCC STANDARD DETAIL DRAWING S278/S38/11.
- EXISTING HIGHWAY DRAINAGE
- EXISTING SOUTHERN WATER FOUL SEWER
- PROPOSED SURFACE WATER SEWER AND CATCHPIT, REFER TO WSCC STANDARD DETAIL DRAWING S278/S38/13.
- PROPOSED CELLULAR SOAKAWAY. REFER TO WSCC STANDARD DETAIL S278/S38/35 FOR ARRANGEMENT.
- PROPOSED BRICKWORK HEADWALL. REFER TO WSCC STANDARD DETAIL DRAWING S278/S38/024.
- PROPOSED RETAINING WALL
- EXISTING FOUL WATER RISING MAIN

**APPROVED FOR CONSTRUCTION**

|     |                                                         |    |     |     |          |
|-----|---------------------------------------------------------|----|-----|-----|----------|
| H   | APPROVED FOR CONSTRUCTION                               | LS | SG  | LH  | 04.11.20 |
| G   | UPDATED IN ACCORDANCE WITH WSCC COMMENTS DATED 21.10.20 | SG | LH  | LH  | 22.10.20 |
| F   | UPDATED IN ACCORDANCE WITH WSCC COMMENTS DATED 02.10.20 | JA | SG  | LH  | 16.10.20 |
| E   | UPDATED IN ACCORDANCE WITH WSCC COMMENTS DATED 16.09.20 | SG | LH  | LH  | 29.09.20 |
| D   | UPDATED IN ACCORDANCE WITH WSCC COMMENTS DATED 08.09.20 | JA | SG  | LH  | 15.09.20 |
| C   | UPDATED IN ACCORDANCE WITH WSCC COMMENTS DATED 03.07.20 | SG | LH  | LH  | 21.07.20 |
| B   | UPDATED IN ACCORDANCE WITH WSCC COMMENTS DATED 31.03.20 | SG | LH  | LH  | 22.06.20 |
| A   | UPDATED IN ACCORDANCE WITH WSCC COMMENTS DATED 10.01.20 | JA | SG  | LH  | 04.03.20 |
| Rev | Amendments                                              | Dm | Chk | App | Date     |

**ODYSSEY**

Tuscany House  
White Hart Lane  
Basingstoke RG21 4AF

Telephone: 01256 331144  
Fax: 01256 331134  
E: info@odysseyconsult.co.uk  
W: www.odysseyconsult.co.uk

Job Title

**FORD LANE, YAPTON  
SITE ACCESS**

Drawing Title

**SECTION 278  
LEVELS AND DRAINAGE**

Client

**REDROW**

|            |            |          |
|------------|------------|----------|
| Scale      | Date       | Designed |
| 1:250 @ A1 | OCT 2019   | SG       |
| Drawn      | Checked    | Approved |
| JA         | SG         | LH       |
| Job No     | Drawing No | Rev      |
| 18-344     | 18-344/204 | H        |

REPRODUCED FROM ORDNANCE SURVEY © BY THE PERMISSION OF THE CONTROLLER OF HER MAJESTY'S STATIONERY OFFICE. © CROWN COPYRIGHT. ALL RIGHTS RESERVED. LICENCE NUMBER 100045322.