


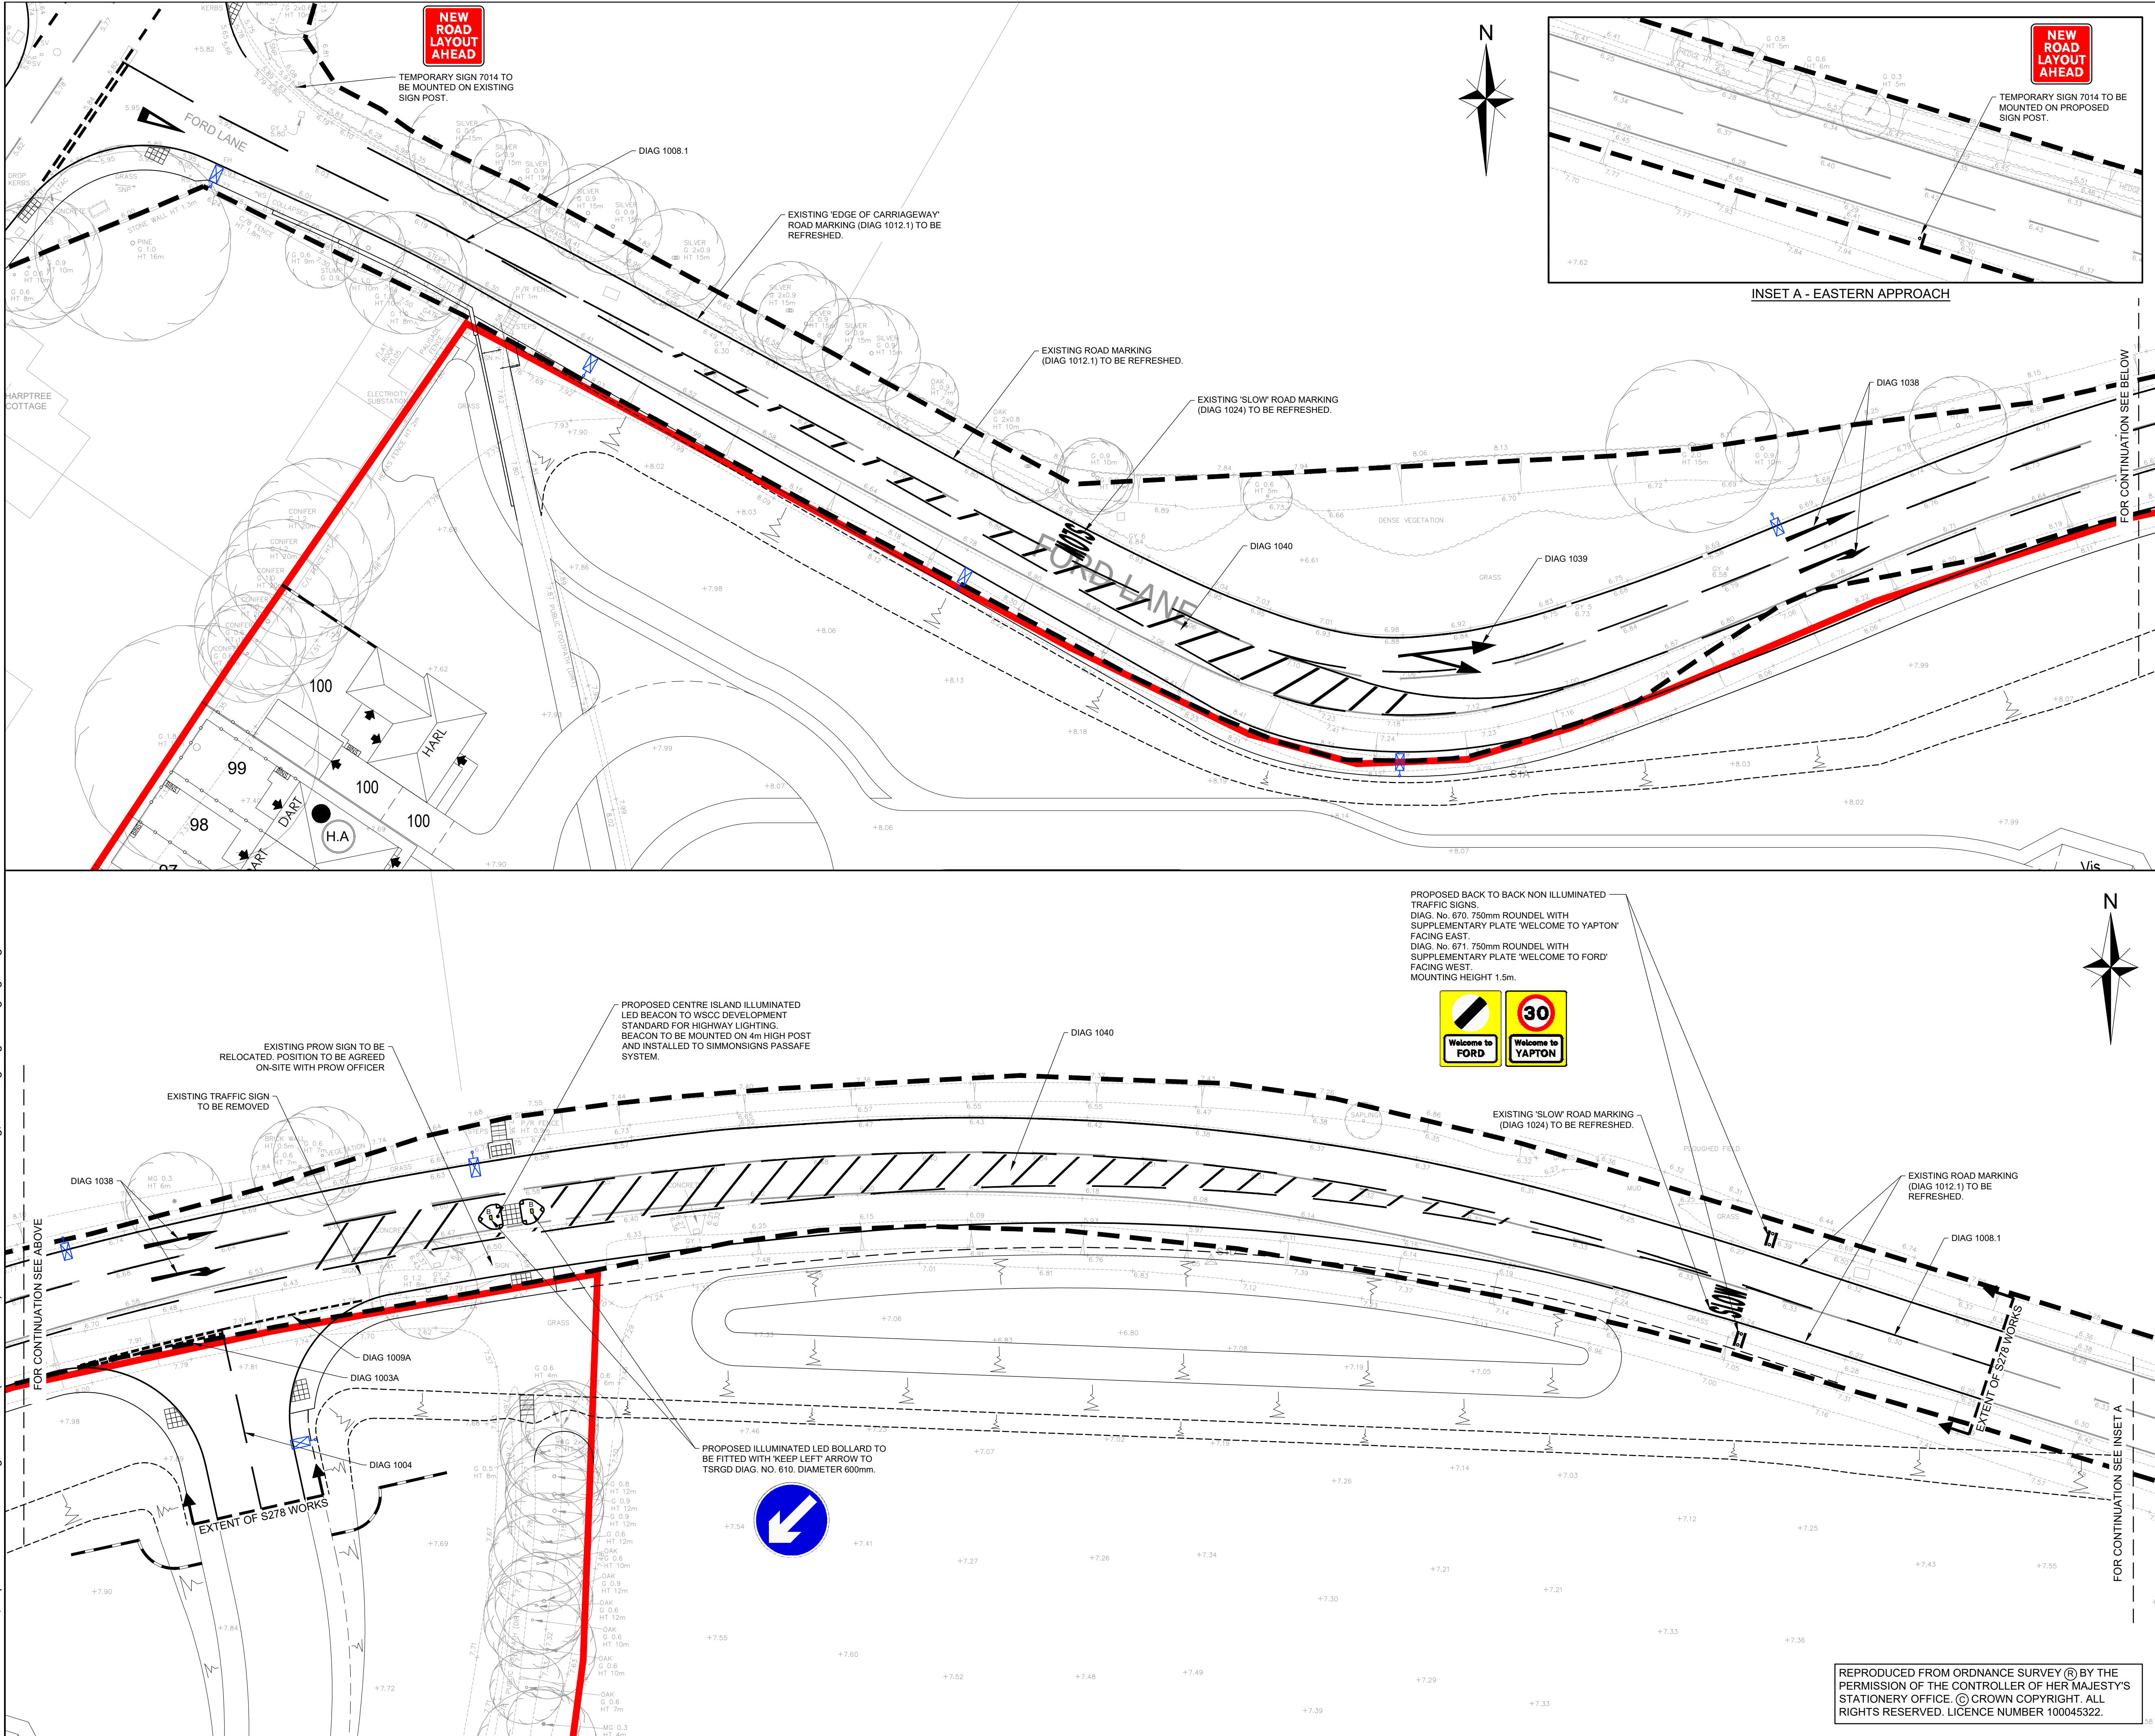

NOTES

- IF THERE IS ANY AMBIGUITY BETWEEN THE SPECIFICATION AND THE DRAWINGS, THE CONTRACTOR SHALL IMMEDIATELY INFORM THE ENGINEER.
- DO NOT SCALE FROM THIS DRAWING. WORK FROM FIGURED DIMENSIONS ONLY.
- THE USE OF TEMPORARY TRAFFIC SIGNS IS TO BE RESTRICTED, BY DIRECTION 37, TO A PERIOD OF NO LONGER THAN 3 MONTHS AT THE EXPENSE OF THE DEVELOPER.
- ALL SIGN AND BOLLARD LOCATIONS TO BE AGREED ON SITE WITH WSCC ENGINEER/HIGHWAY OFFICER.
- ALL STREET FURNITURE TO HAVE A MINIMUM CLEARANCE OF 0.5m FROM KERB FACE OF CARRIAGEWAY.
- ALL PROPOSED ROAD MARKINGS ARE TO BE IN ACCORDANCE WITH TRAFFIC SIGNS AND GENERAL DIRECTIONS 2016.
- ALL ROAD MARKINGS TO BE THERMOPLASTIC.
- FOR PROPOSED STREET LIGHTING DETAILS, REFER TO SSE DRAWING SSE282228-LD-001-A.
- FOR TRAFFIC SIGN DETAILS, REFER TO ODYSSEY DRAWING 18-344/211

LEGEND

DIAG 1004 DIAGRAM NUMBER (SEE NOTE 6)

■ PROPOSED ILLUMINATED BOLLARD

• PROPOSED ILLUMINATED BEACON

• PROPOSED TRAFFIC SIGN

— PROPOSED STREET LIGHTING. REFER TO NOTE 8.

ROAD MARKING SCHEDULE			
DIAGRAM No.	LENGTH	WIDTH	SPACING
1003A	600mm	200mm	300mm
1004	4000mm	100mm	2000mm
1004.1	6000mm	100mm	3000mm
1009A	600mm	100mm	300mm
1012.1	-	150mm	-
1040	-	150mm	3000mm
1038	6000	-	-
1039	6000	-	-

APPROVED FOR CONSTRUCTION

Rev	Amendments	Dm	Chk	App	Date
H	APPROVED FOR CONSTRUCTION	LS	SG	LH	04.11.20
G	UPDATED IN ACCORDANCE WITH WSCC COMMENTS DATED 21.10.20	SG	LH	LH	22.10.20
F	UPDATED IN ACCORDANCE WITH WSCC COMMENTS DATED 02.10.20	JA	SG	LH	16.10.20
E	UPDATED IN ACCORDANCE WITH WSCC COMMENTS DATED 16.09.20	SG	LH	LH	29.09.20
D	UPDATED IN ACCORDANCE WITH WSCC COMMENTS DATED 08.09.20	JA	SG	LH	15.09.20
C	UPDATED IN ACCORDANCE WITH WSCC COMMENTS DATED 03.07.20	JA	SG	LH	21.07.20
B	UPDATED IN ACCORDANCE WITH WSCC COMMENTS DATED 31.03.20	SG	LH	LH	22.06.20
A	UPDATED IN ACCORDANCE WITH WSCC COMMENTS DATED 10.01.20	JA	SG	LH	04.03.20

ODYSSEY

Tuscany House
White Hart Lane
Basingstoke
Hampshire RG21 4AF

Telephone: 01256 331144
Fax: 01256 331134
E: info@odysseyconsult.co.uk
W: www.odysseyconsult.co.uk

Job Title

**FORD LANE, YAPTON
SITE ACCESS**

Drawing Title

**SECTION 278 WHITE LINING,
STREET LIGHTING AND SIGNAGE**

Client

REDROW

Scale	Date	Designed
1:250 @ A1	OCT 2019	SG
Drawn	Checked	Approved
JA	SG	LH
Job No	Drawing No	Rev
18-344	18-344/206	H

REPRODUCED FROM ORDNANCE SURVEY © BY THE PERMISSION OF THE CONTROLLER OF HER MAJESTY'S STATIONERY OFFICE. © CROWN COPYRIGHT. ALL RIGHTS RESERVED. LICENCE NUMBER 100045322.