



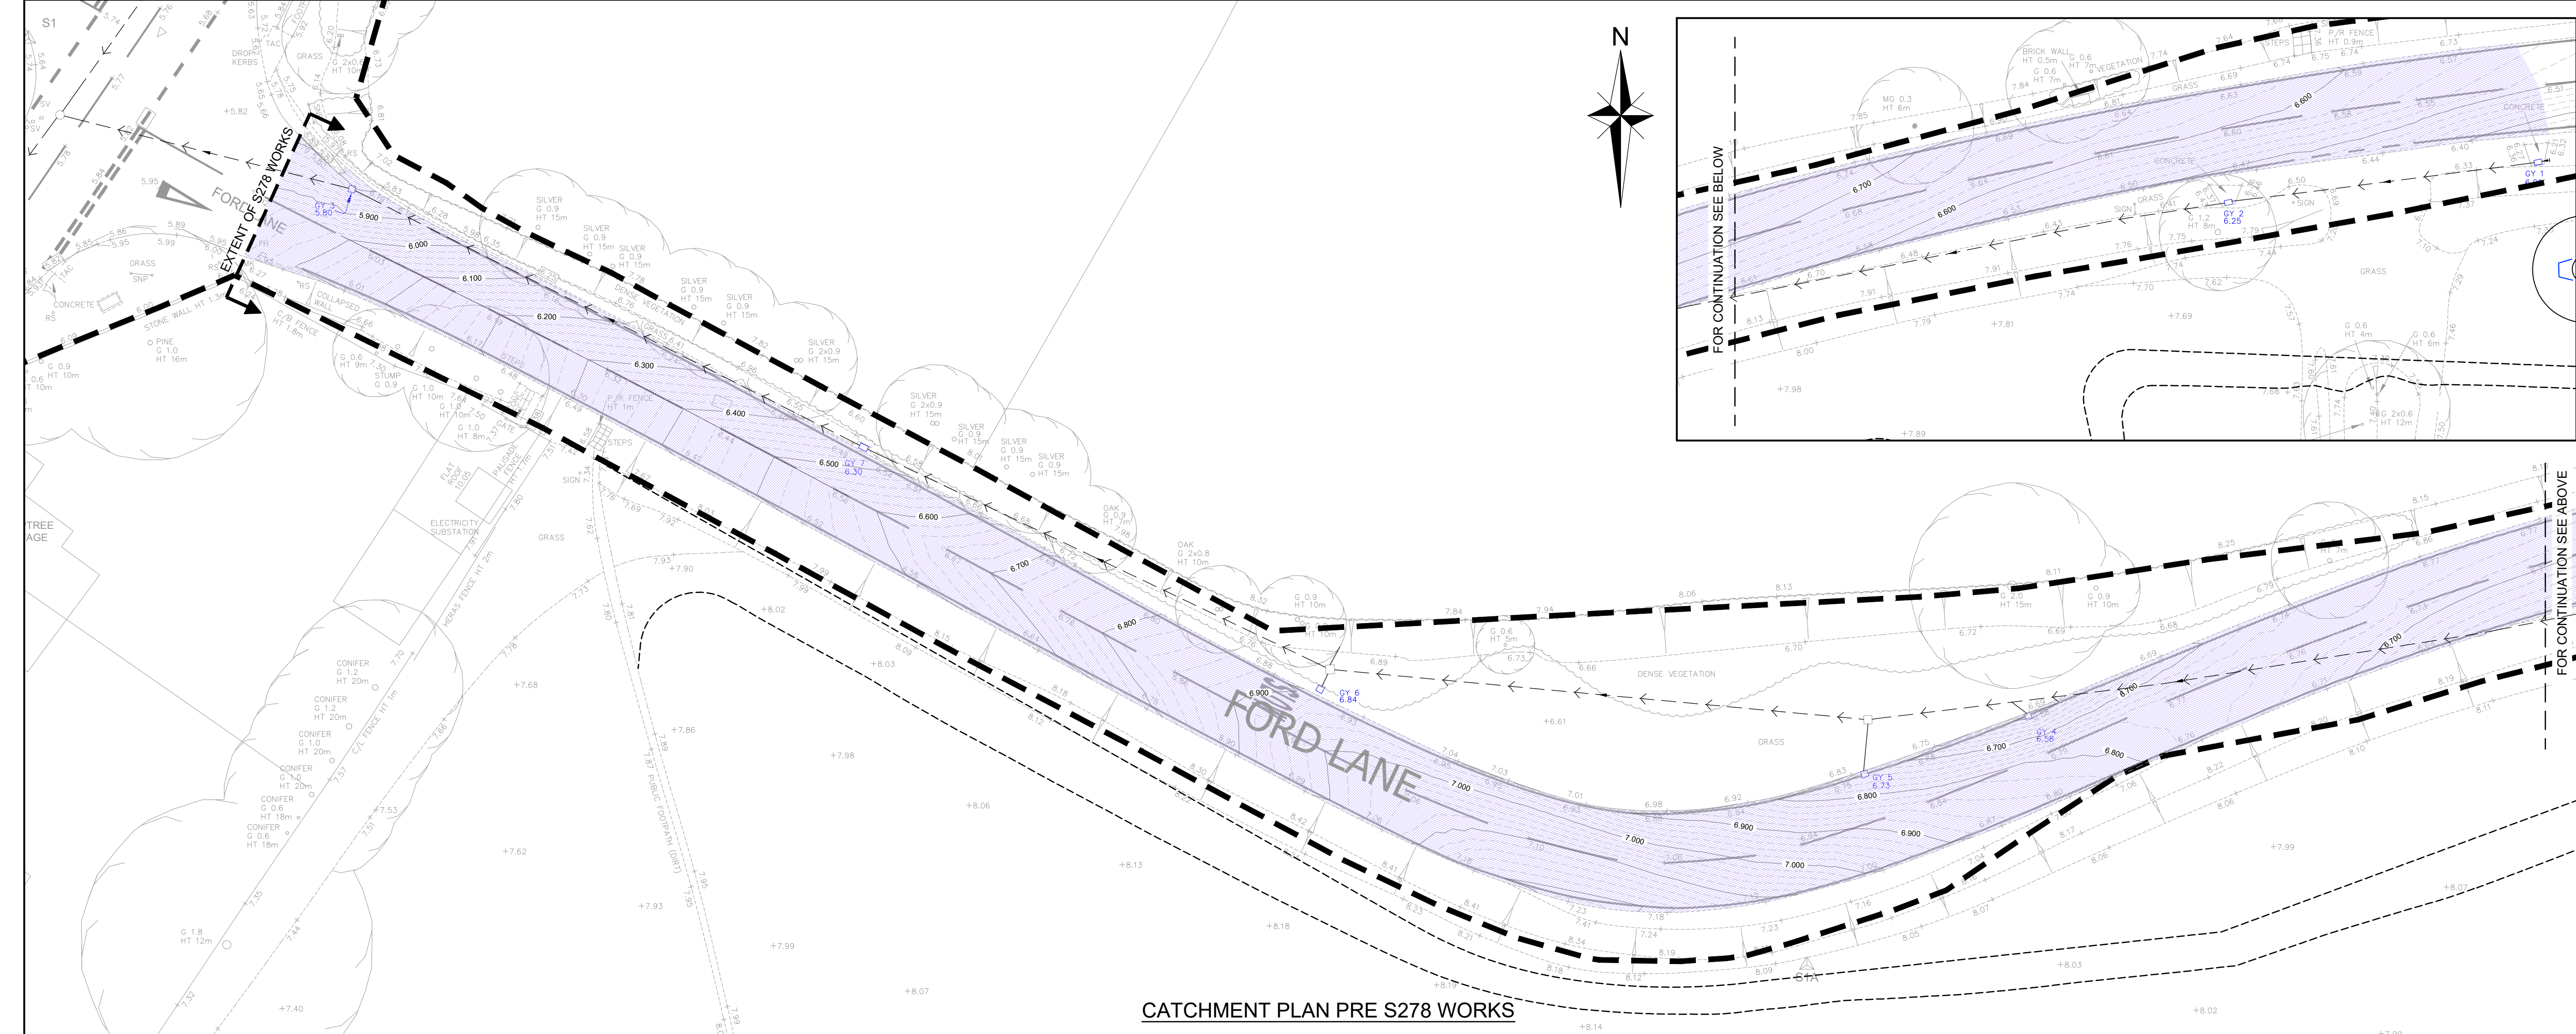

CATCHMENT PLAN PRE S278 WORKS

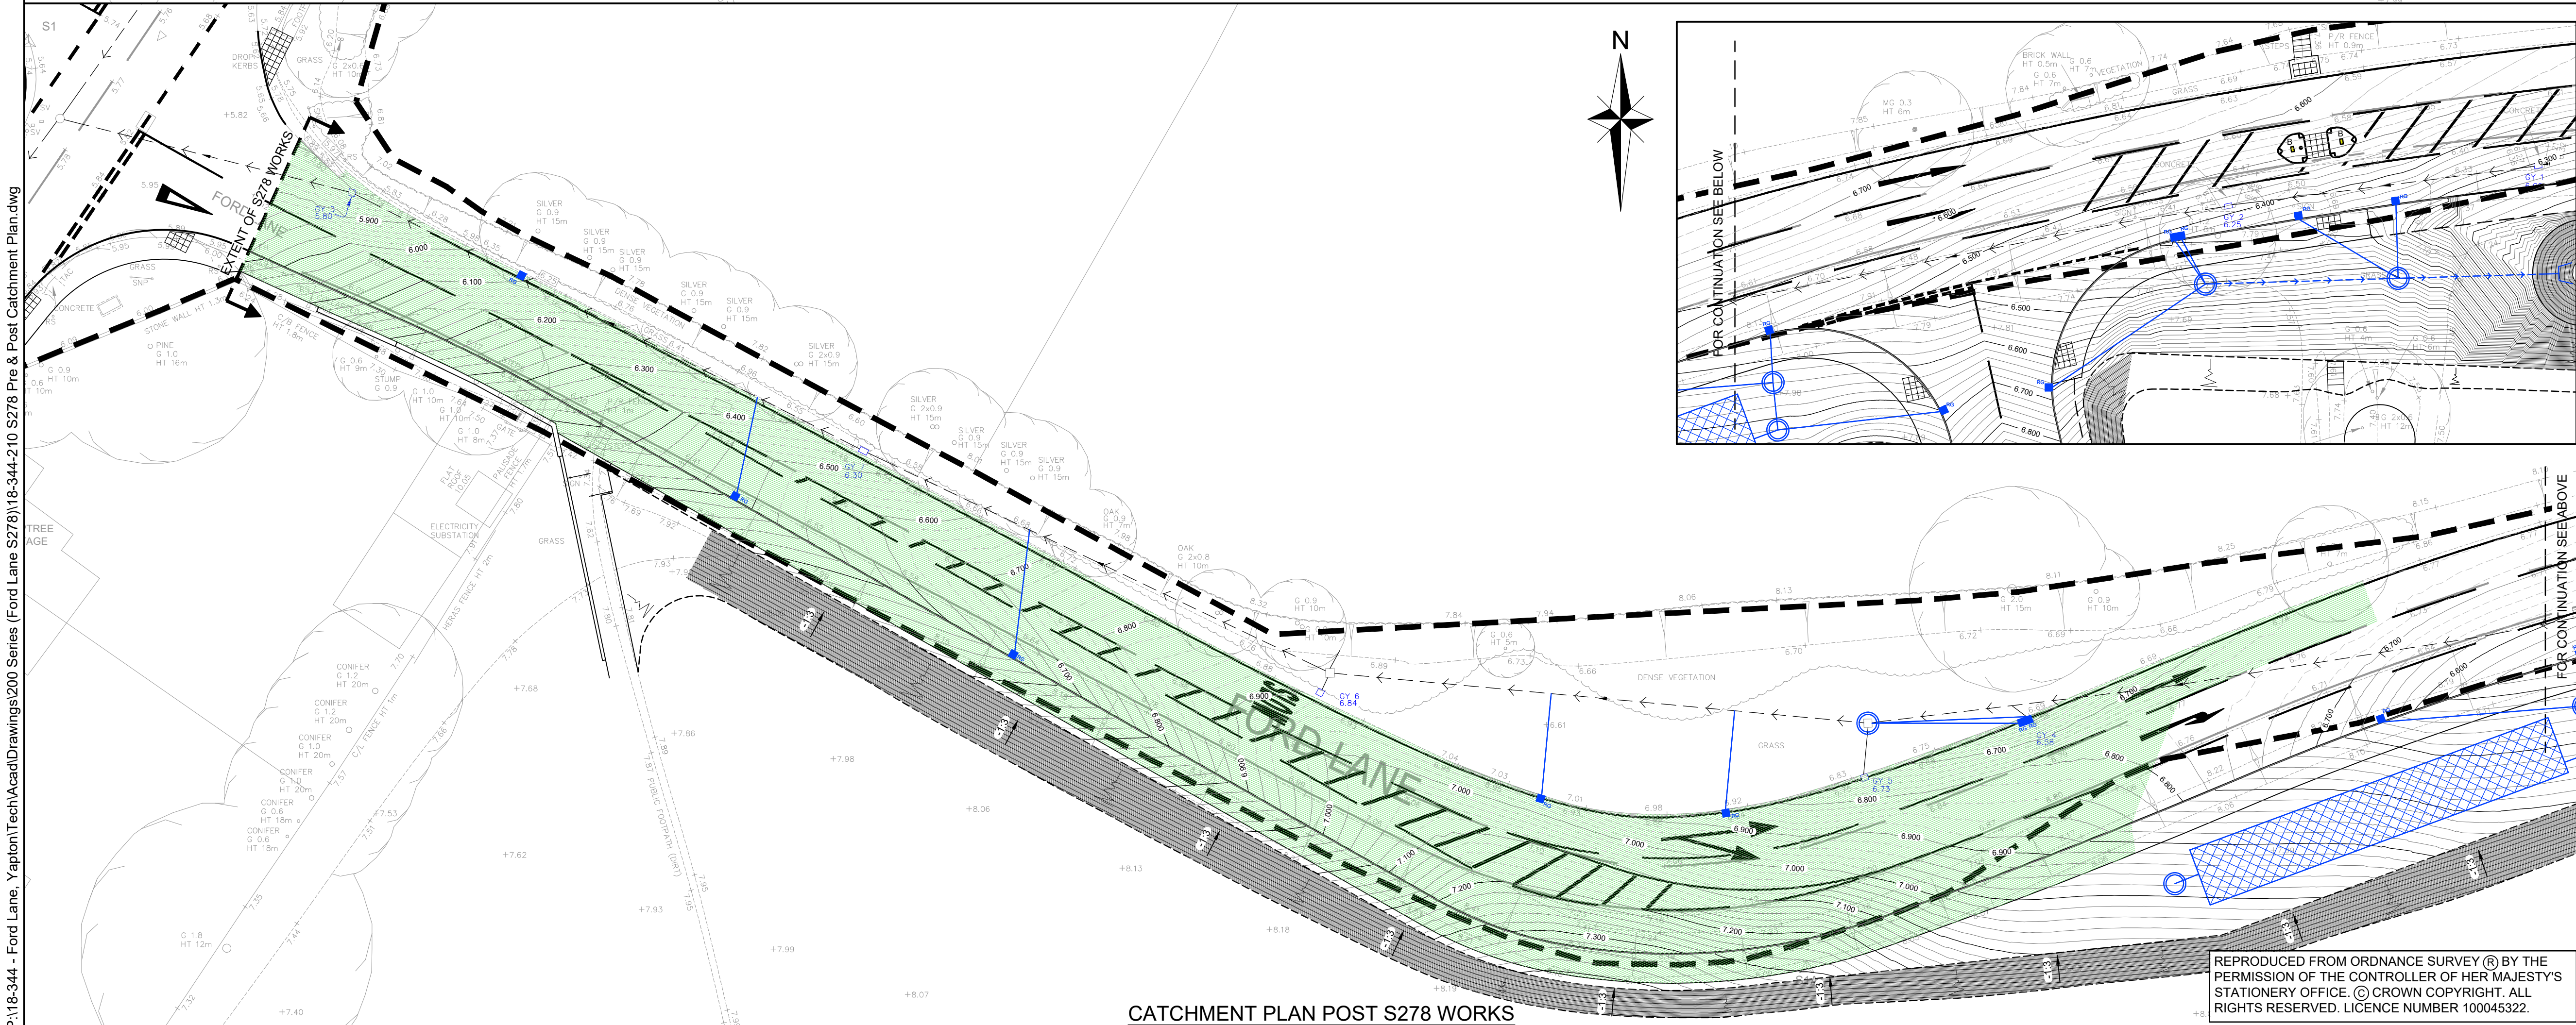

CATCHMENT PLAN POST S278 WORKS

- NOTES
1. IF THERE IS ANY AMBIGUITY BETWEEN THE SPECIFICATION AND THE DRAWINGS, THE CONTRACTOR SHALL IMMEDIATELY INFORM THE ENGINEER.
 2. DO NOT SCALE FROM THIS DRAWING. WORK FROM FIGURED DIMENSIONS ONLY.
 3. ALL DIMENSIONS SHOWN ON THIS DRAWING ARE IN METRES
 4. EXISTING HIGHWAY DRAINAGE HAS BEEN TAKEN FROM MK SURVEYS SURVEYS DRAWING 26436_R8.

- LEGEND
- CATCHMENT TO EXISTING HIGHWAY DRAIN PRE S278 WORKS = 1440m²
 - CATCHMENT TO EXISTING HIGHWAY DRAIN POST S278 WORKS = 1450m²

APPROVED FOR CONSTRUCTION

C	APPROVED FOR CONSTRUCTION	LS	SG	LH	04.11.20
B	UPDATED IN ACCORDANCE WITH WSCC COMMENTS DATED 02.10.20	JA	SG	LH	16.10.20
A	UPDATED IN ACCORDANCE WITH WSCC COMMENTS DATED 16.09.20	SG	LH	LH	29.09.20
Rev	Amendments	Dm	Chk	App	Date

ODYSSEY

Tuscany House
White Hart Lane
Basingstoke
Hampshire RG21 4AF

Telephone: 01256 331144
Fax: 01256 331134
E: info@odysseyconsult.co.uk
W: www.odysseyconsult.co.uk

Job Title	FORD LANE, YAPTON SITE ACCESS		
Drawing Title	SECTION 278 PRE & POST CATCHMENT PLAN		
Client	REDROW		
Scale	1:250 @ A1	Date	SEP 2020
Drawn	JA	Checked	SG
Job No	18-344	Drawing No	18-344/210
Rev	C	Designed	-
		Approved	LH

REPRODUCED FROM ORDNANCE SURVEY © BY THE PERMISSION OF THE CONTROLLER OF HER MAJESTY'S STATIONERY OFFICE. © CROWN COPYRIGHT. ALL RIGHTS RESERVED. LICENCE NUMBER 100045322.