
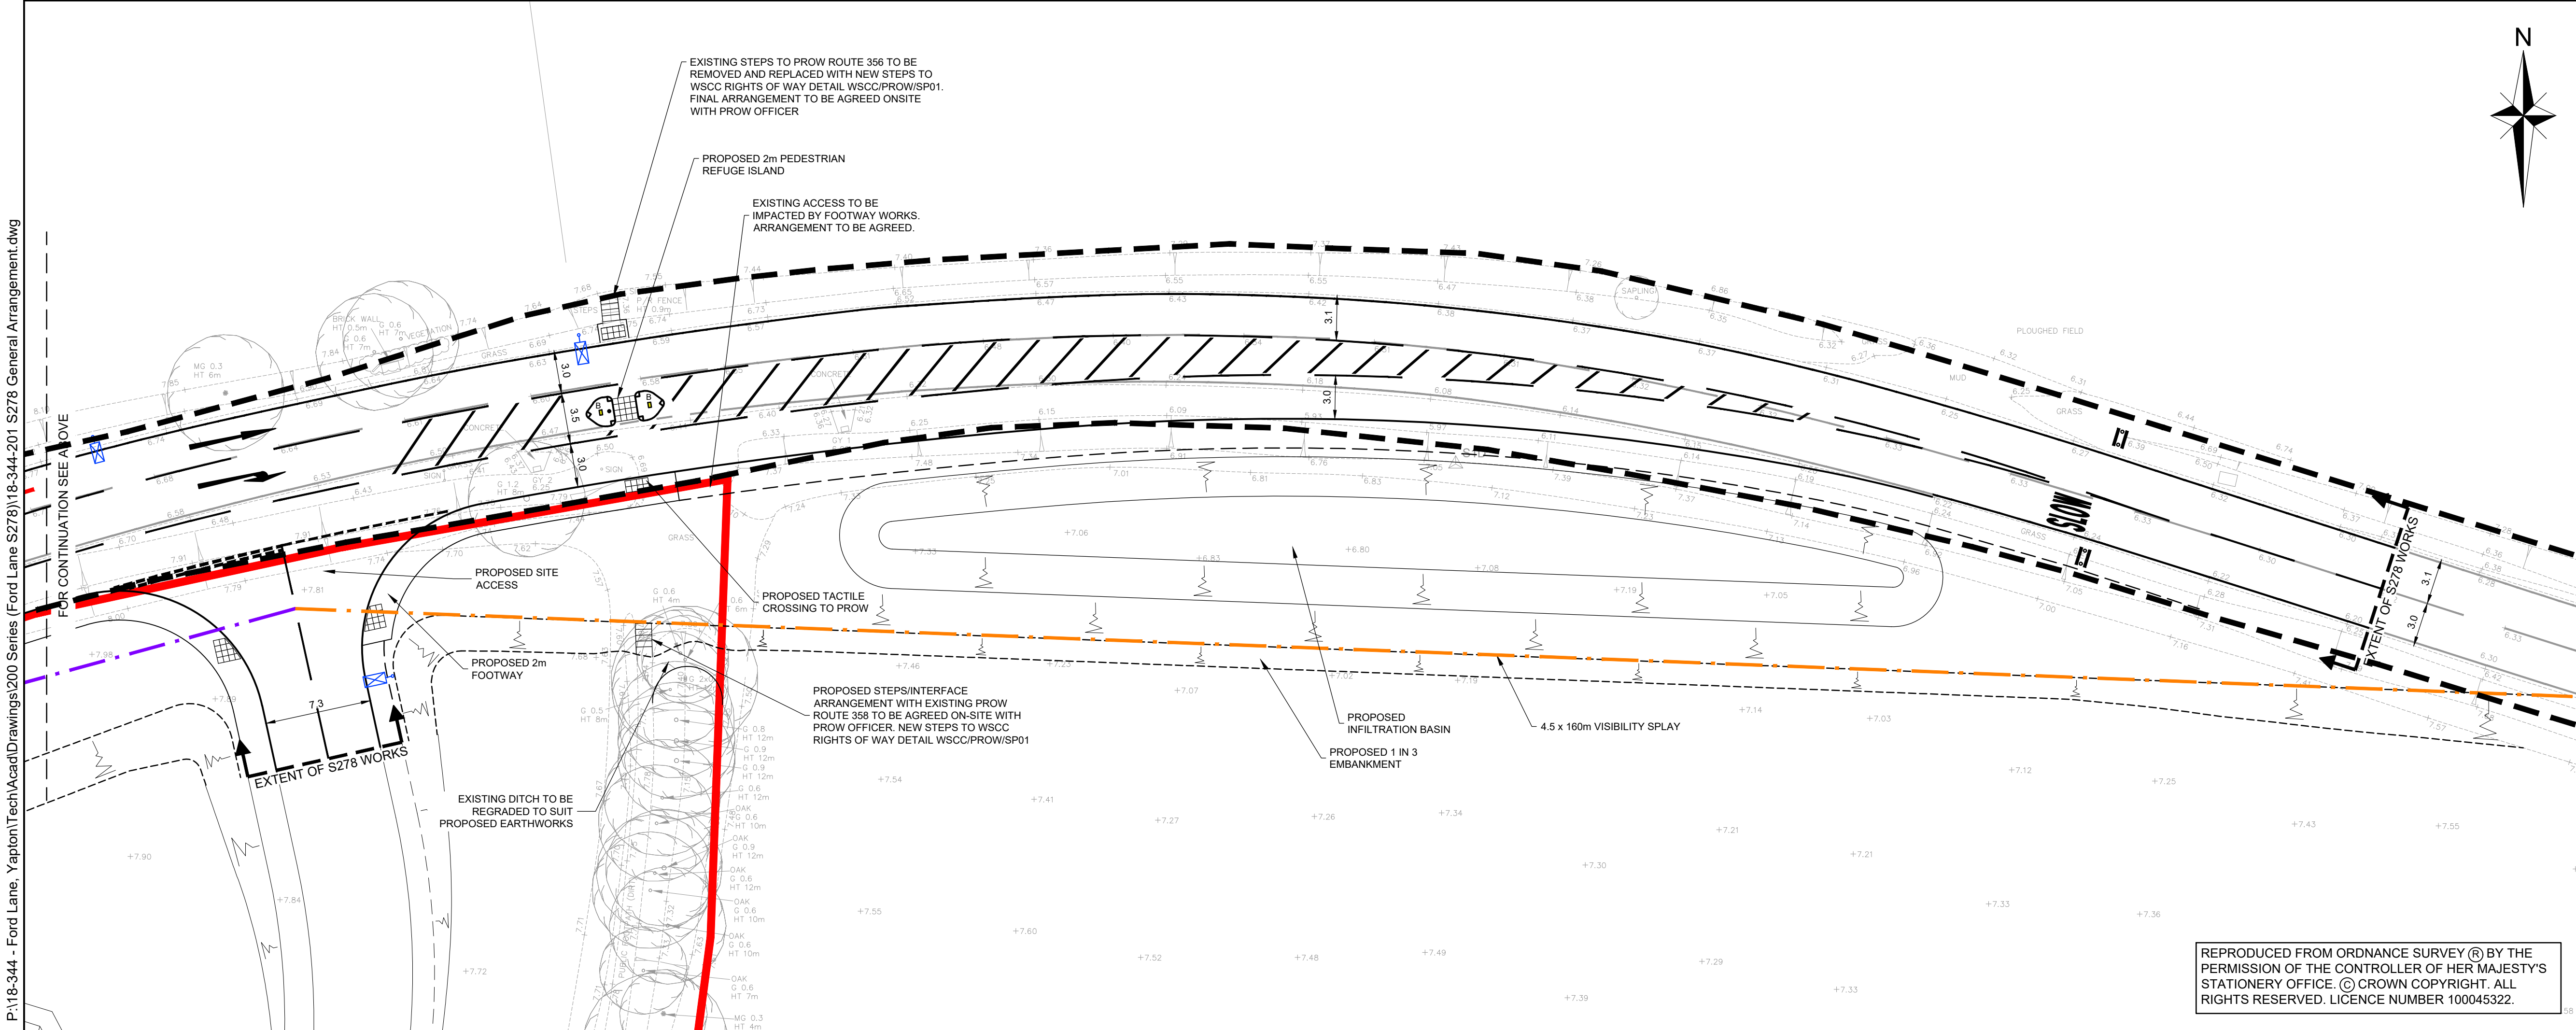


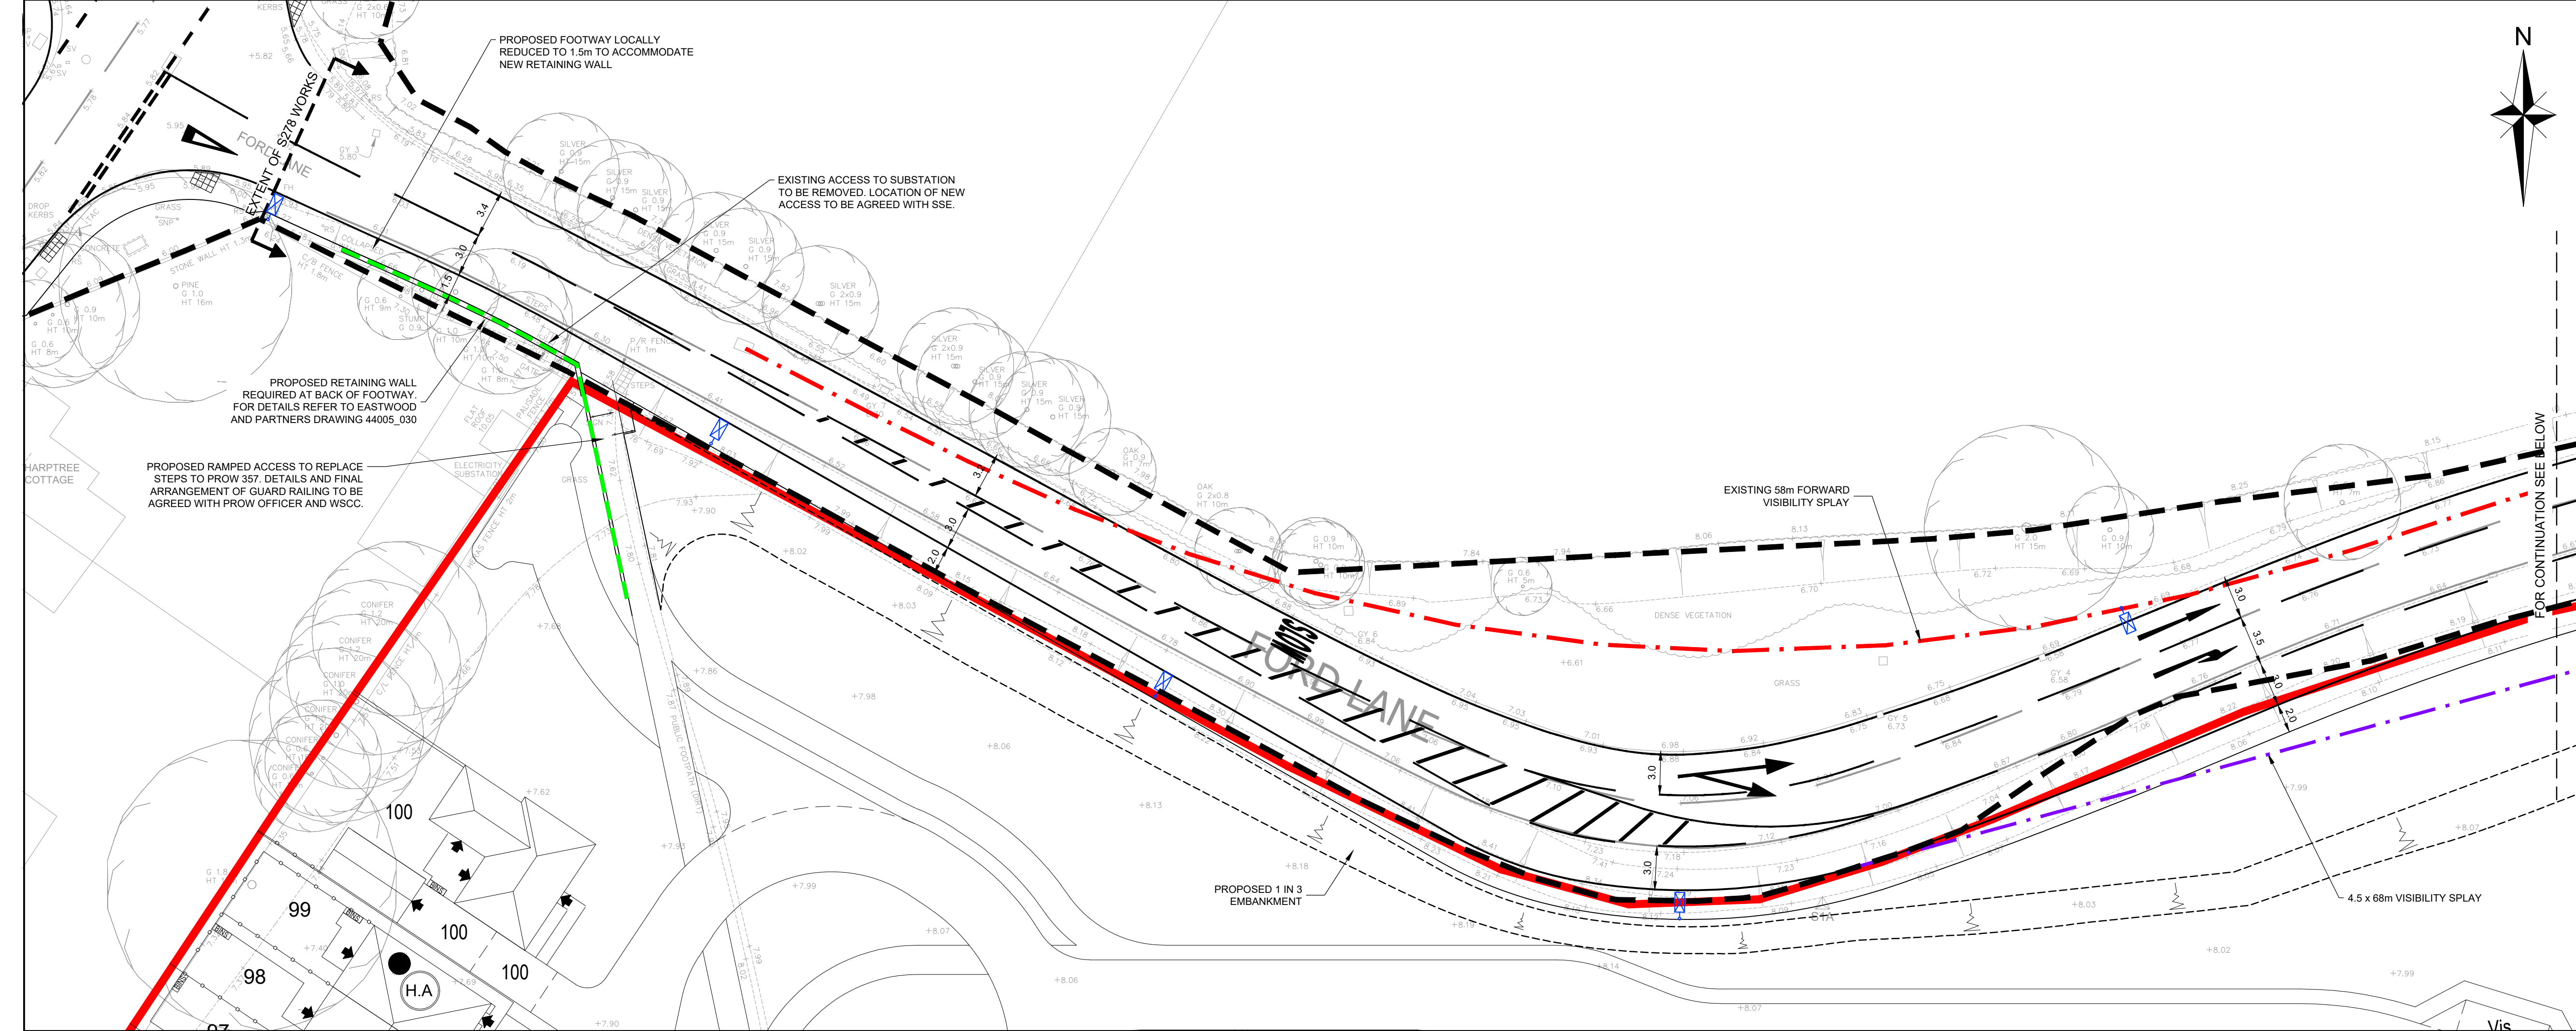

- NOTES**
1. IF THERE IS ANY AMBIGUITY BETWEEN THE SPECIFICATION AND THE DRAWINGS, THE CONTRACTOR SHALL IMMEDIATELY INFORM THE ENGINEER.
 2. DO NOT SCALE FROM THIS DRAWING. WORK FROM FIGURED DIMENSIONS ONLY.
 3. ALL DIMENSIONS SHOWN ON THIS DRAWING ARE IN METRES.
 4. THIS DRAWING IS TO BE READ IN CONJUNCTION WITH THE MANUAL FOR CONTRACT DOCUMENTS, VOLUME 1 SPECIFICATION FOR HIGHWAY WORKS, WEST SUSSEX COUNTY COUNCIL SPECIFICATION, SEWERS FOR ADOPTION 6th / 7th EDITIONS AND ALL OTHER RELATED DRAWINGS ISSUED.
 5. IF THERE IS ANY AMBIGUITY BETWEEN THE SPECIFICATION AND THE DRAWINGS, THE CONTRACTOR SHALL IMMEDIATELY INFORM THE ENGINEER.

- LEGEND**
- DEVELOPMENT BOUNDARY
 - HIGHWAY BOUNDARY
 - PROPOSED TACTILE PAVING
 - PROPOSED RETAINING WALL
 - 4.5 x 160m VISIBILITY SPLAY
 - 4.5 x 68m VISIBILITY SPLAY
 - 58m FORWARD VISIBILITY SPLAY (EXISTING)
 - PROPOSED TRAFFIC SIGN
 - PROPOSED STREET LIGHTING

APPROVED FOR CONSTRUCTION

G	APPROVED FOR CONSTRUCTION	LS	SG	LH	04.11.20
F	UPDATED IN ACCORDANCE WITH WSCC COMMENTS DATED 02.10.20	JA	SG	LH	16.10.20
E	UPDATED IN ACCORDANCE WITH WSCC COMMENTS DATED 16.09.20	SG	LH	LH	29.09.20
D	UPDATED IN ACCORDANCE WITH WSCC COMMENTS DATED 08.09.20	JA	SG	LH	15.09.20
C	UPDATED IN ACCORDANCE WITH WSCC COMMENTS DATED 03.07.20	SG	LH	LH	21.07.20
B	UPDATED IN ACCORDANCE WITH WSCC COMMENTS DATED 31.03.20	SG	LH	LH	22.06.20
A	UPDATED IN ACCORDANCE WITH WSCC COMMENTS DATED 10.01.20	JA	SG	LH	04.03.20
Rev	Amendments	Dm	Chk	App	Date

ODYSSEY

Tuscany House
White Hart Lane
Basingstoke
Hampshire RG21 4AF

Telephone: 01256 331144
Fax: 01256 331134
E: info@odysseyconsult.co.uk
W: www.odysseyconsult.co.uk

Job Title
**FORD LANE, YAPTON
SITE ACCESS**

Drawing Title
**SECTION 278
GENERAL ARRANGEMENT**

Client REDROW	Scale 1:250 @ A1	Date OCT 2019	Designed SG
Drawn JA	Checked SG	Approved LH	
Job No 18-344	Drawing No 18-344/201	Rev G	

REPRODUCED FROM ORDNANCE SURVEY © BY THE PERMISSION OF THE CONTROLLER OF HER MAJESTY'S STATIONERY OFFICE. © CROWN COPYRIGHT. ALL RIGHTS RESERVED. LICENCE NUMBER 100045322.