
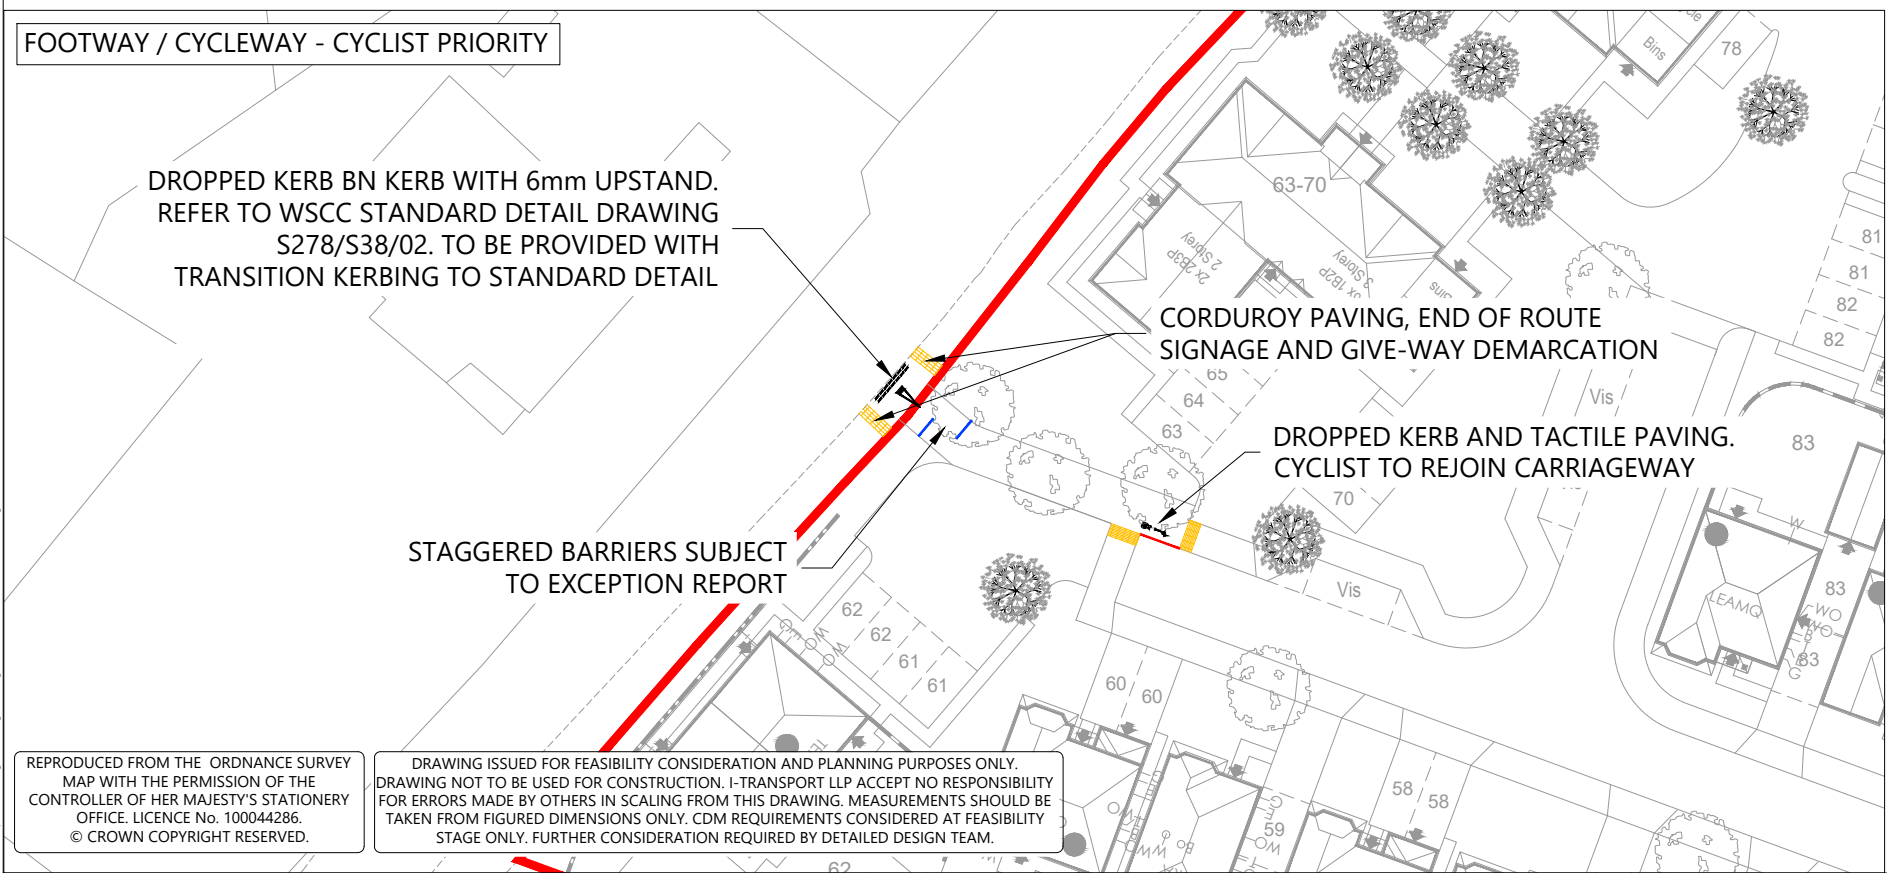
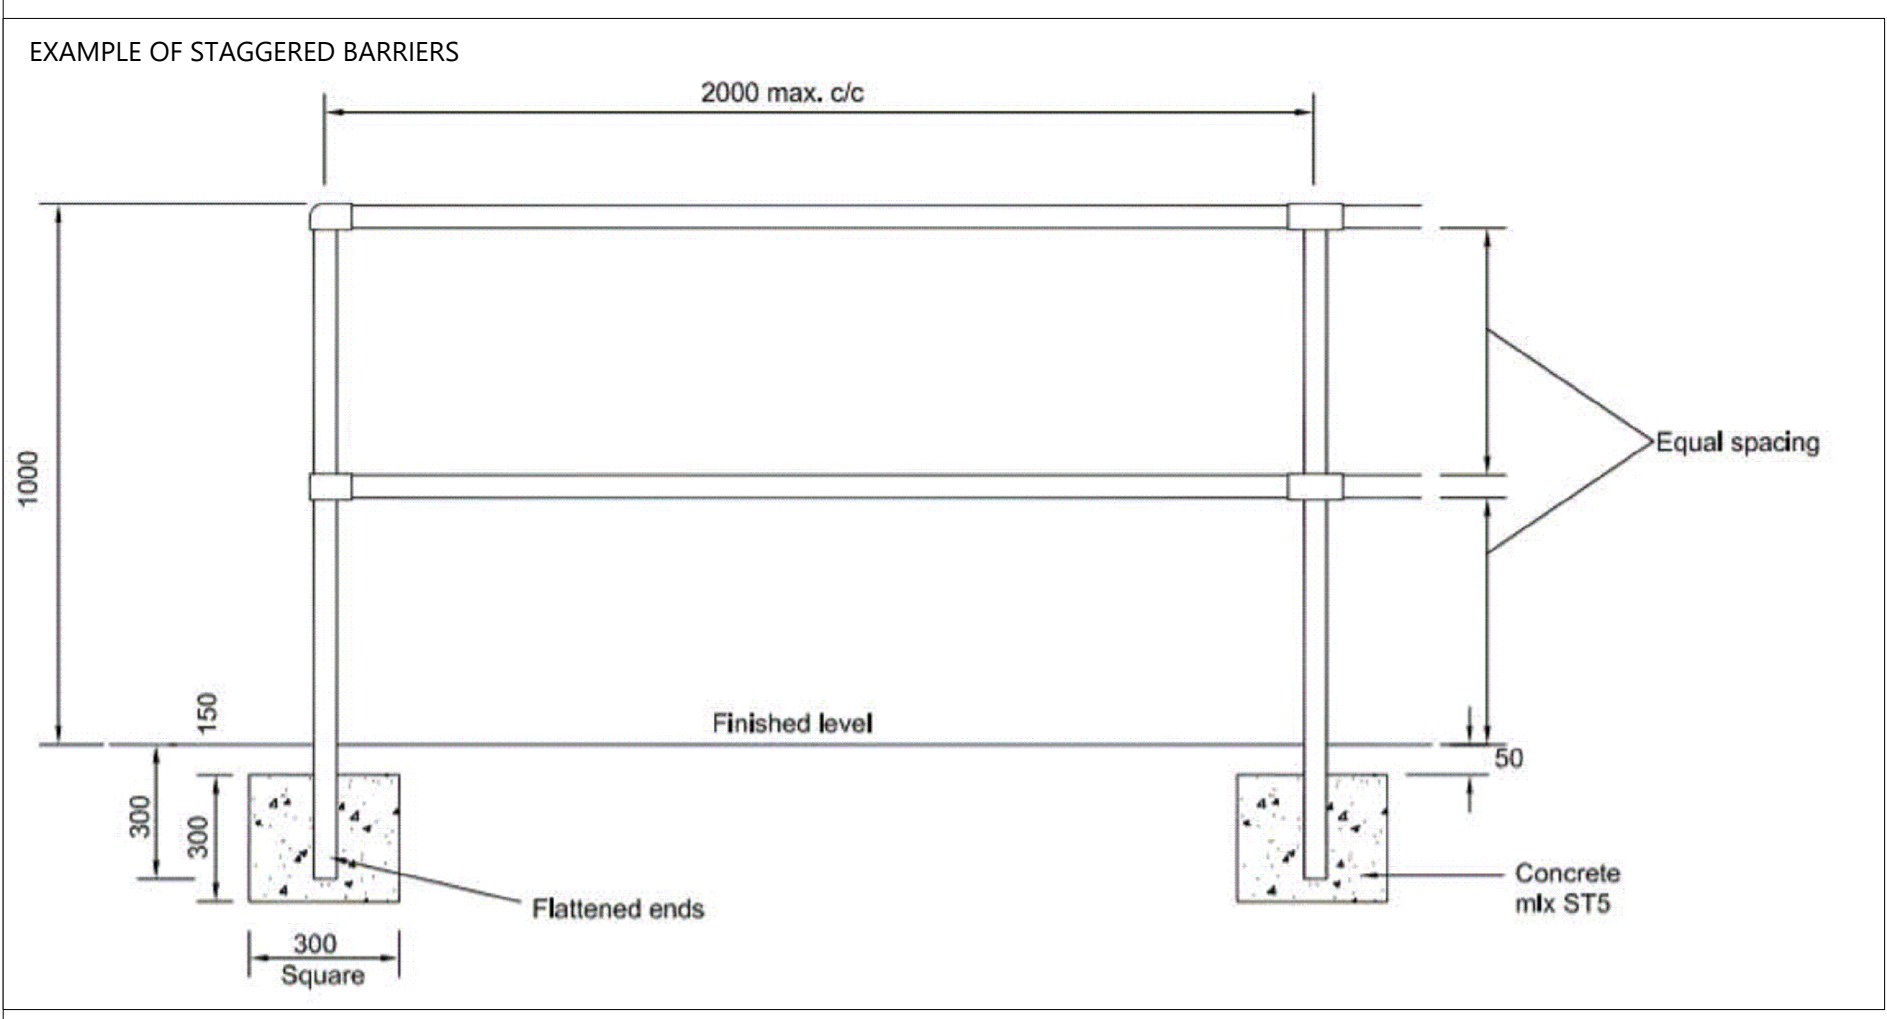


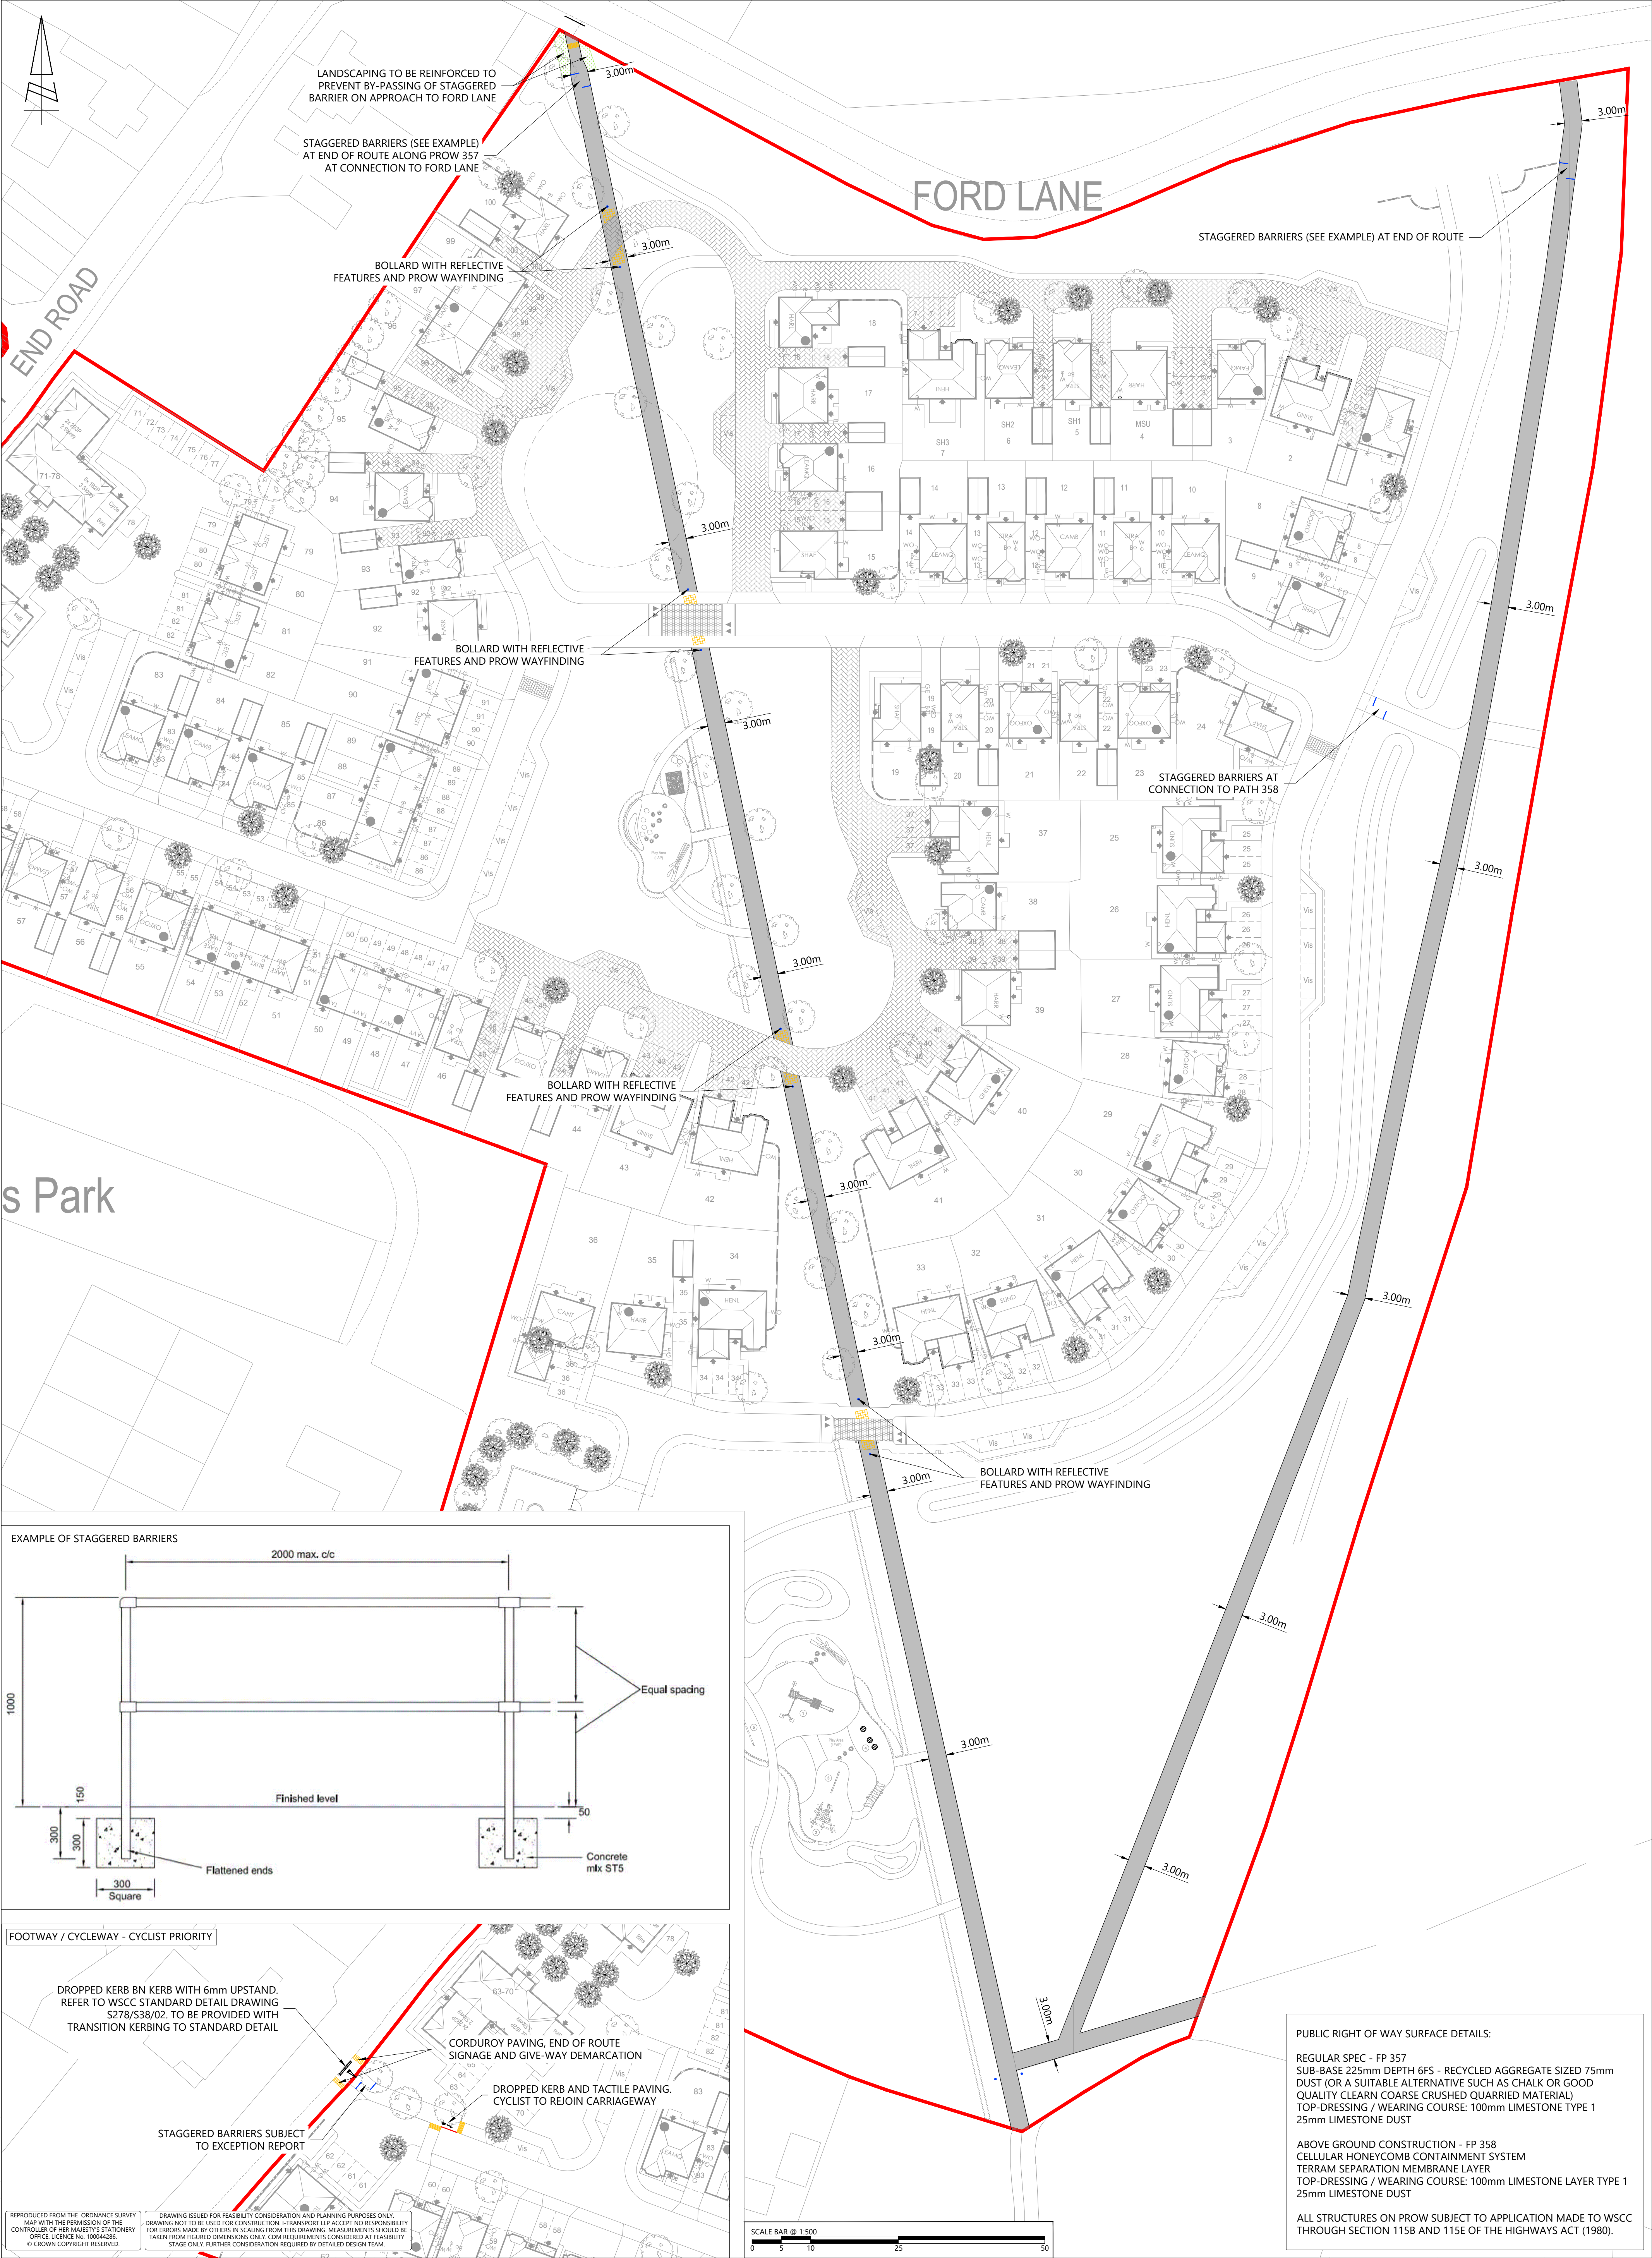

PUBLIC RIGHT OF WAY SURFACE DETAILS:

REGULAR SPEC - FP 357
SUB-BASE 225mm DEPTH 6FS - RECYCLED AGGREGATE SIZED 75mm DUST (OR A SUITABLE ALTERNATIVE SUCH AS CHALK OR GOOD QUALITY CLEARN COARSE CRUSHED QUARRIED MATERIAL)
TOP-DRESSING / WEARING COURSE: 100mm LIMESTONE TYPE 1 25mm LIMESTONE DUST

ABOVE GROUND CONSTRUCTION - FP 358
CELLULAR HONEYCOMB CONTAINMENT SYSTEM
TERRAM SEPARATION MEMBRANE LAYER
TOP-DRESSING / WEARING COURSE: 100mm LIMESTONE LAYER TYPE 1 25mm LIMESTONE DUST

ALL STRUCTURES ON PROW SUBJECT TO APPLICATION MADE TO WSCC THROUGH SECTION 115B AND 115E OF THE HIGHWAYS ACT (1980).