



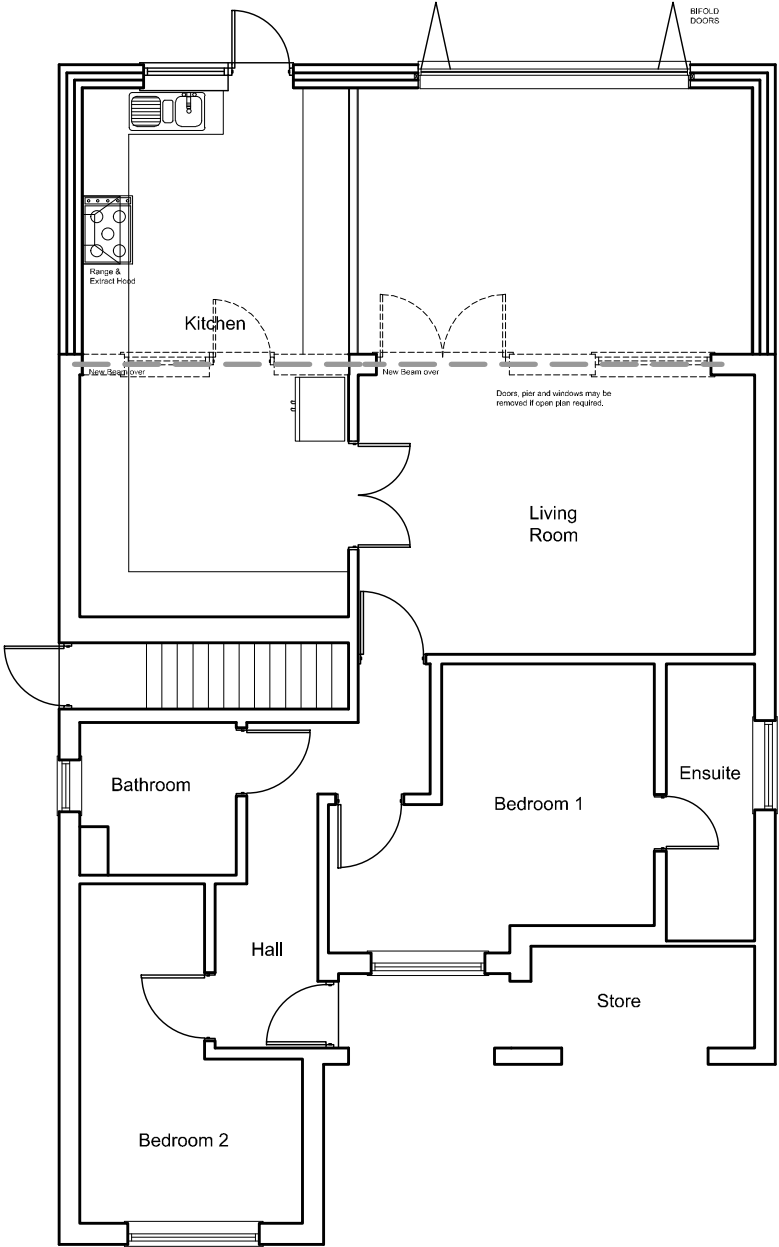

PROPOSED GROUND FLOOR PLAN

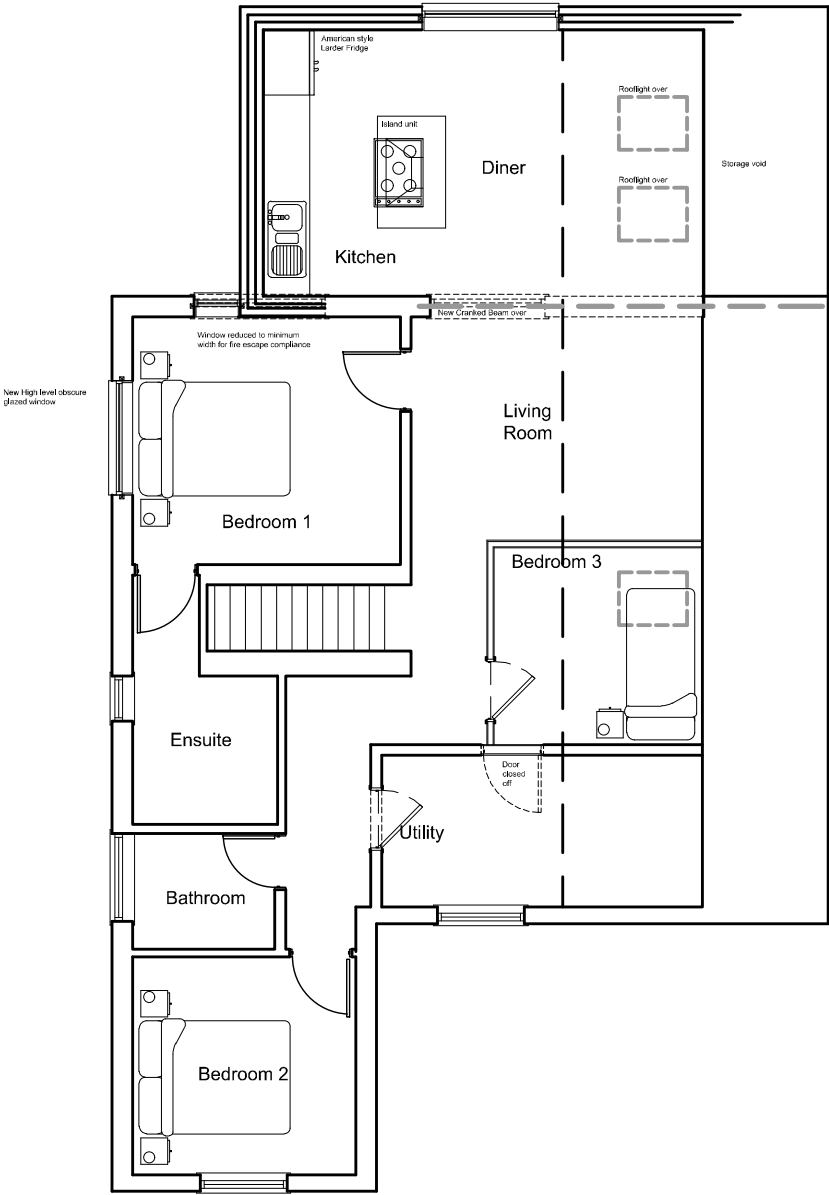

PROPOSED FIRST FLOOR PLAN

B	L.O.	09/09/2021	Further layout evolution.
A	L.O.	25/08/2021	Scheme revised
~	L.O.	04/08/2021	First Issue

Rev	By	Date	Note
Client			
Mr M. Hazelgrove			
Job			
No 3 Cherry Avenue, Yapton, West Sussex. BN18 0LB			
Drawing			
Proposed Alterations and Extension Proposed Plans			
Date			
August 2021			
Scale			
1:100 at A3			
Drawn By			
L.O.			
Dwg. No.			
020721 / SL-30			

