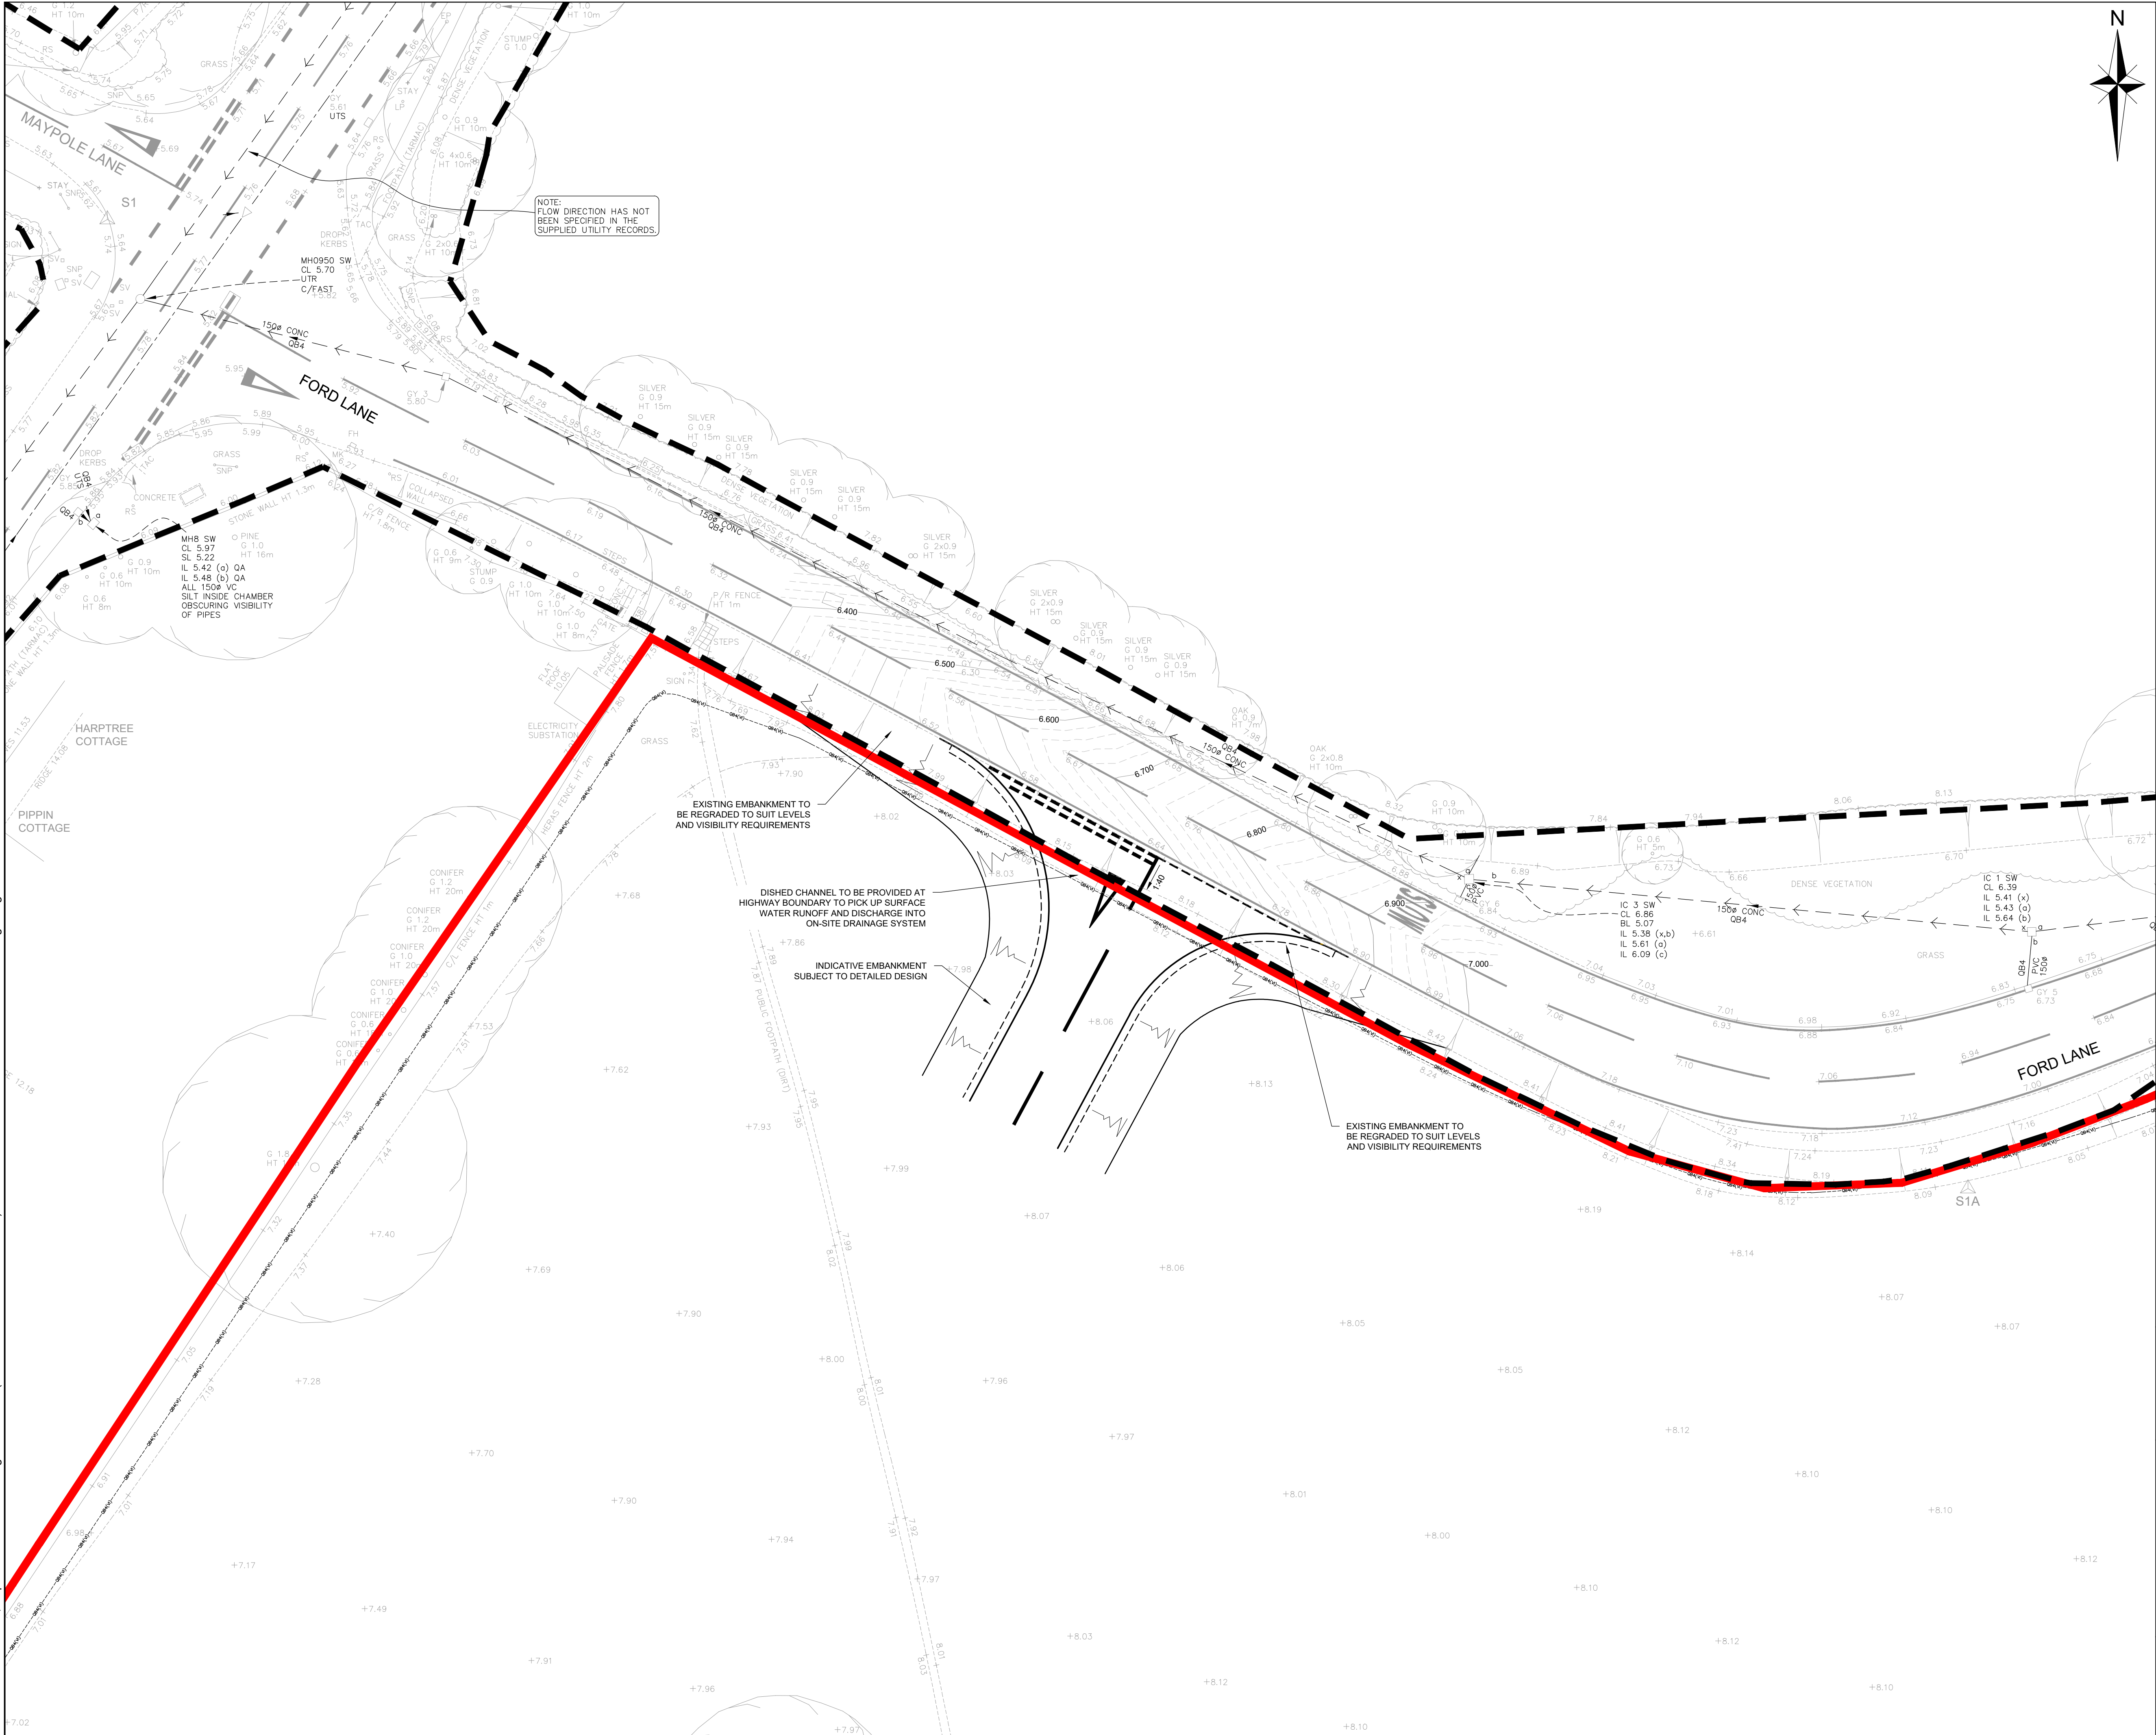


NOTES

- IF THERE IS ANY AMBIGUITY BETWEEN THE SPECIFICATION AND THE DRAWINGS, THE CONTRACTOR SHALL IMMEDIATELY INFORM THE ENGINEER.
- DO NOT SCALE FROM THIS DRAWING. WORK FROM FIGURED DIMENSIONS ONLY.
- ALL DIMENSIONS SHOWN ON THIS DRAWING ARE IN METRES
- ALL DIMENSIONS, LEVELS AND SURVEY GRID CO-ORDINATES ARE TO BE CHECKED ON SITE AND THE ENGINEER NOTIFIED IMMEDIATELY OF ANY DISCREPANCIES PRIOR TO THE COMMENCEMENT OF THE WORKS.
- NO DEVIATION FROM THE DETAILS SHOWN ON THIS DRAWING IS PERMITTED WITHOUT PERMISSION FROM THE ENGINEER.
- EXISTING HIGHWAY DRAINAGE HAS BEEN TAKEN FROM MK SURVEYS SURVEYS DRAWING 26436_R8.
- ALL EXISTING SERVICE COVERS/IRON WORK TO BE ADJUSTED TO SUIT PROPOSED LEVELS WITH THE APPROVAL OF THE APPROPRIATE STATUTORY UNDERTAKER.
- CONTRACTOR TO ENSURE SMOOTH TRANSITION IN FINISHED SURFACE LEVELS BETWEEN EXISTING AND PROPOSED LEVELS.
- TOPOGRAPHICAL SURVEY WAS UNDERTAKEN BY MK SURVEYS IN OCTOBER 19'.

LEGEND

- DEVELOPMENT BOUNDARY
- HIGHWAY BOUNDARY
- EXISTING CONTOUR (MINOR INTERVAL)
- EXISTING CONTOUR (MAJOR INTERVAL)
- DIRECTION OF FALL
- EXISTING GULLY AND CONNECTION
- EXISTING HIGHWAY DRAINAGE
- EXISTING SOUTHERN WATER FOUL SEWER
- EXISTING FOUL WATER RISING MAIN

B	UPDATED IN ACCORDANCE WITH WSCC COMMENTS DATED 09.11.20	SG	LH	LH	25.11.20
A	UPDATED TO SUIT REVISED LAYOUT	SG	LH	LH	13.10.20
Rev	Amendments	Dm	Chk	App	Date

**ODYSSEY**

Tuscany House
White Hart Lane
Basingstoke
Hampshire RG21 4AF

Telephone: 01256 331144
Fax: 01256 331134
E: info@odysseyconsult.co.uk
W: www.odysseyconsult.co.uk

Job Title
**FORD LANE, YAPTON
CONSTRUCTION ACCESS**

Drawing Title
LEVELS AND DRAINAGE

Client


Scale 1:200 @A1	Date SEP 20	Designed JA
Drawn JA	Checked SG	Approved LH
Job No 18-344	Drawing No 18-344/702	Rev B