
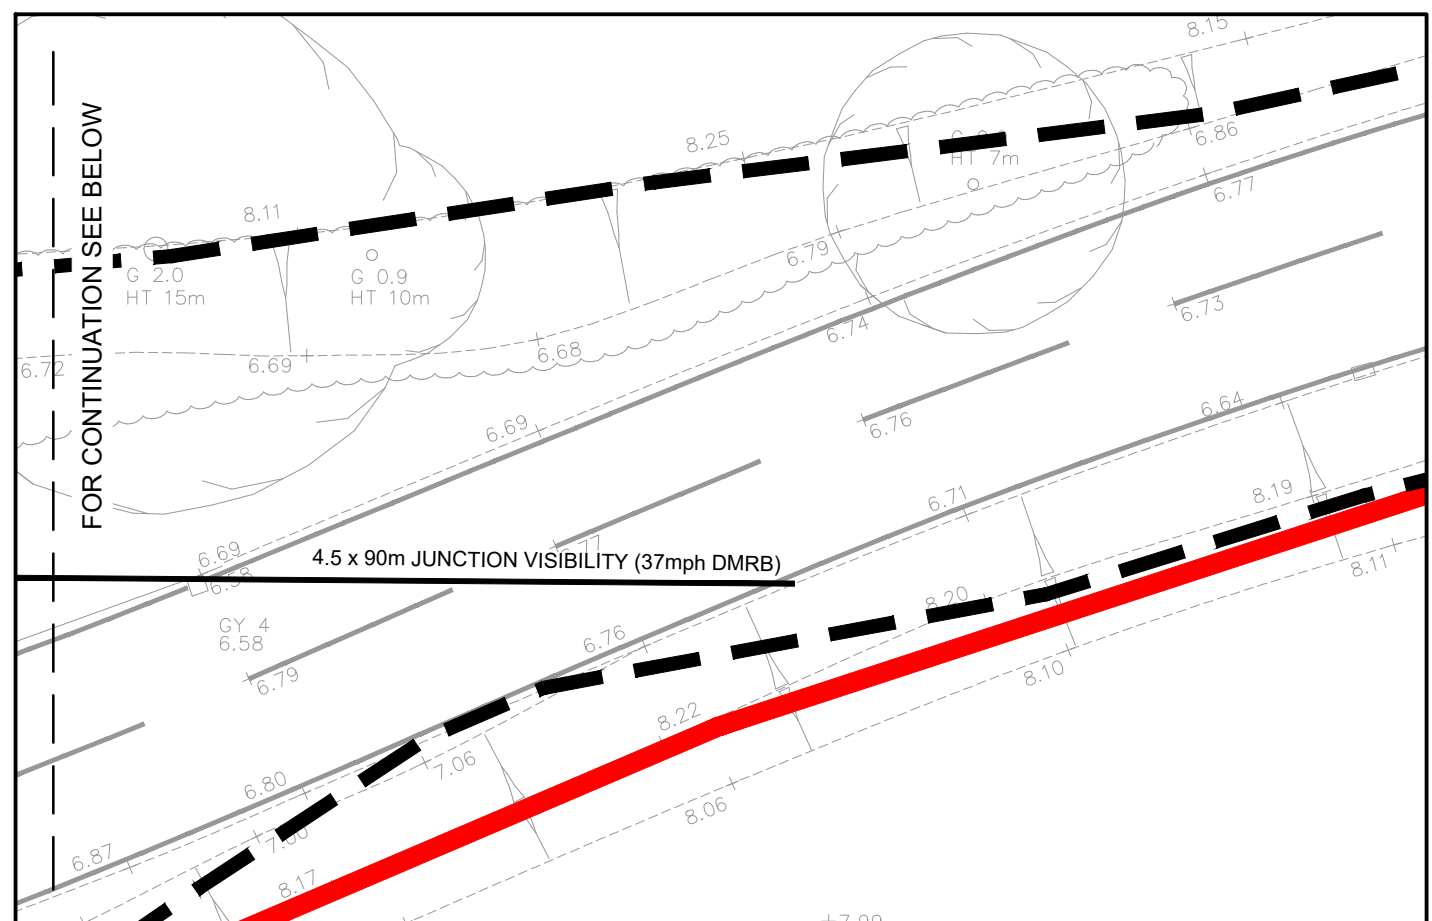
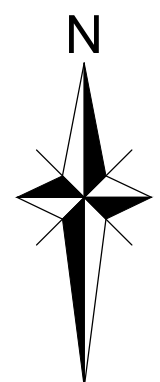


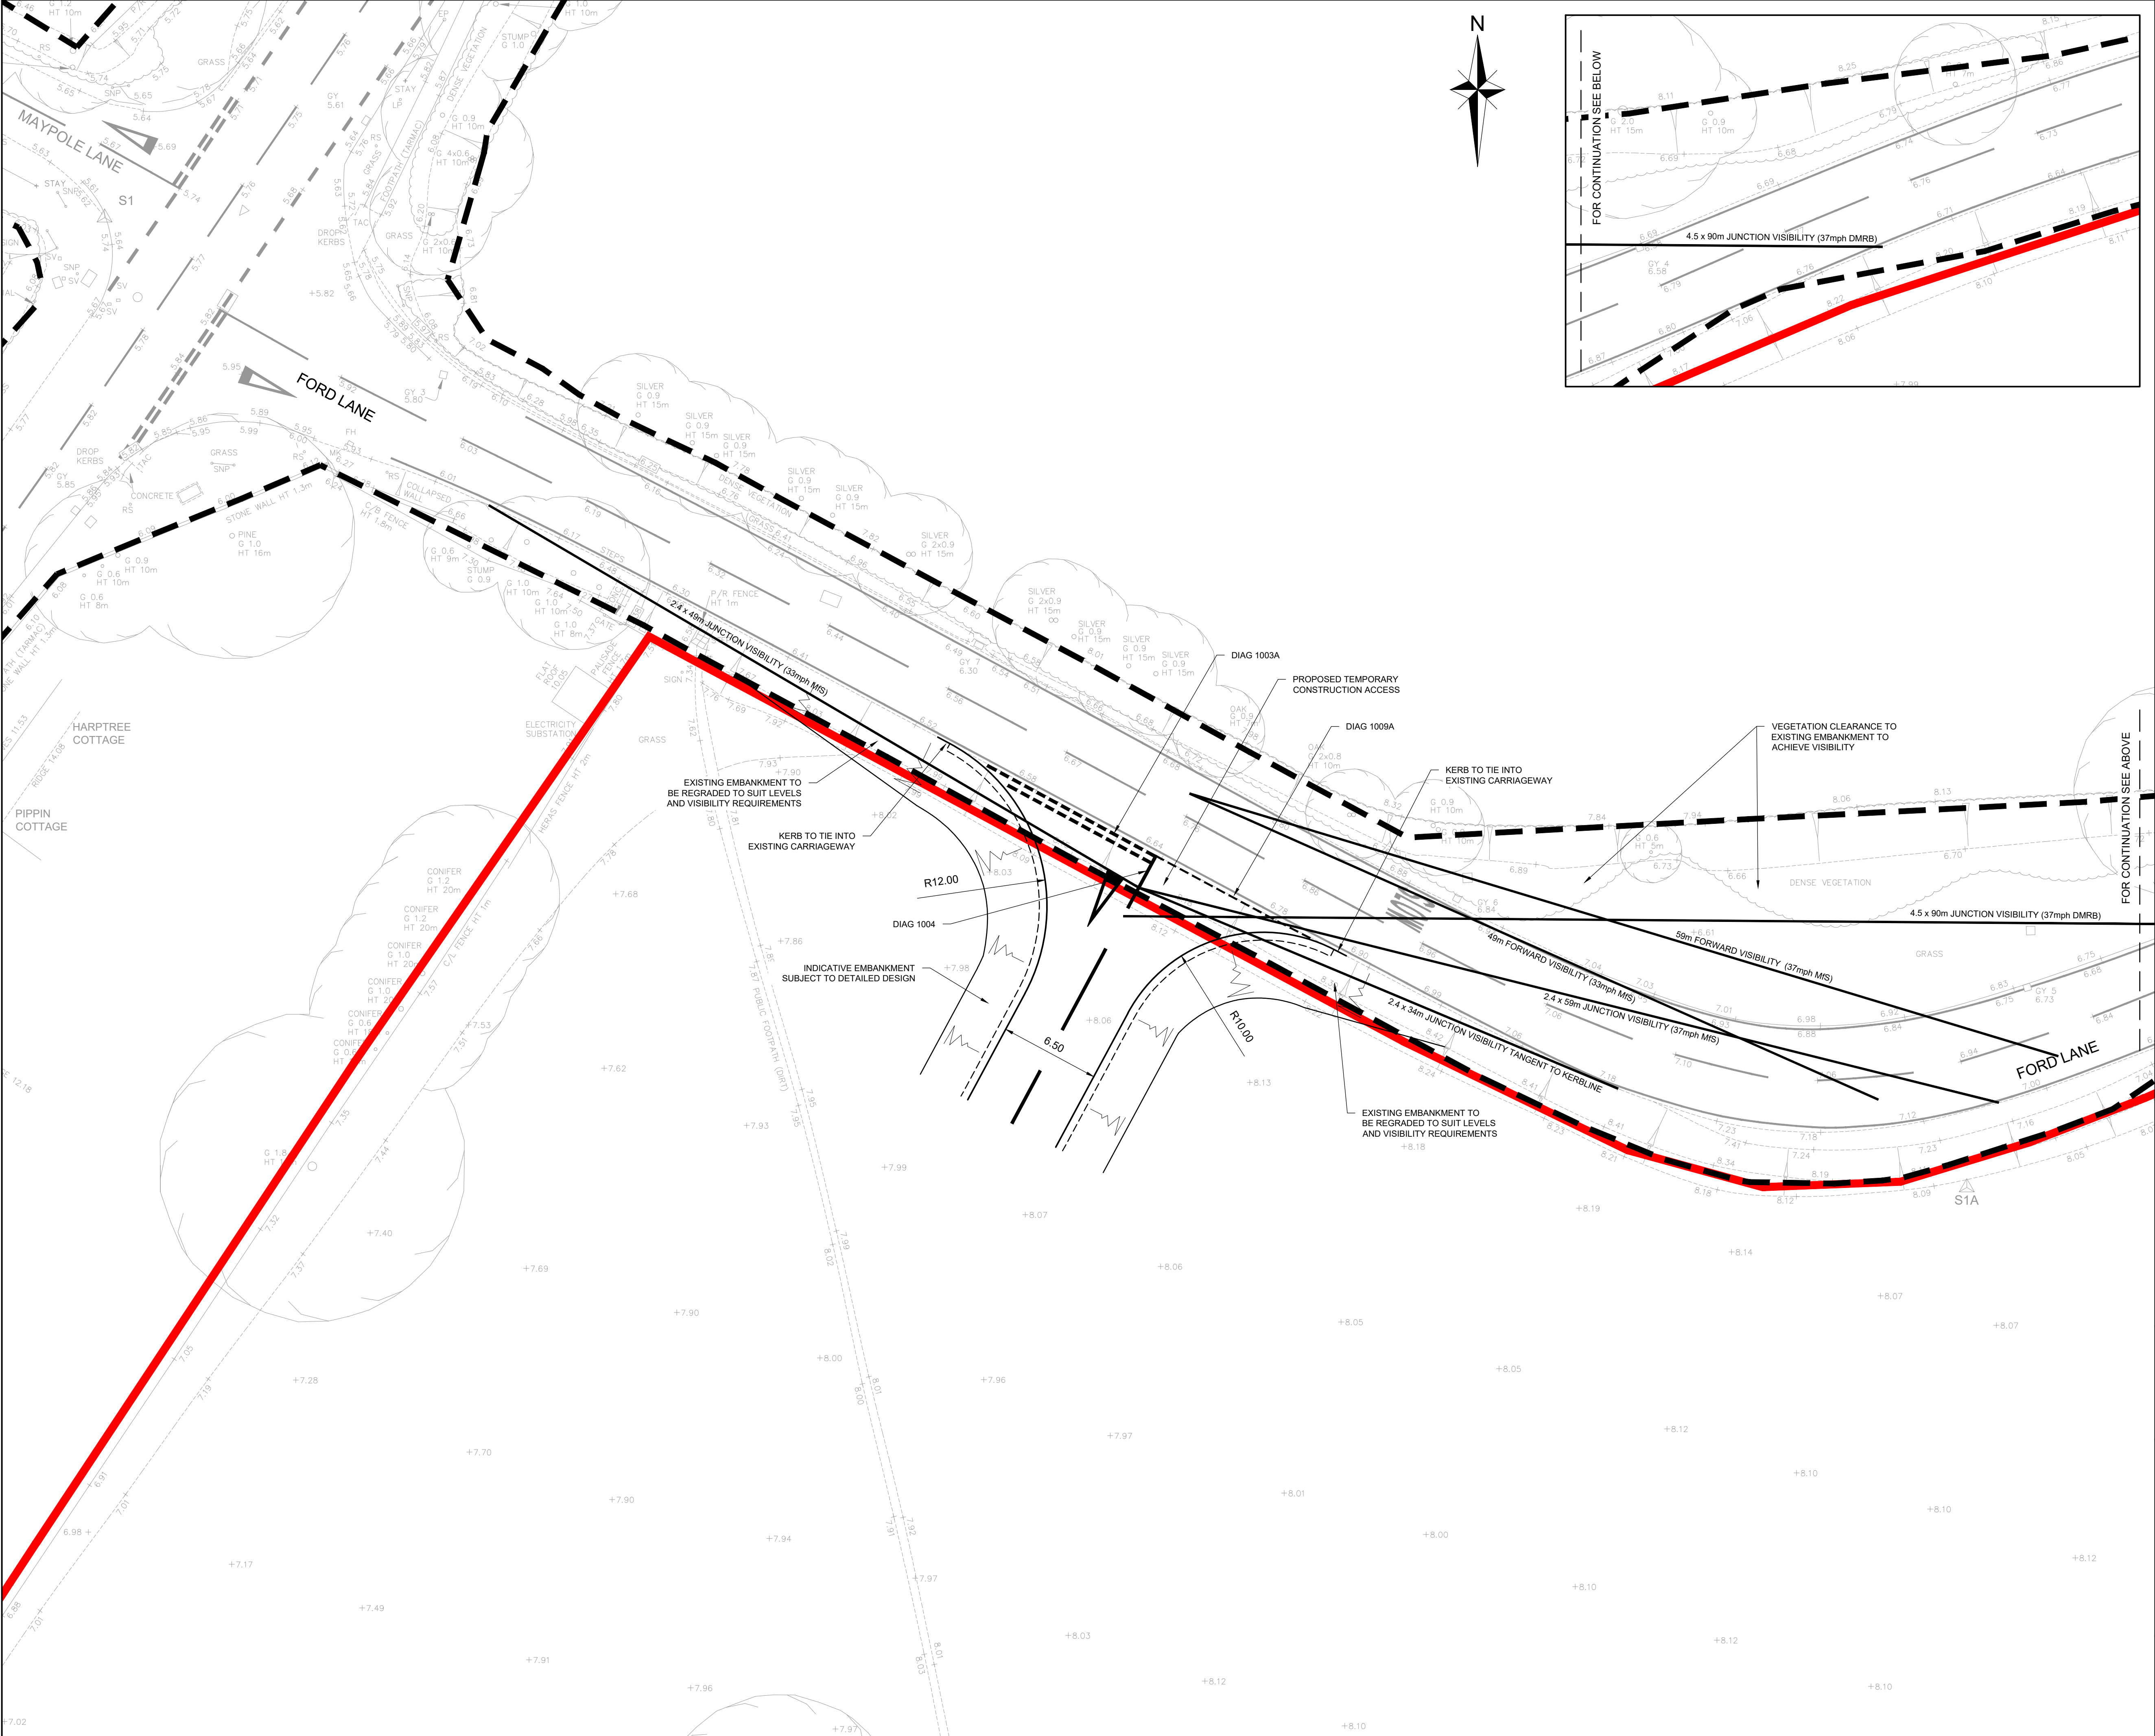

- NOTES**
- IF THERE IS ANY AMBIGUITY BETWEEN THE SPECIFICATION AND THE DRAWINGS, THE CONTRACTOR SHALL IMMEDIATELY INFORM THE ENGINEER.
 - DO NOT SCALE FROM THIS DRAWING. WORK FROM FIGURED DIMENSIONS ONLY.
 - ALL DIMENSIONS SHOWN ON THIS DRAWING ARE IN METRES.
 - THIS DRAWING IS TO BE READ IN CONJUNCTION WITH THE MANUAL FOR CONTRACT DRAWINGS, VOLUME 1, SPECIFICATION FOR HIGHWAY WORKS, WSCC SPECIFICATION AND ALL OTHER RELATED DRAWINGS ISSUED. ODYSSEY DRAWINGS ARE TO BE REFERRED TO IN THE FIRST INSTANCE.
 - ALL MATERIALS AND WORKMANSHIP SHALL COMPLY FULLY WITH THE MANUAL FOR CONTRACT DOCUMENTS FOR HIGHWAY WORKS, VOLUME 1, SPECIFICATION FOR HIGHWAY WORKS AND SUFFOLK COUNTY COUNCIL SPECIFICATION AND STANDARD DETAILS.
 - NO DEVIATION FROM THE DETAILS SHOWN ON THIS DRAWING IS PERMITTED WITHOUT PERMISSION FROM THE ENGINEER.
 - CONTRACTOR TO LOCATE THE POSITION AND DEPTH OF ALL SERVICES BEFORE COMMENCING SITE CLEARANCE WORKS.
 - ALL EXISTING CARRIAGEWAY MARKINGS AFFECTED BY THE PROPOSALS SHALL BE REMOVED AS SOON AS THEY BECOME SUPERFLUOUS OR A HAZARD TO TRAFFIC.
 - STATUTORY SERVICE DIVERSION WORKS TO BE AGREED WITH THE APPROPRIATE STATUTORY UNDERTAKER.
 - ALL PROPOSED ROAD MARKINGS ARE TO BE IN ACCORDANCE WITH TRAFFIC SIGNS AND GENERAL DIRECTIONS 2016.
 - ALL ROAD MARKINGS TO BE THERMOPLASTIC.
 - VISIBILITY SPLAYS HAVE BEEN BASED ON SPEED SURVEY DATA OBTAINED 04/11/2020 BY 360 TSL.

- LEGEND**
- DEVELOPMENT BOUNDARY
 - HIGHWAY BOUNDARY
 - VISIBILITY SPLAY
 - DIAG 1004 DIAGRAM NUMBER (SEE NOTE 10)

F	UPDATED IN ACCORDANCE WITH WSCC COMMENTS DATED 18.01.21	SG	LH	LH	19.01.21
E	UPDATED IN ACCORDANCE WITH WSCC COMMENTS DATED 09.11.20	SG	LH	LH	25.11.20
D	UPDATED TO SUIT REVISED LAYOUT	SG	LH	LH	13.10.20
C	NOTES AMENDED	SG	LH	LH	08.10.20
B	MULTIPLE VISIBILITY SPLAYS ADDED AND ISSUED FOR COMMENT	SG	LH	LH	06.10.20
A	PROPOSED EARTHWORKS UPDATED	JA	SG	LH	11.09.20
Rev	Amendments	Dm	Chk	App	Date

ODYSSEY

Tuscany House
White Hart Lane
Basingstoke
Hampshire RG21 4AF

Telephone: 01256 331144
Fax: 01256 331134
E: info@odysseyconsult.co.uk
W: www.odysseyconsult.co.uk

Job Title

**FORD LANE, YAPTON
CONSTRUCTION ACCESS**

Drawing Title

GENERAL ARRANGEMENT

Client

REDROW

Scale	Date	Designed
1:200 @A1	AUG 20	SG
Drawn	Checked	Approved
JA	SG	LH
Job No	Drawing No	Rev
18-344	18-344/701	F